T.P. OFFICE COPY

EXISTING UNITS

Anglian THWAITES 016/86392

Guide

General Arrangement Drawings.

Vertical Section.

BOROUGH OF WORTHING
DEPOSITED 26/6/11
TP. REF. No.
WB/10/0988/FUL

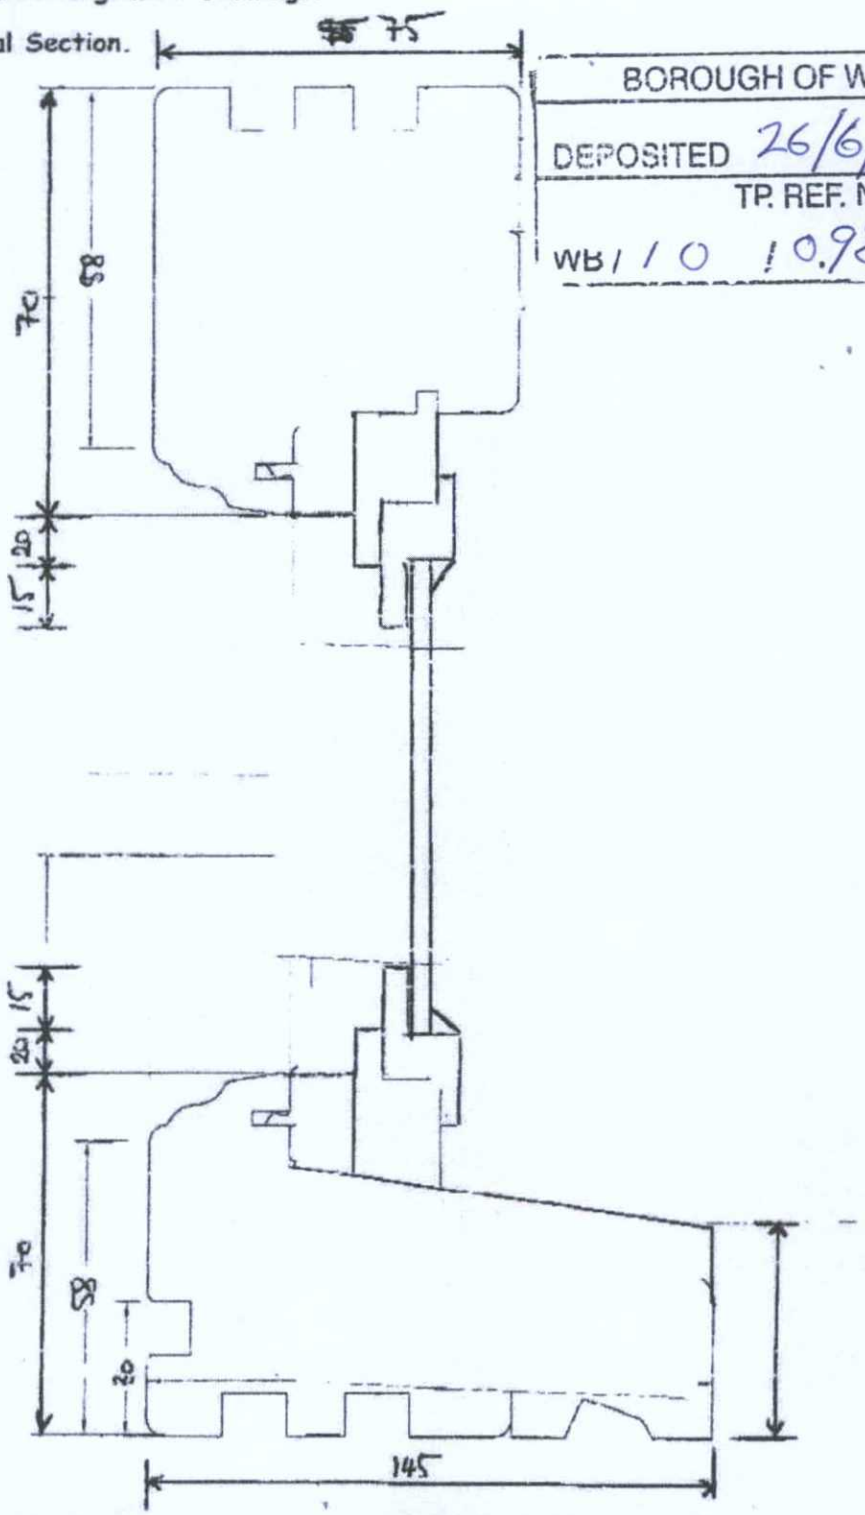

From: 02392342009 Page: 2/5 Date: 26/05/2011 20:35:56

T.P. OFFICE COPY

EXISTING UNITS

Anglian THWAITES 016|86392

Horizontal Section.

BOROUGH OF WORTHING
DEPOSITED 26/6/11
TP. REF. NO.
WB/10 10.988/pm

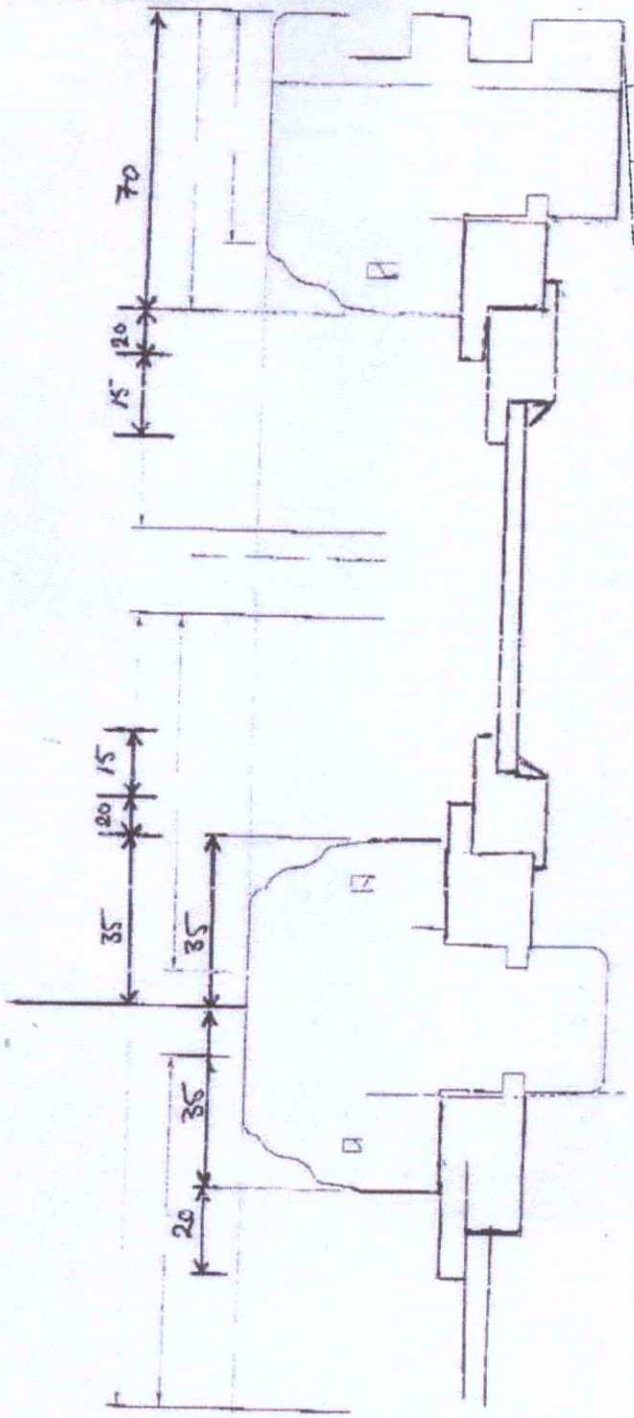

From 02392342009 Page 1/5 Date 26/05/2011 20:35:55

EXISTING UNITS

Anglian THWAITES 016/86392

Guide

General Arrangement Drawings.

Vertical Section.

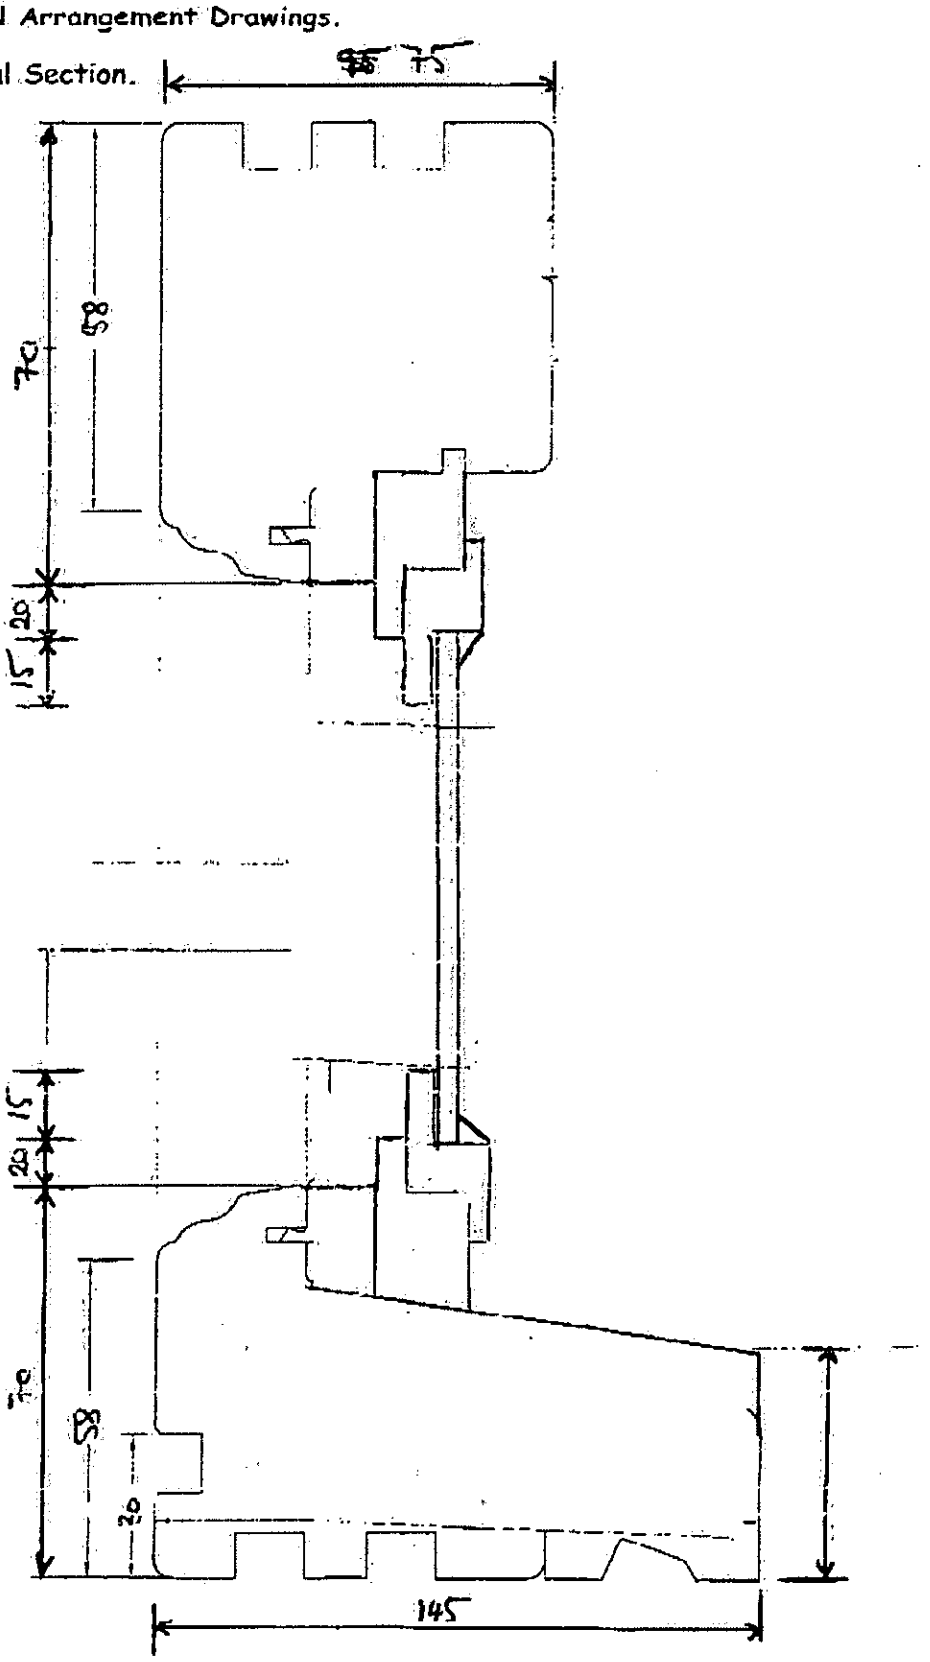

From: 02392342009 Page: 2/5 Date: 26/05/2011 20:35:56

T.P. OFFICE COPY

BOROUGH OF WORTHING

DEPOSITED 26/10/11

T.P. REF. No.

WB/10/0988/FUL