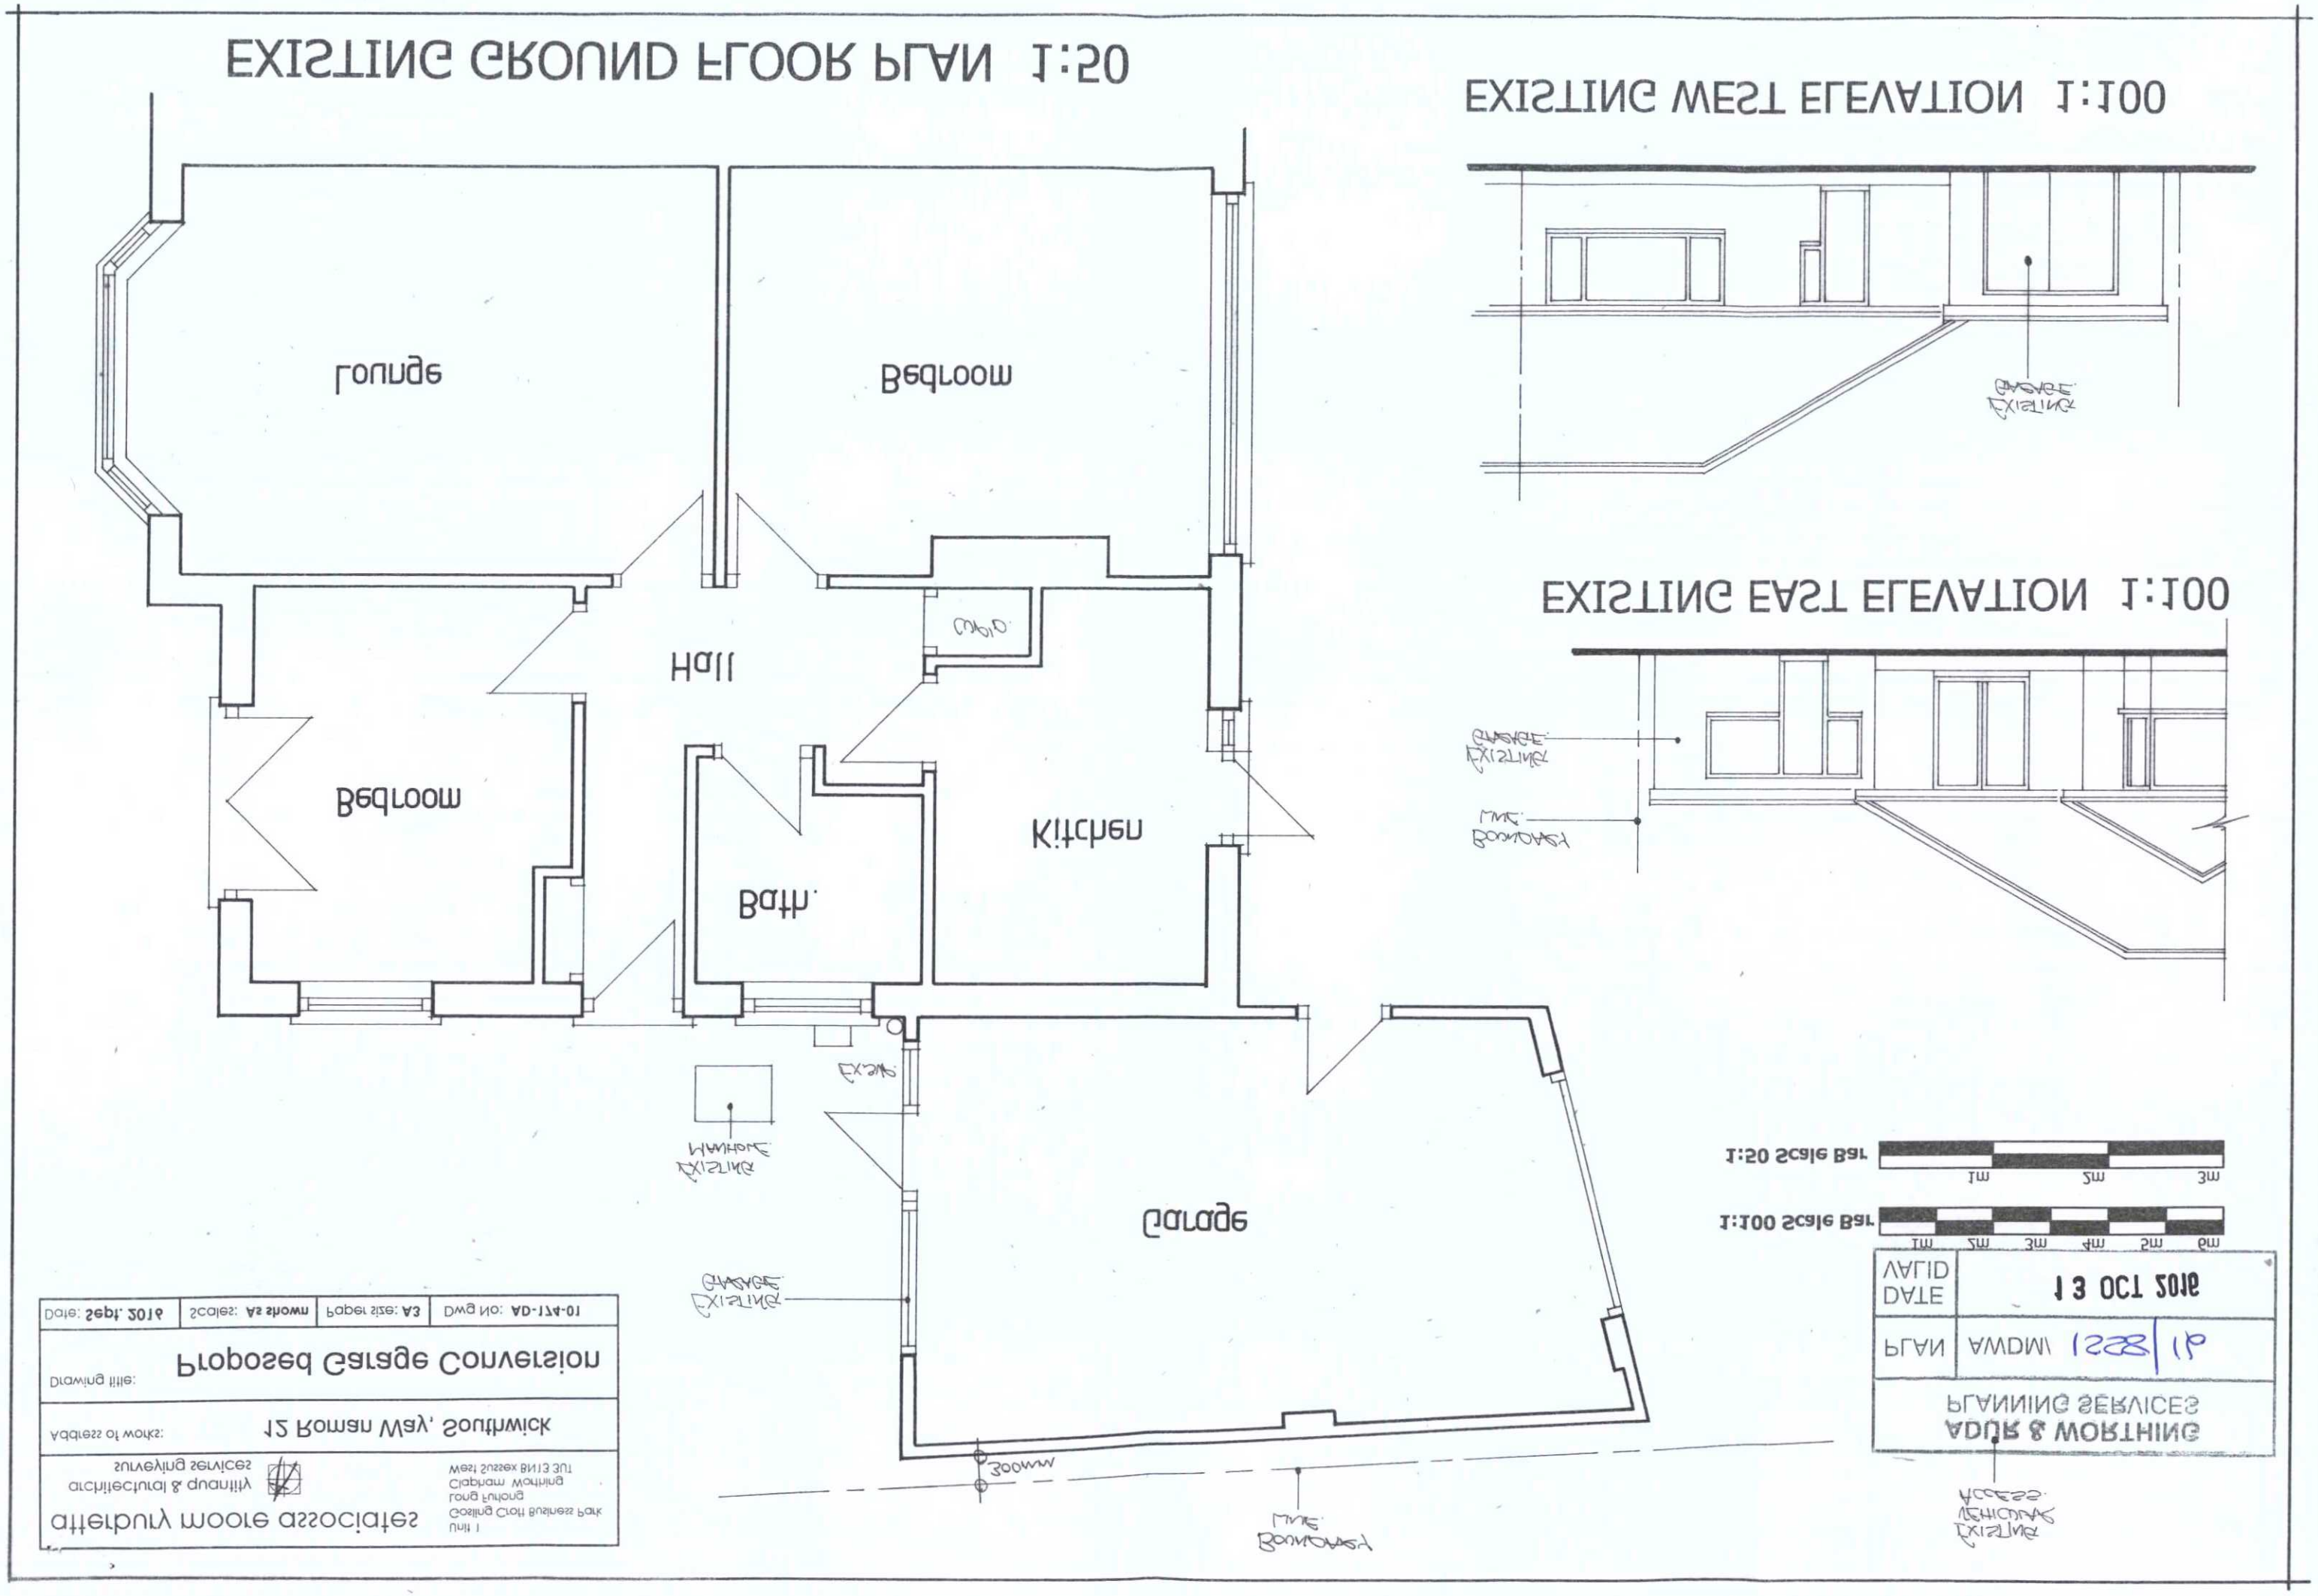
EXISTING GROUND FLOOR PLAN 1:50
EXISTING WEST ELEVATION 1:100
EXISTING EAST ELEVATION 1:100
Lounge
Bedroom
Hall
Bedroom
Bath.
Kitchen
Garage
EXISTING GARAGE
EXISTING MANHOLE
EXISTING VEHICULAR ACCESS
1:50 Scale Bar
1:100 Scale Bar
1m
2m
3m
4m
5m
6m
PLANNING SERVICES
ADUR & WORTHING
PLAN
AWDM/1228/19
DATE
13 OCT 2019
VALID
Date: Sept. 2019
Scales: As shown
Paper size: A3
Dwg No: AD-174-01
Drawing title:
Proposed Garage Conversion
Address of works:
12 Roman Way, Southwick
architectural & quantity surveying services
Unit 1
Gosling Croft Business Park
Long Furlong
Clapham Worthing
West Sussex BN13 3UT