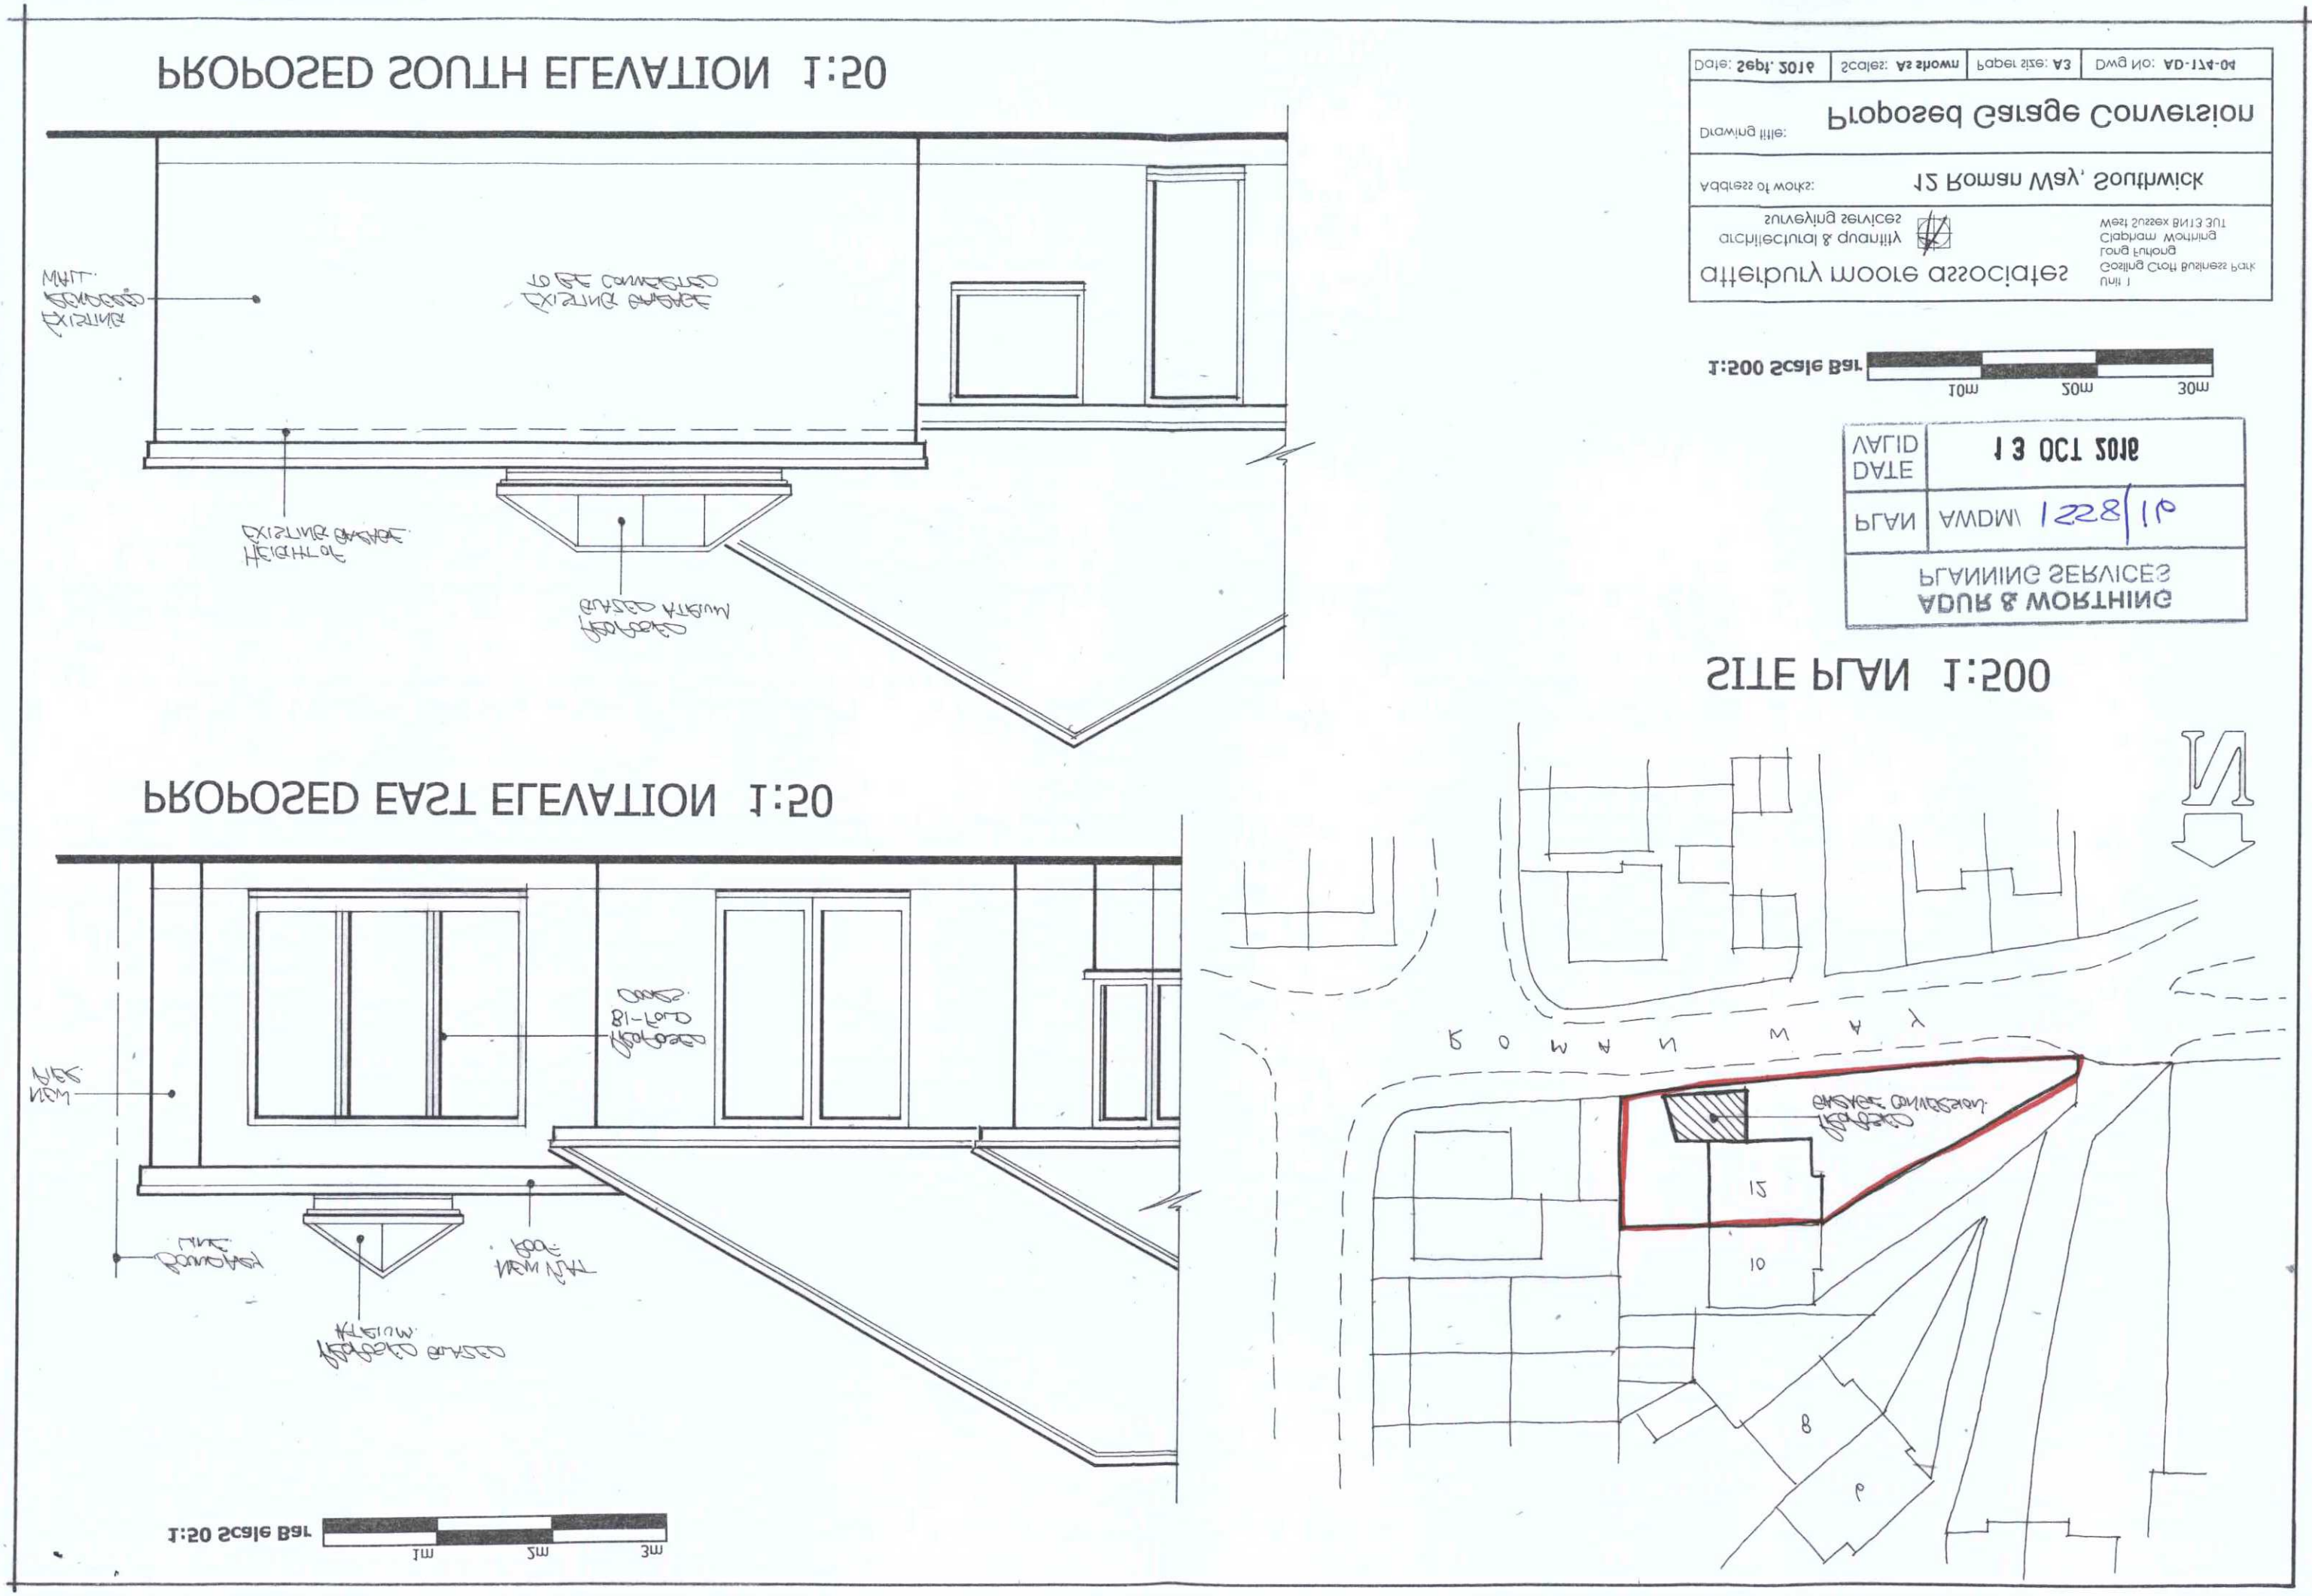
PROPOSED SOUTH ELEVATION 1:50
PROPOSED EAST ELEVATION 1:50
SITE PLAN 1:500
1:50 Scale Bar
1m
2m
3m
1:500 Scale Bar
10m
20m
30m
ADUR & WORTHING
PLANNING SERVICES
PLAN
AWDM/1228/19
DATE
VALID
13 OCT 2019
Unit 1
Cosling Croft Business Park
Long Furlong
Clapham Worthing
West Sussex BN13 3UT
Address of works:
12 Roman Way, Southwick
Drawing title:
Proposed Garage Conversion
Date: Sept. 2019
Scales: As shown
Paper size: A3
Dwg No: AD-174-04
15
10
8
9