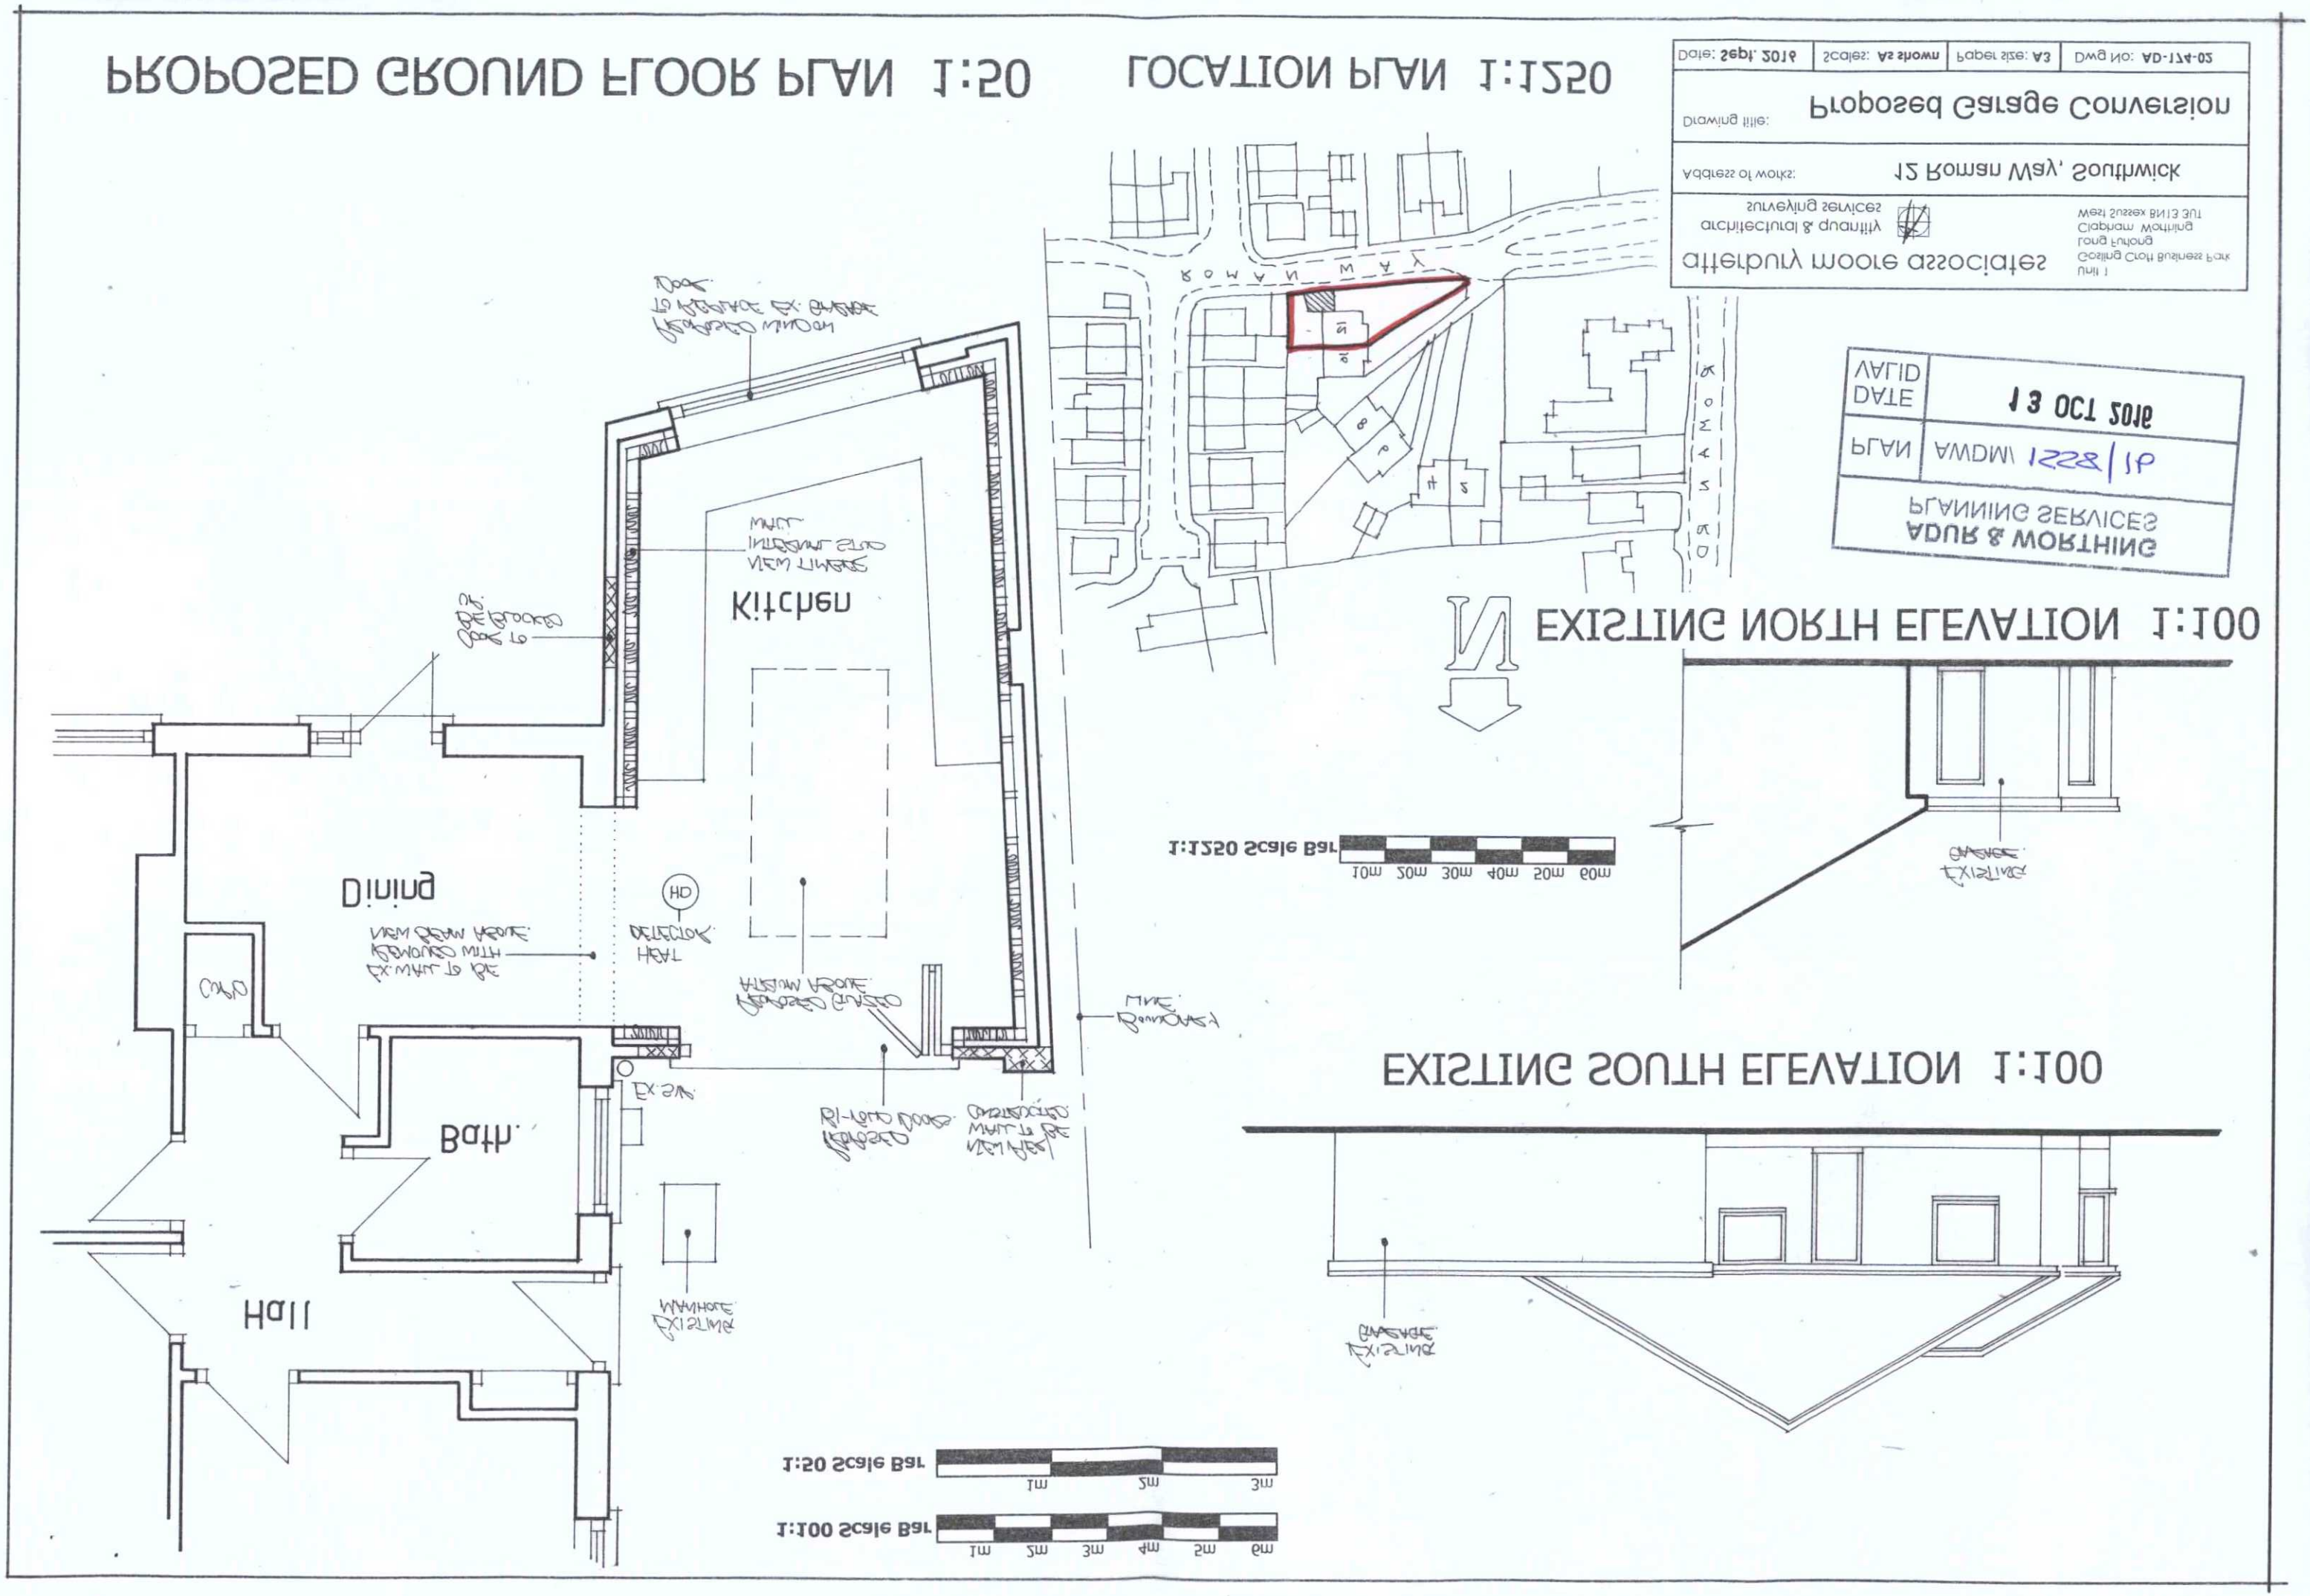
PROPOSED GROUND FLOOR PLAN 1:50
LOCATION PLAN 1:1250
EXISTING NORTH ELEVATION 1:100
EXISTING SOUTH ELEVATION 1:100
Kitchen
Dining
Bath
Hall
ROMAN WAY
1:1250 Scale Bar
1:50 Scale Bar
1:100 Scale Bar
Date: Sept. 2016
Scales: As shown
Paper size: A3
Dwg No: AD-174-02
Drawing title: Proposed Garage Conversion
Address of works: 12 Roman Way, Southwick
Unit 1
Gosling Croft Business Park
Clapham Worthing
West Sussex BN13 3UT
architectural & quantity surveying services
ADUR & WORTHING
PLANNING SERVICES
PLAN
AWDM/1228/16
DATE
VALID
13 OCT 2016