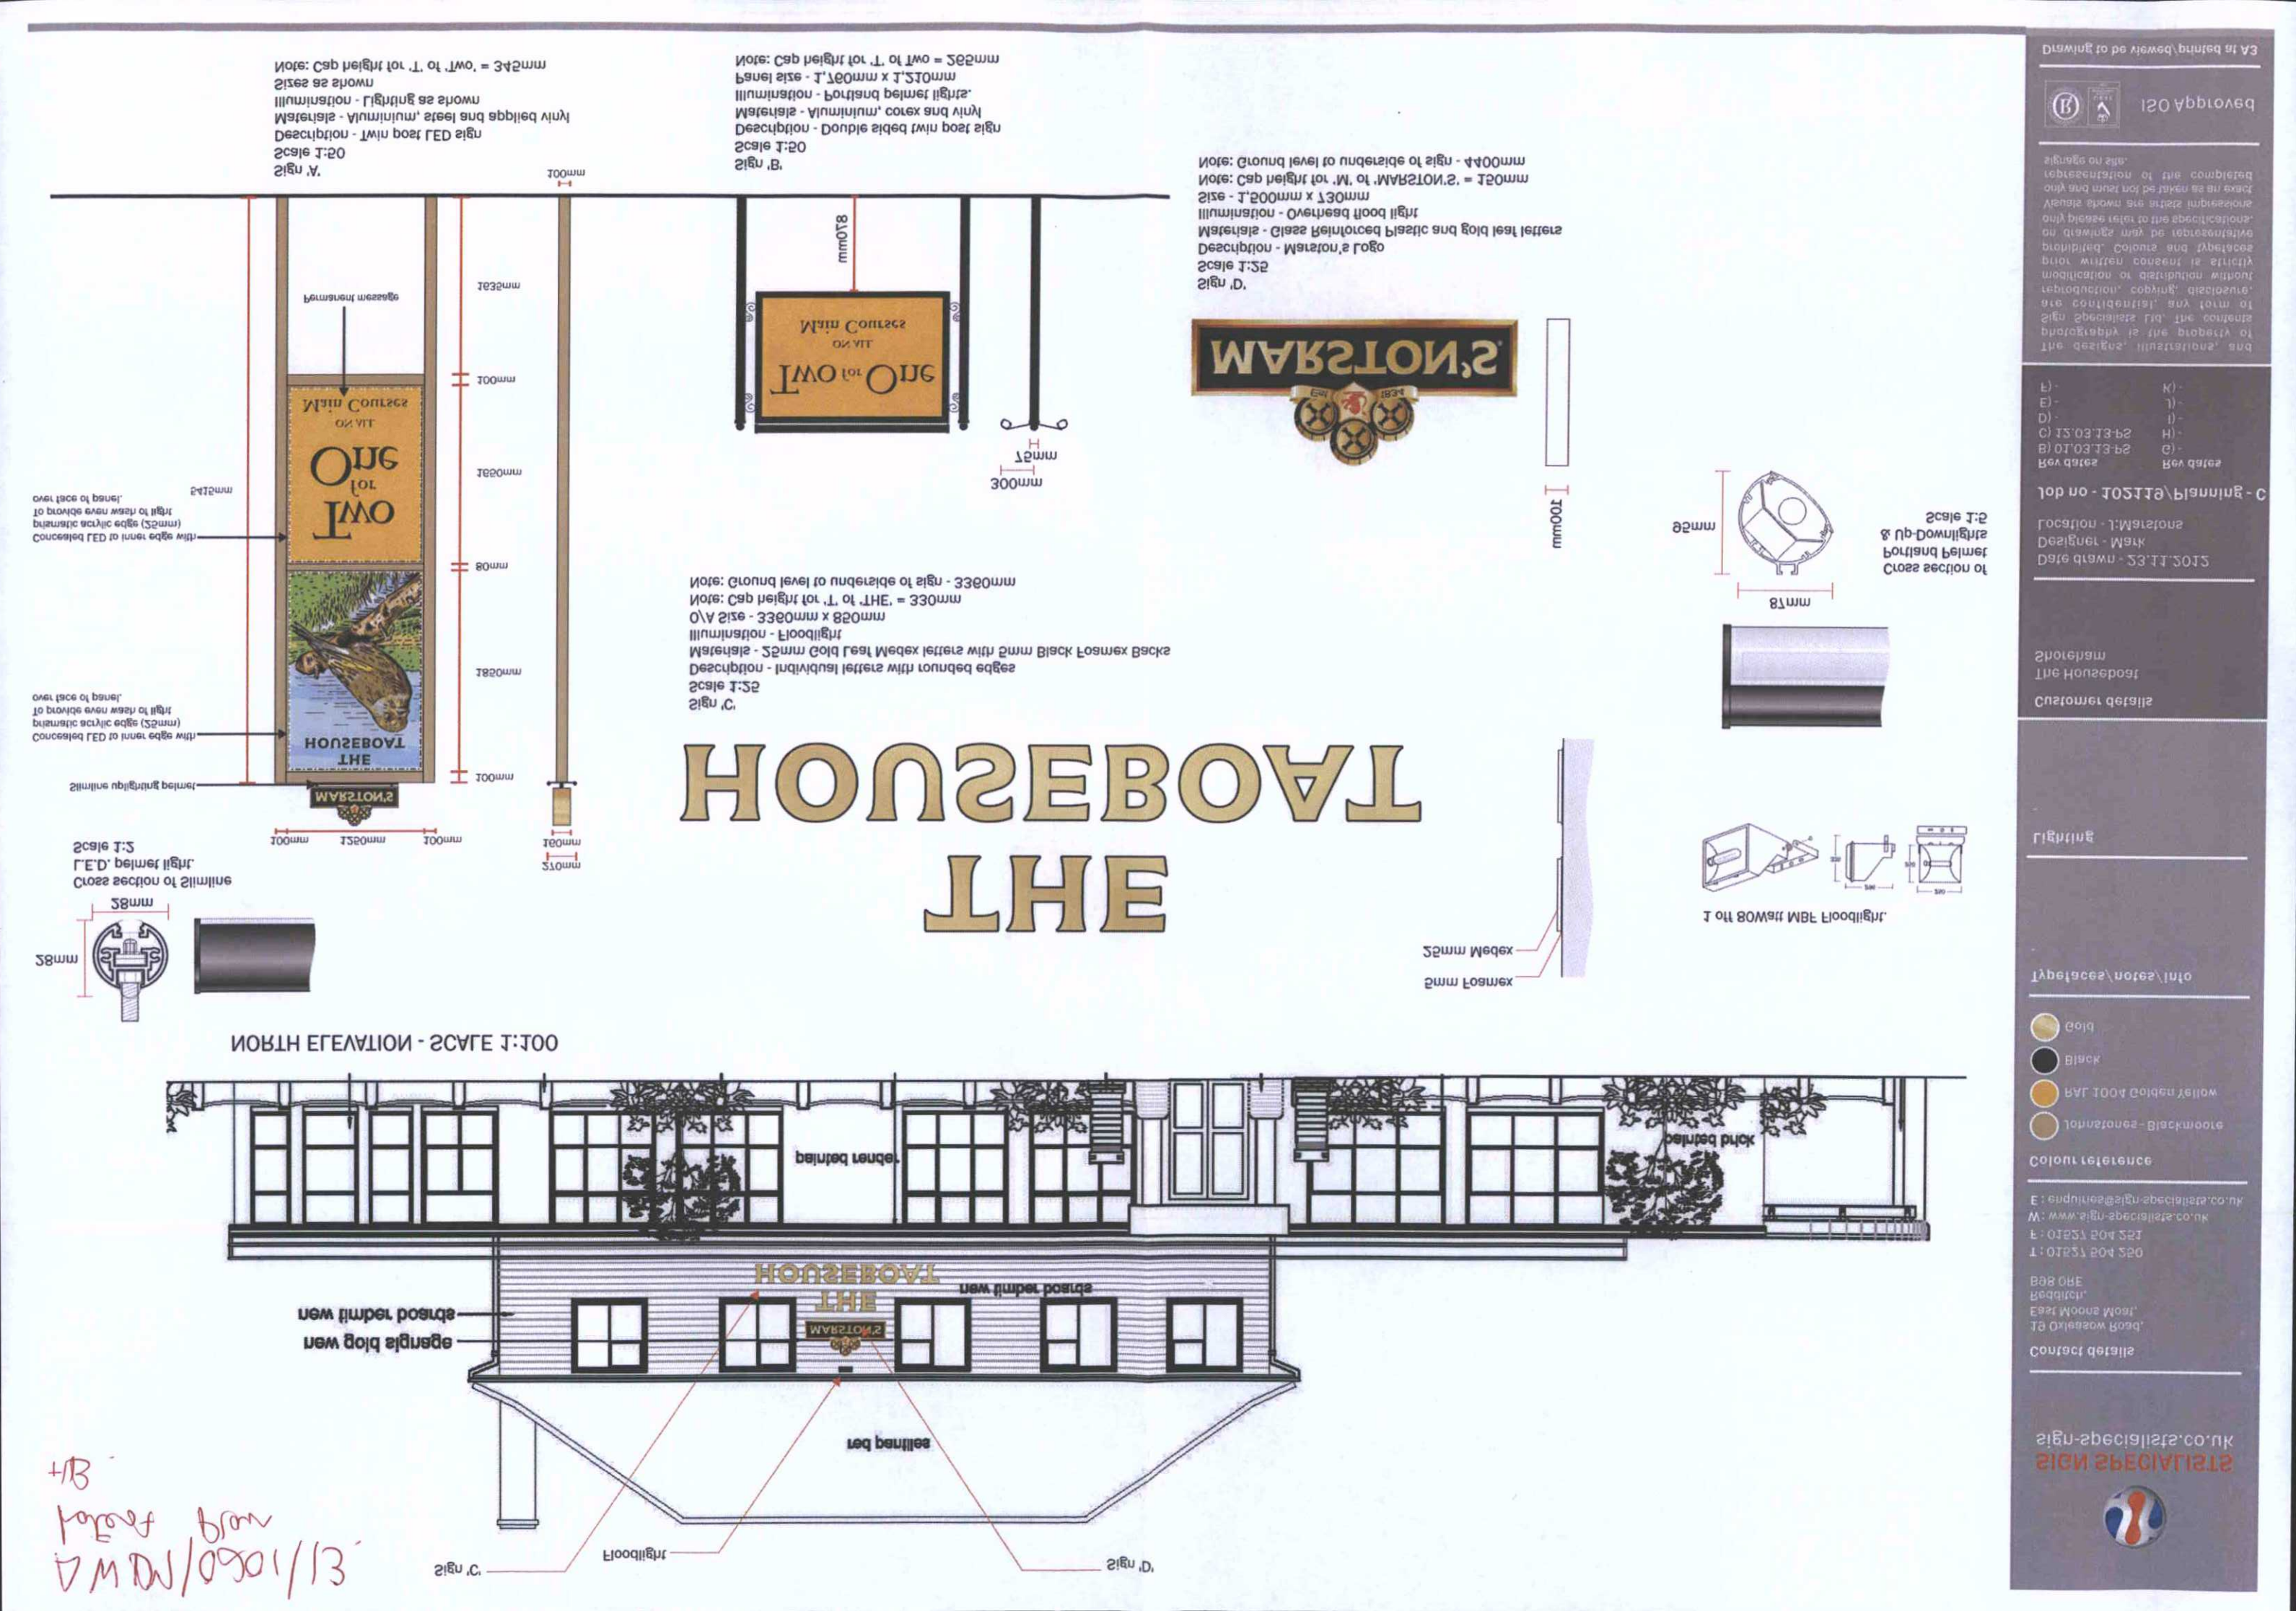

Drawing to be viewed\printed at A3

ISO Approved

The designs, illustrations, and photography is the property of Sign Specialists Ltd. The contents are confidential, any form of reproduction, copying, disclosure, modification or distribution without prior written consent is strictly prohibited. Colours and typefaces on drawings may be representative only please refer to the specifications. Visuals shown are artists impressions only and must not be taken as an exact representation of the completed signage on site.

Rev dates
B) 01.03.13-PS
C) 12.03.13-PS
D) -
E) -
F) -

Rev dates
G) -
H) -
I) -
J) -
K) -

Lod no - 102119\Planning - C

Date drawn - 23.11.2012
Designer - Mark
Location - L:Marstons

Customer details
The Houseboat
Shoreham

Lighting

Typefaces\notes\info

Colour reference
Bold
Black
RAL 1004 Golden Yellow
Johnstones - Blackmoore

Contact details
Sign-specialists.co.uk
SIGN SPECIALISTS
Sign-specialists.co.uk
Redditch,
East Moons Moat,
15 Oxleasow Road,
B98 0RE
T: 01527 504 250
F: 01527 504 251
W: www.sign-specialists.co.uk
E: enquiries@sign-specialists.co.uk

+B
Mark Brown
DMDN/0901/13