ADUR & WORTHING
PLANNING SERVICES
APPN AWDM/1049/12
DATE VALID 11 SEP 2012

'Height' - references to height (for example, the heights of the eaves on a house extension) is the height measured from ground level.3 Ground level is the surface of the ground immediately adjacent to the building in question. Where ground level is not uniform (e.g. if the ground is sloping), then the ground level is the highest part of the surface of the ground next to the building.

Side
Section / Elevation

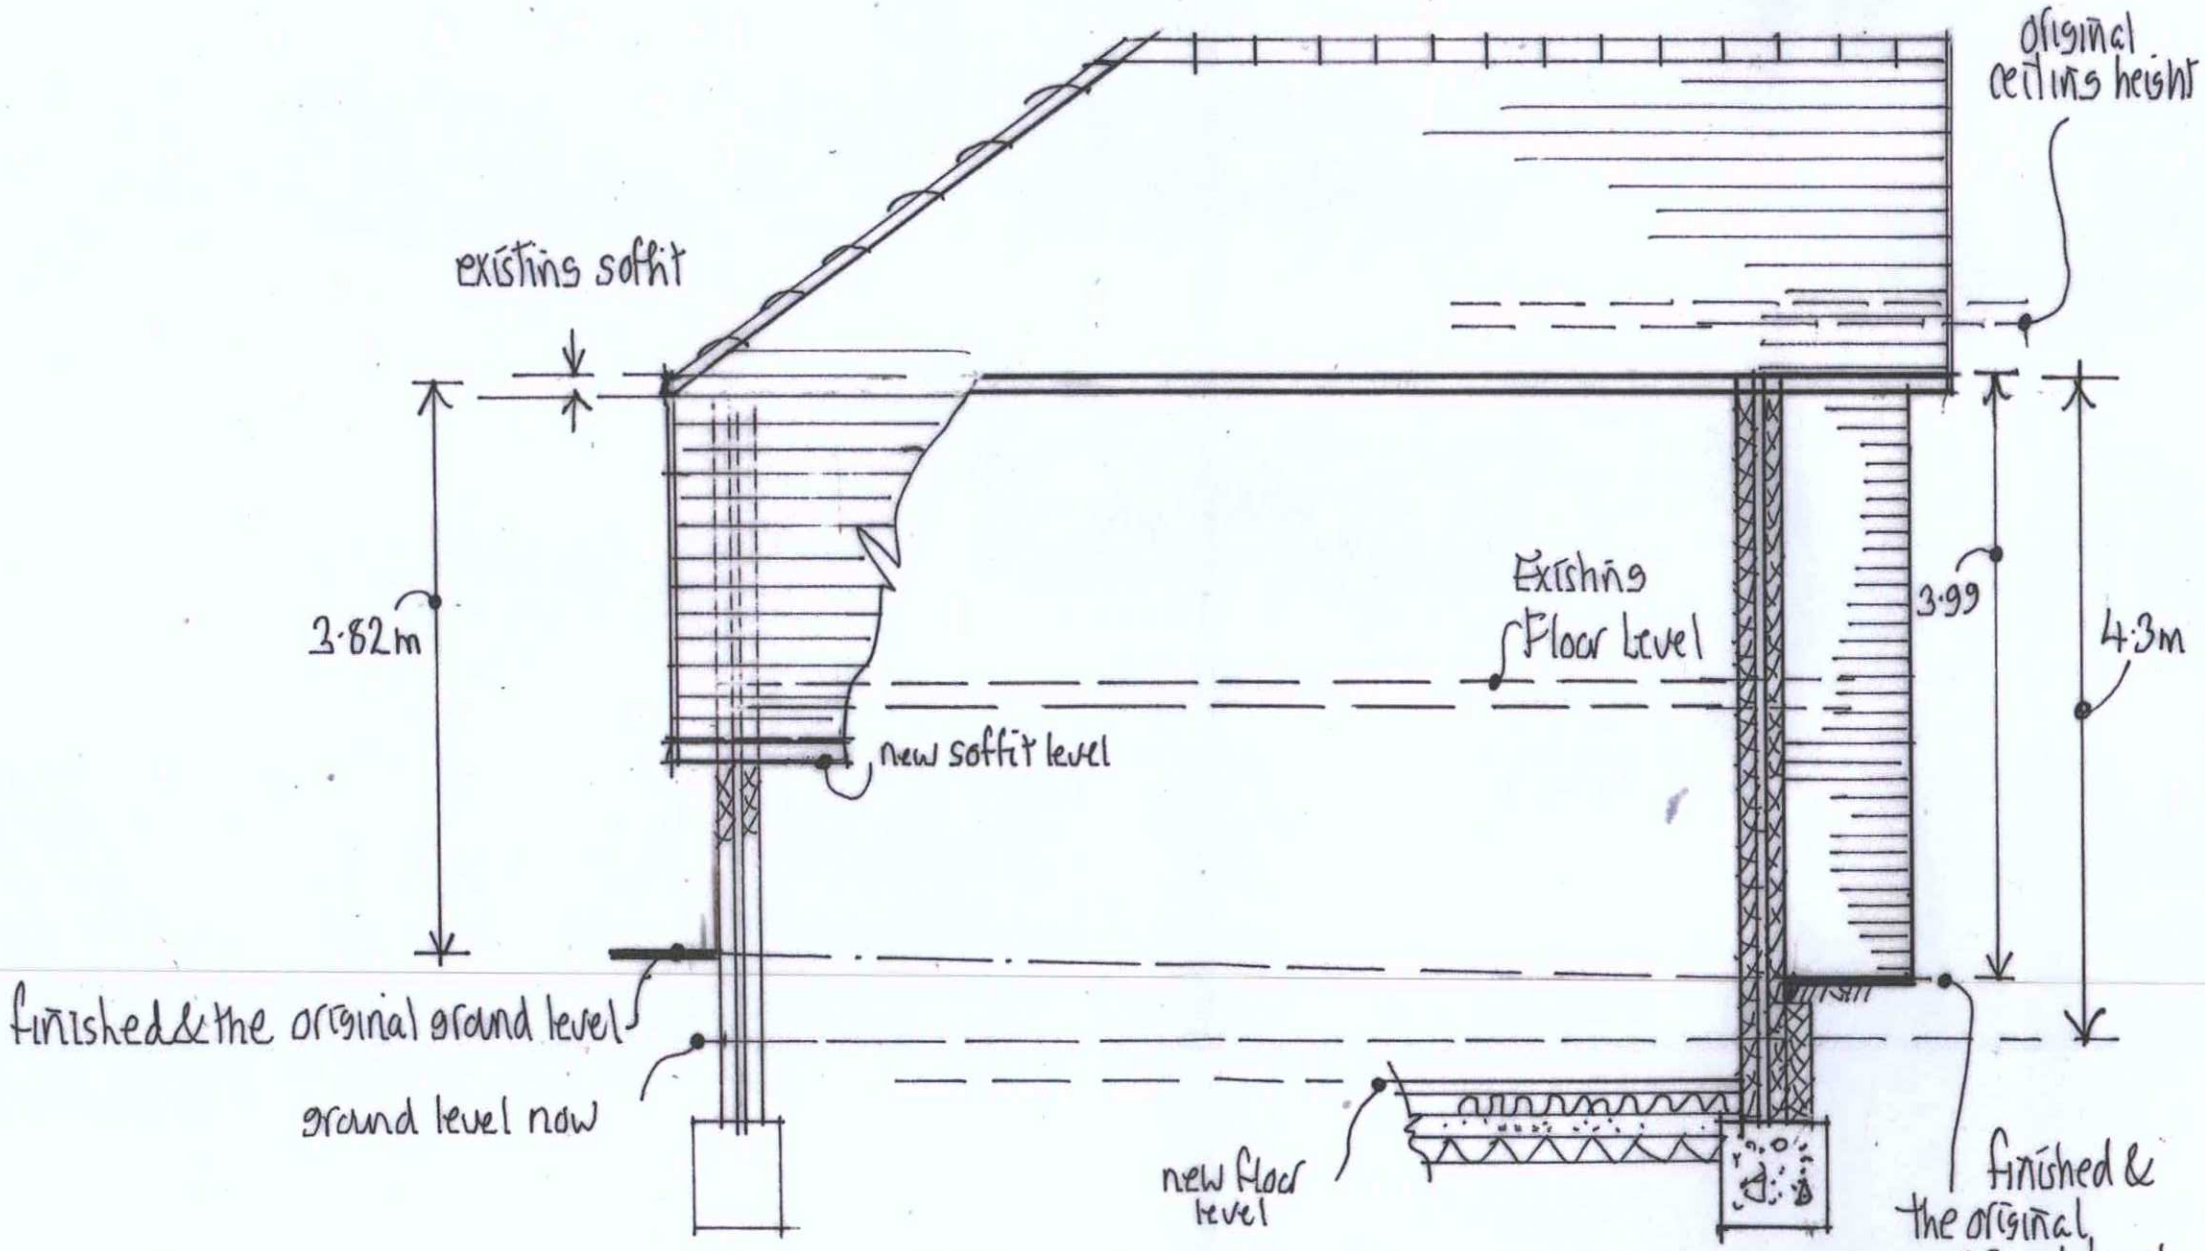

Highcroft Hillbarn Avenue Sompting Scale 1:50 Sept 12

Mel Humphrey
MRICS MBEng
39 Northease Drive
Hove
East Sussex BN3 8PQ
Mob. 07701055182
Email. mel_humphrey_uk@yahoo.co.uk