The Bike Storage Company

Two Tier Cycle Rack

Tel: 0800 246 1723

Dynamic Block

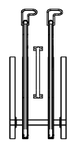

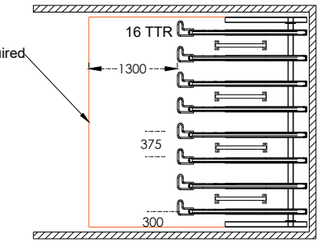

Min. aisle width: 1300mm
Clear access space in front of rack: 1300mm
Spacing between racks: 375mm (Bespoke centres available, 400mm)
Centre of rack leg to wall tolerance: 300mm
Minimum ceiling height: 2500mm

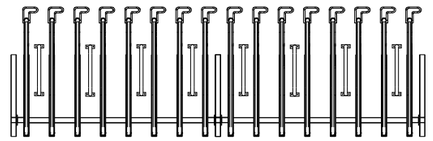

Runs over 20 spaces, rack legs can be shared to reduce overall width

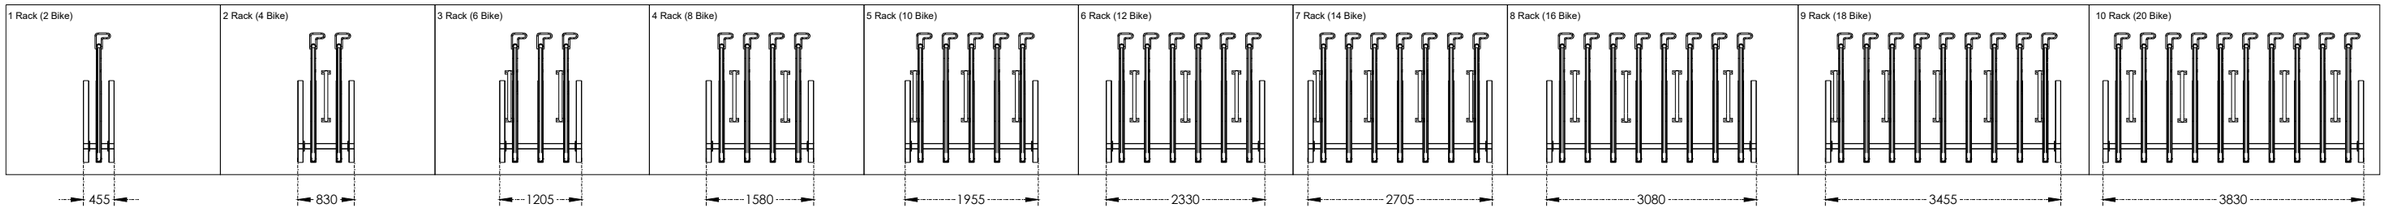

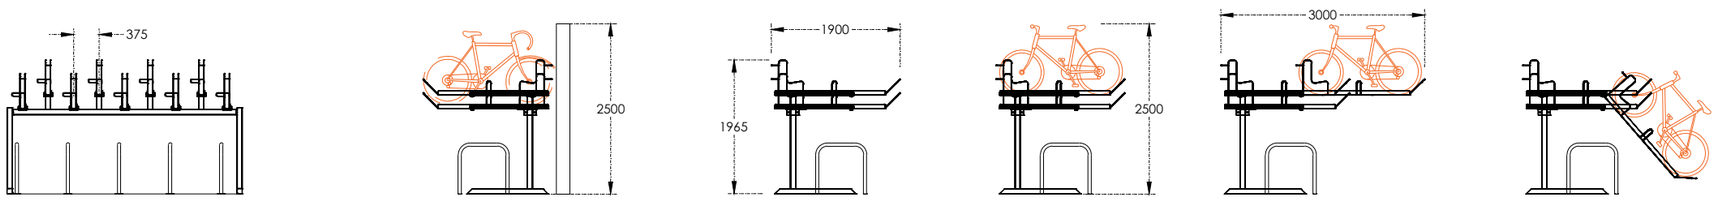

Back-to-Back Two Tier Cycle Rack

Dynamic Block

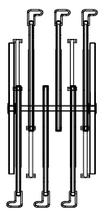

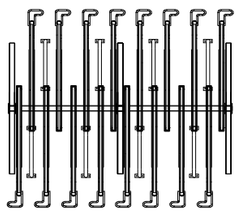

Spacing between racks: 400mm
Rack legs shared to reduce overall width

Legend:

TTR Two Tier Cycle Rack

ALL DIMENSIONS ARE IN MM UNLESS OTHERWISE STATED. IF IN DOUBT PLEASE ASK.

THIS DRAWING IS CONFIDENTIAL AND IS THE PROPERTY OF THE BIKE STORAGE COMPANY. IT MUST NOT BE COPIED OR DISCLOSED TO A THIRD PARTY WITHOUT PERMISSION.

THE BIKE STORAGE COMPANY, MARINA STUDIOS, HARBOUR YARD, LONDON, SW10 0XD

THE BIKE STORAGE COMPANY
0800 246 1723

Client: The Bike Storage Company	Project: Two Tier 2D CAD Model
Status: Approval	Title: TBSC_TwoTier_V2_CAD
Date Drawn: 23/04/2025	
Draftsperson: W Martin	Scale: 1:90 @ ISO A3
Third Angle Projection	DWG No: 1.0 Revision: 00