



Orientation of site has not been checked, design subject to check before installation

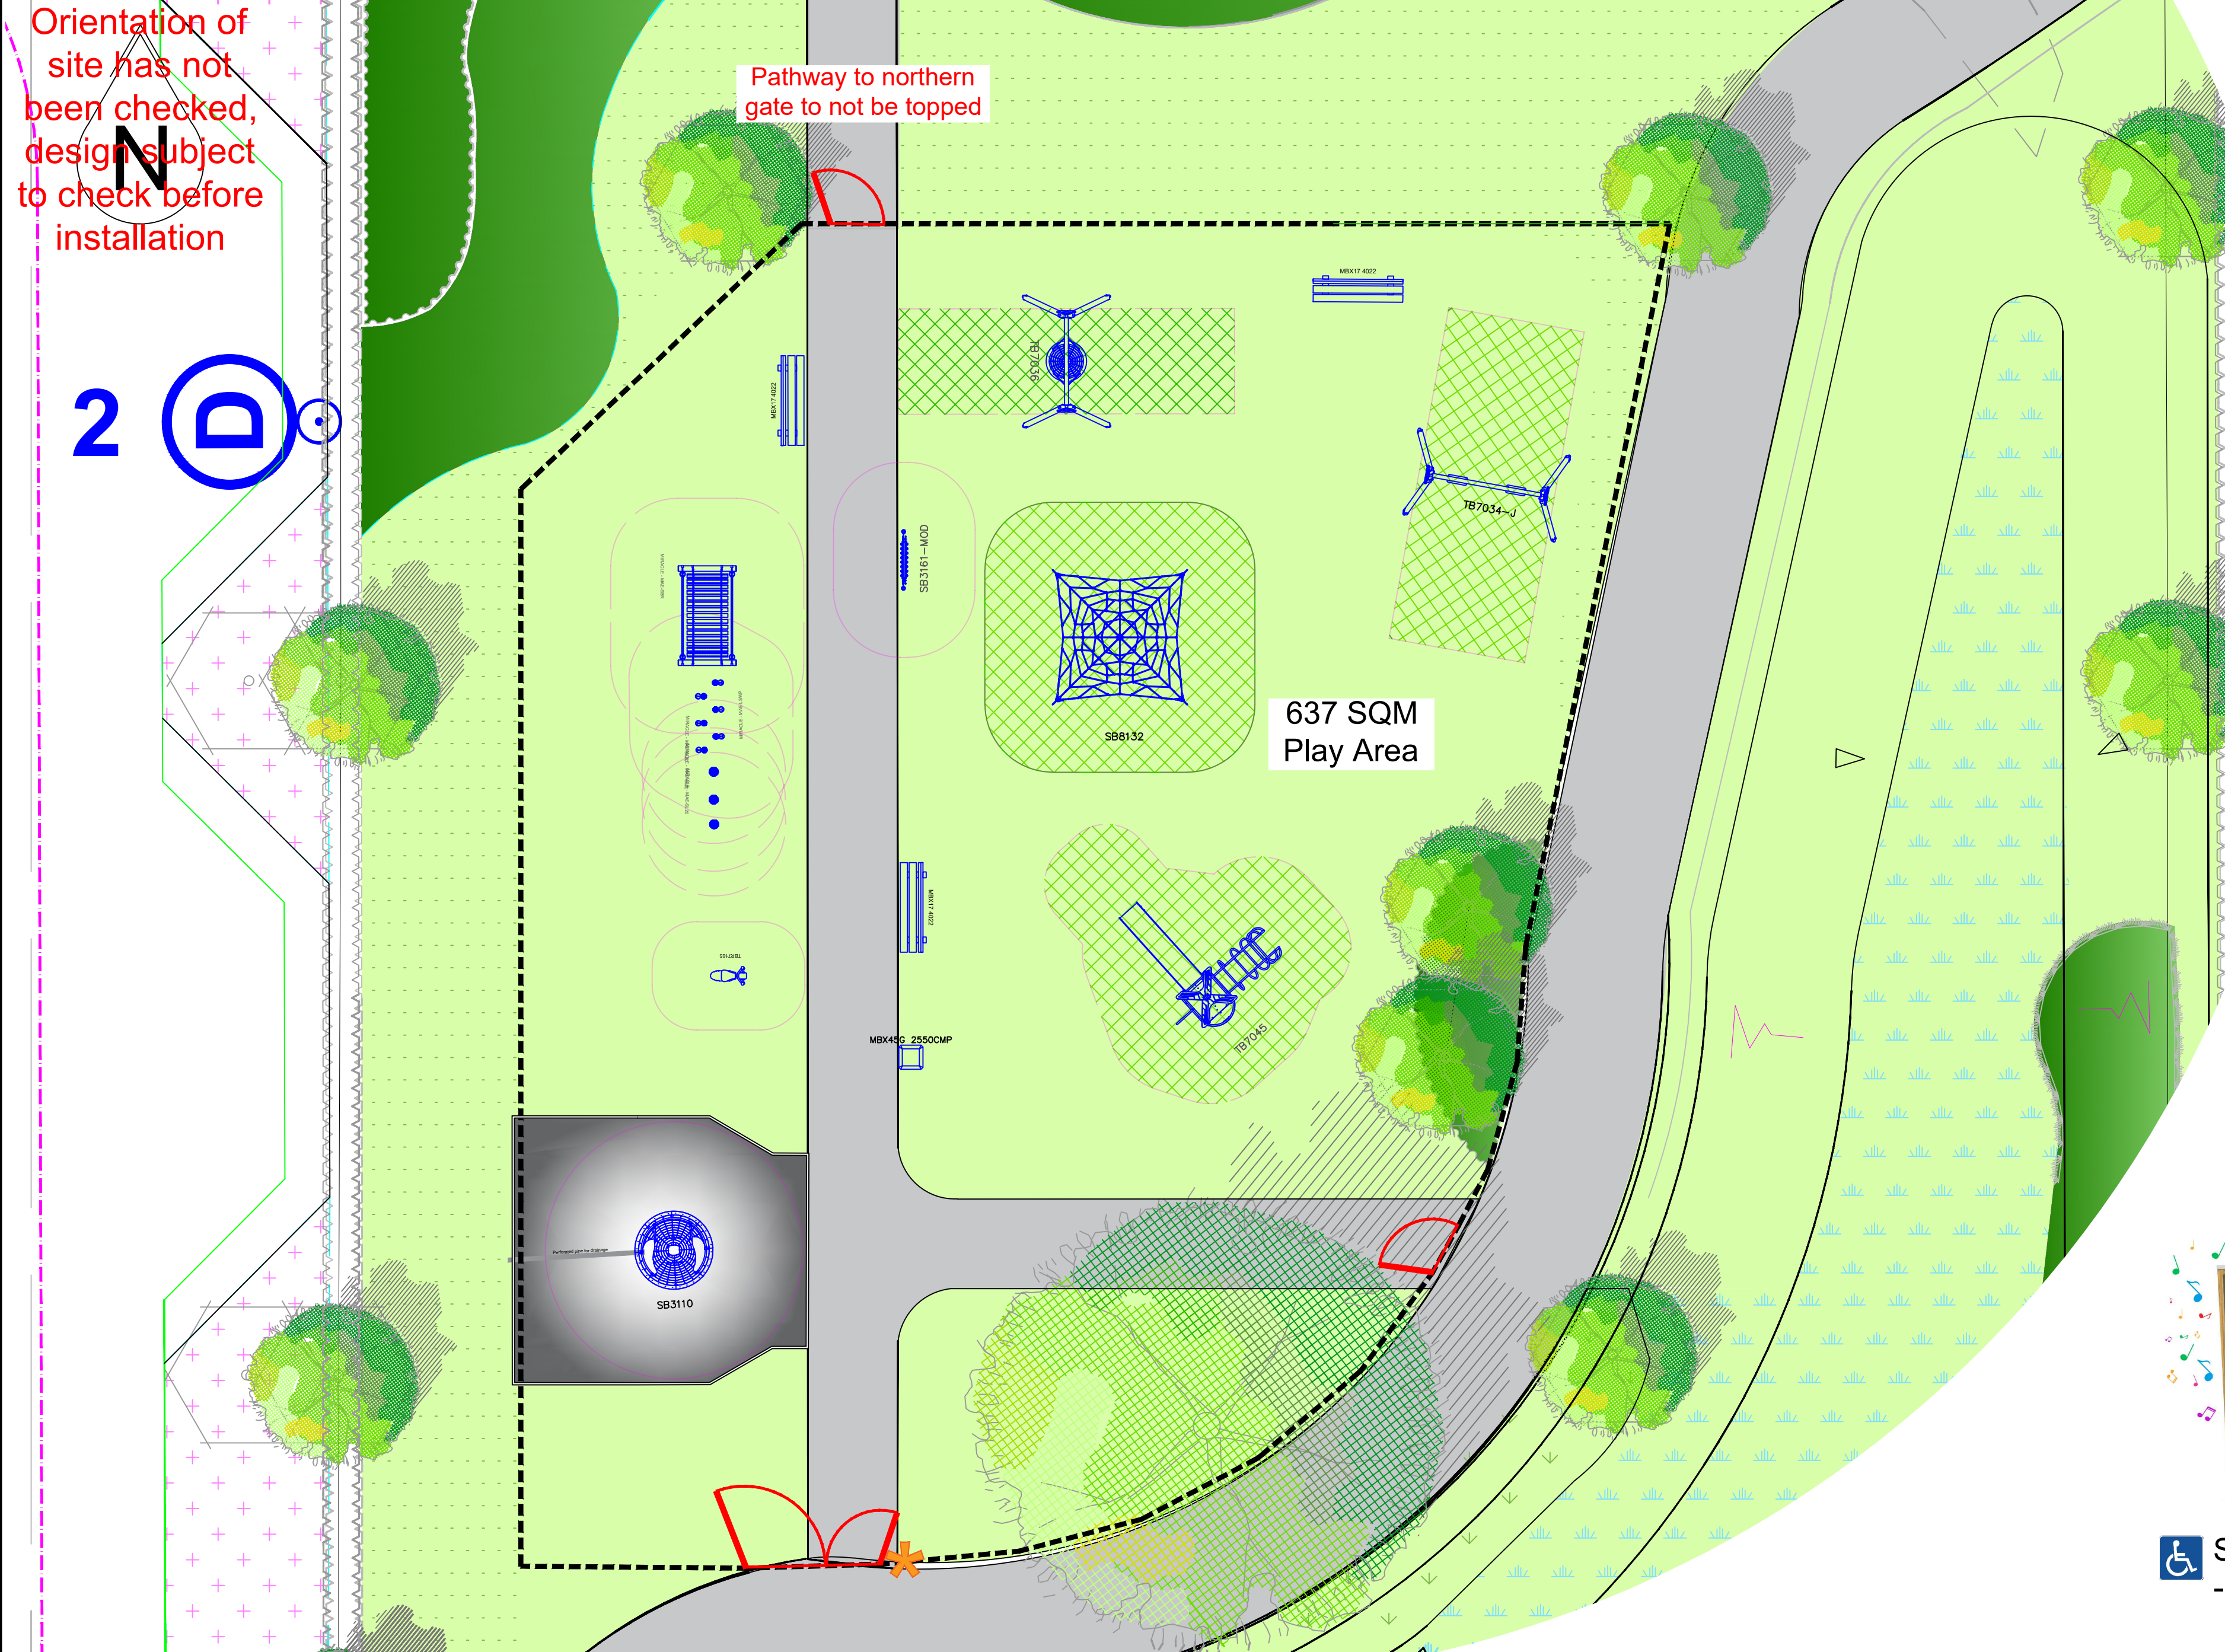


MBX17 4022 - Bench

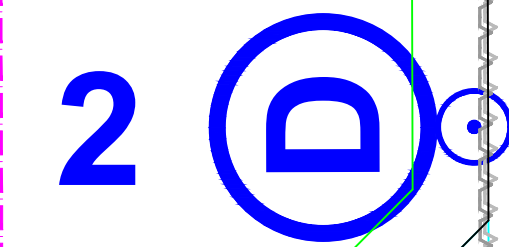

MBX45 2550-CMP - Bin




MAESB - Suspension Bridge

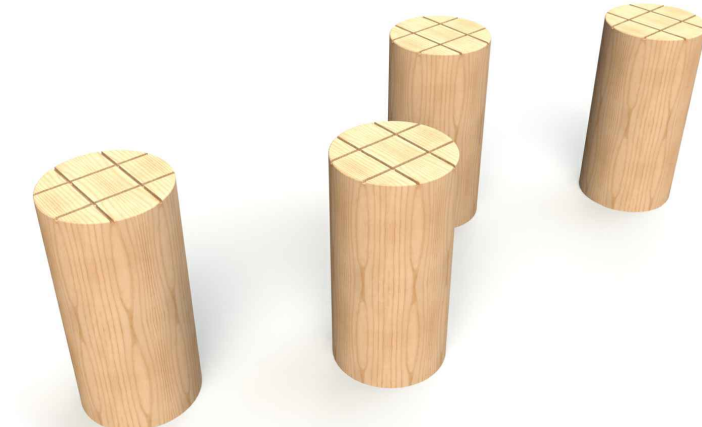

MAESL20 - Stepping Posts



MAELSWP - Walk and Stretch Posts

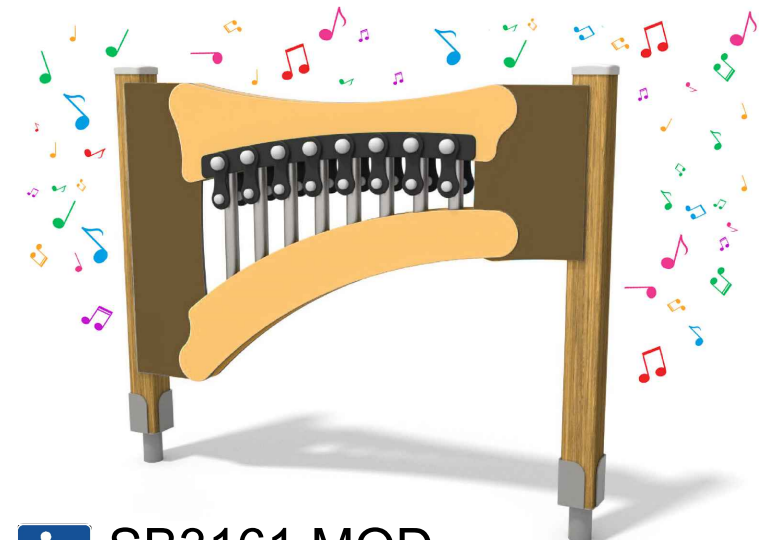

SB3161 MOD - Music Panel




TB7034-J - Swings




SB3110 - Wheelchair Roundabout



TB7036 - Basket Swing

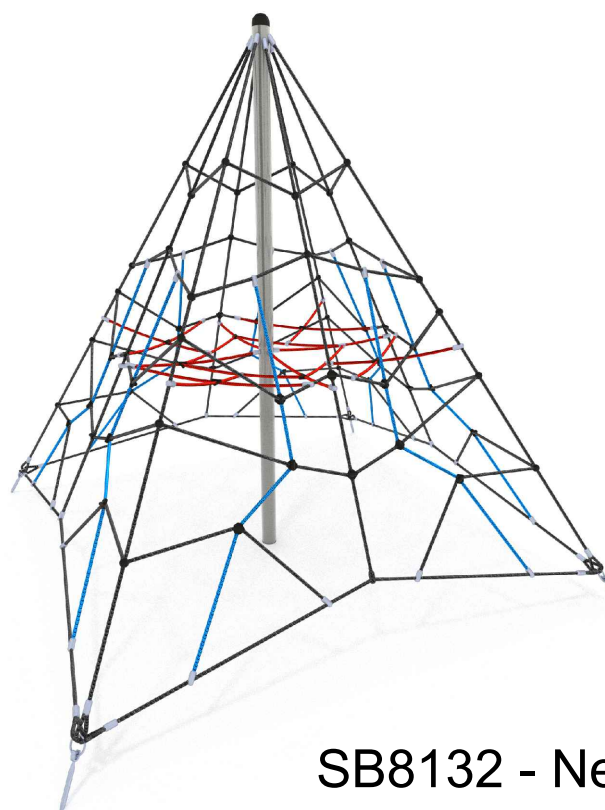

SB8132 - Net Climber

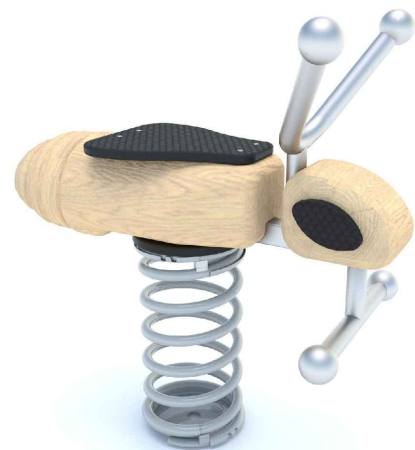

TBR7165 - Springer



TB7045 - Play Unit

TB7036

Kidder Timber Basket Swing

Product Description: Our classic timber 2-benched swing.

7.10 years, 1.50m, 1.00m x 2.00m, 1.00m x 2.00m x 1.10m

SB3110

Grobbens Wheelchair Accessible Roundabout

Product Description: A wheelchair accessible roundabout with seats for parents/carers and friends. Installed flush with the surrounding surface for easy access.

5.10 years, 1.50m, 1.00m x 2.00m, 1.00m x 2.00m x 1.10m

SB3161 MOD

Music Chimes Play Panel

Product Description: Our music play panels are fully functional and perfectly tuned to help develop building musicians.

5.10 years, 1.50m, 1.00m x 2.00m, 1.00m x 2.00m x 1.10m

TB7034-J

Lightfield Timber Double Junior Swing

Product Description: Our classic timber 2-benched swing with two junior flat seats.

7.10 years, 1.50m, 1.00m x 2.00m, 1.00m x 2.00m x 1.10m

TBR7165

Anthony Robbins Spring Rider

Product Description: Designed to offer children a springy insect that is imaginative, exciting and fun.

5.10 years, 1.50m, 1.00m x 2.00m, 1.00m x 2.00m x 1.10m

SB8132

Castor Climbing Net

Product Description: Our nets challenge children like trees would. Reaching the top gives a sense of exhilaration and achievement. They help develop coordination, strength and confidence, whilst playing at heights of relatively low risk.

5.10 years, 1.50m, 1.00m x 2.00m, 1.00m x 2.00m x 1.10m

TB7045

Thetford Timber Multi Play Unit

Product Description: The challenging range of equipment on play experience offers a wide collection of play experiences. From climbing and agility, through to fun on the slides.

5.10 years, 1.50m, 0.90m x 0.90m, 0.90m x 0.90m x 1.10m

MAELSWP

Radiata Pine Walk & Stretch Posts

Product Description: A set of 6 balancing posts - the skills inside each post assist with balancing.

5.10 years, 1.50m, 0.90m x 0.90m, 0.90m x 0.90m x 1.10m

MAESB

Radiata Pine Suspension Bridge

Product Description: A classic suspension bridge with hand rails for support.

5.10 years, 1.50m, 0.90m x 0.90m, 0.90m x 0.90m x 1.10m

MAESL20

Radiata Pine 200mm Dia. Stepping Posts

Product Description: A great way to improve fitness, strength, balance and co-ordination in an outdoor trail environment.

5.10 years, 1.50m, 0.90m x 0.90m, 0.90m x 0.90m x 1.10m

MBX17 4022

Edale Rustic 3 Seat

Product Description: The Edale Rustic 3 Seat Timber bench combines natural and simple worktops with functionality to create seat perfect for any rural surroundings and natural green spaces.


5.10 years, 1.50m, 0.90m x 0.90m, 0.90m x 0.90m x 1.10m

MBX45 2550-CMP

Derby Compact Litter Bin (120L Capacity)

Product Description: The Derby Compact Litter Bin which is manufactured from 2mm galvanneal steel has a capacity of 120 litres. Vinyl Gold LITTER labelling beneath each seating aperture and Vinyl Gold Tidymat Logo to front and back.

5.10 years, 1.50m, 0.90m x 0.90m, 0.90m x 0.90m x 1.10m

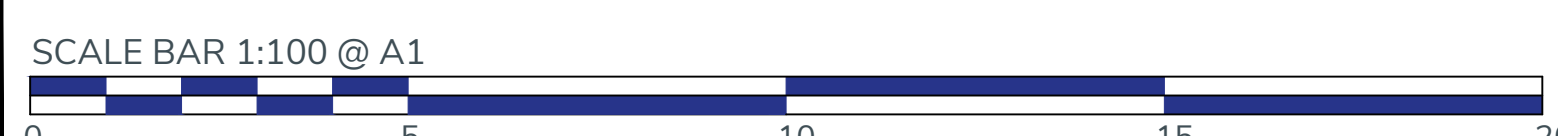

EXACT LOCATION OF EQUIPMENT TO BE AGREED ON SITE. ALL SURFACING TO BE FLAT AND LEVEL. ANY DISCREPENCIES IN LEVELS TO BE REPORTED TO MIRACLE DESIGN & PLAY IMMEDIATELY

TEL: ++44 (0)1604 658240
E-MAIL: sales@miracledandp.co.uk
WEB: www.miracledesignandplay.co.uk

PROJECT TITLE: Elizabeth Square, Durrington

SHEET TITLE: Proposal VE

Key:

- 1m High, 1.2m Wide Self Closing Bowtop Gates, Galvanised and Powder Coated Red
- 1m High, 3m Wide Dual Use Bowtop Gates, Galvanised and Powder Coated Red
- 1m High Bowtop Fencing, Galvanised and Powder Coated Black
- A3 Sized Fence Mounted Signage stating age range 3-12 years (Exact design TBC)

Surfacing:

- PCC Edging to Perimeter of Surfacing
- Black Wet Pour Rubber Safety Surfacing
- Macadam Pathway by Client
- Existing Grass
- Grass Mat Safer Surfacing: ECONMAT GRASS TILES 1.5M x 0.9M TO CHN 3.0M

Landscaping:

- Trees by Client
- Shrub Planting by Client

REVISIONS		
Issue	Description	Date
E	Amended as per client's comments	18/07/25
D	Amended as per LPA requirements	17/07/25
C	1 x Bench Relocated	15/07/25
B	Plan revised as per clients comments	12/12/24
A	Plan revised as per clients comments	26/11/24

DRAWN BY: A. Popielska

REVISED BY: G. Medica

CHECKED BY: G. Medica

SCALE: 1:100 @ A1 ISSUE: E

CLIENT: Bellway Homes

DRAWING NO: Q10330_E

DATE: 22/07/24

© 2024 MIRACLE DESIGN AND PLAY LTD, "ALL RIGHTS RESERVED, THIS DRAWING MAY NOT BE REPRODUCED, TRANSMITTED OR STORED IN WHOLE OR IN PART WITHOUT OUR WRITTEN CONSENT"