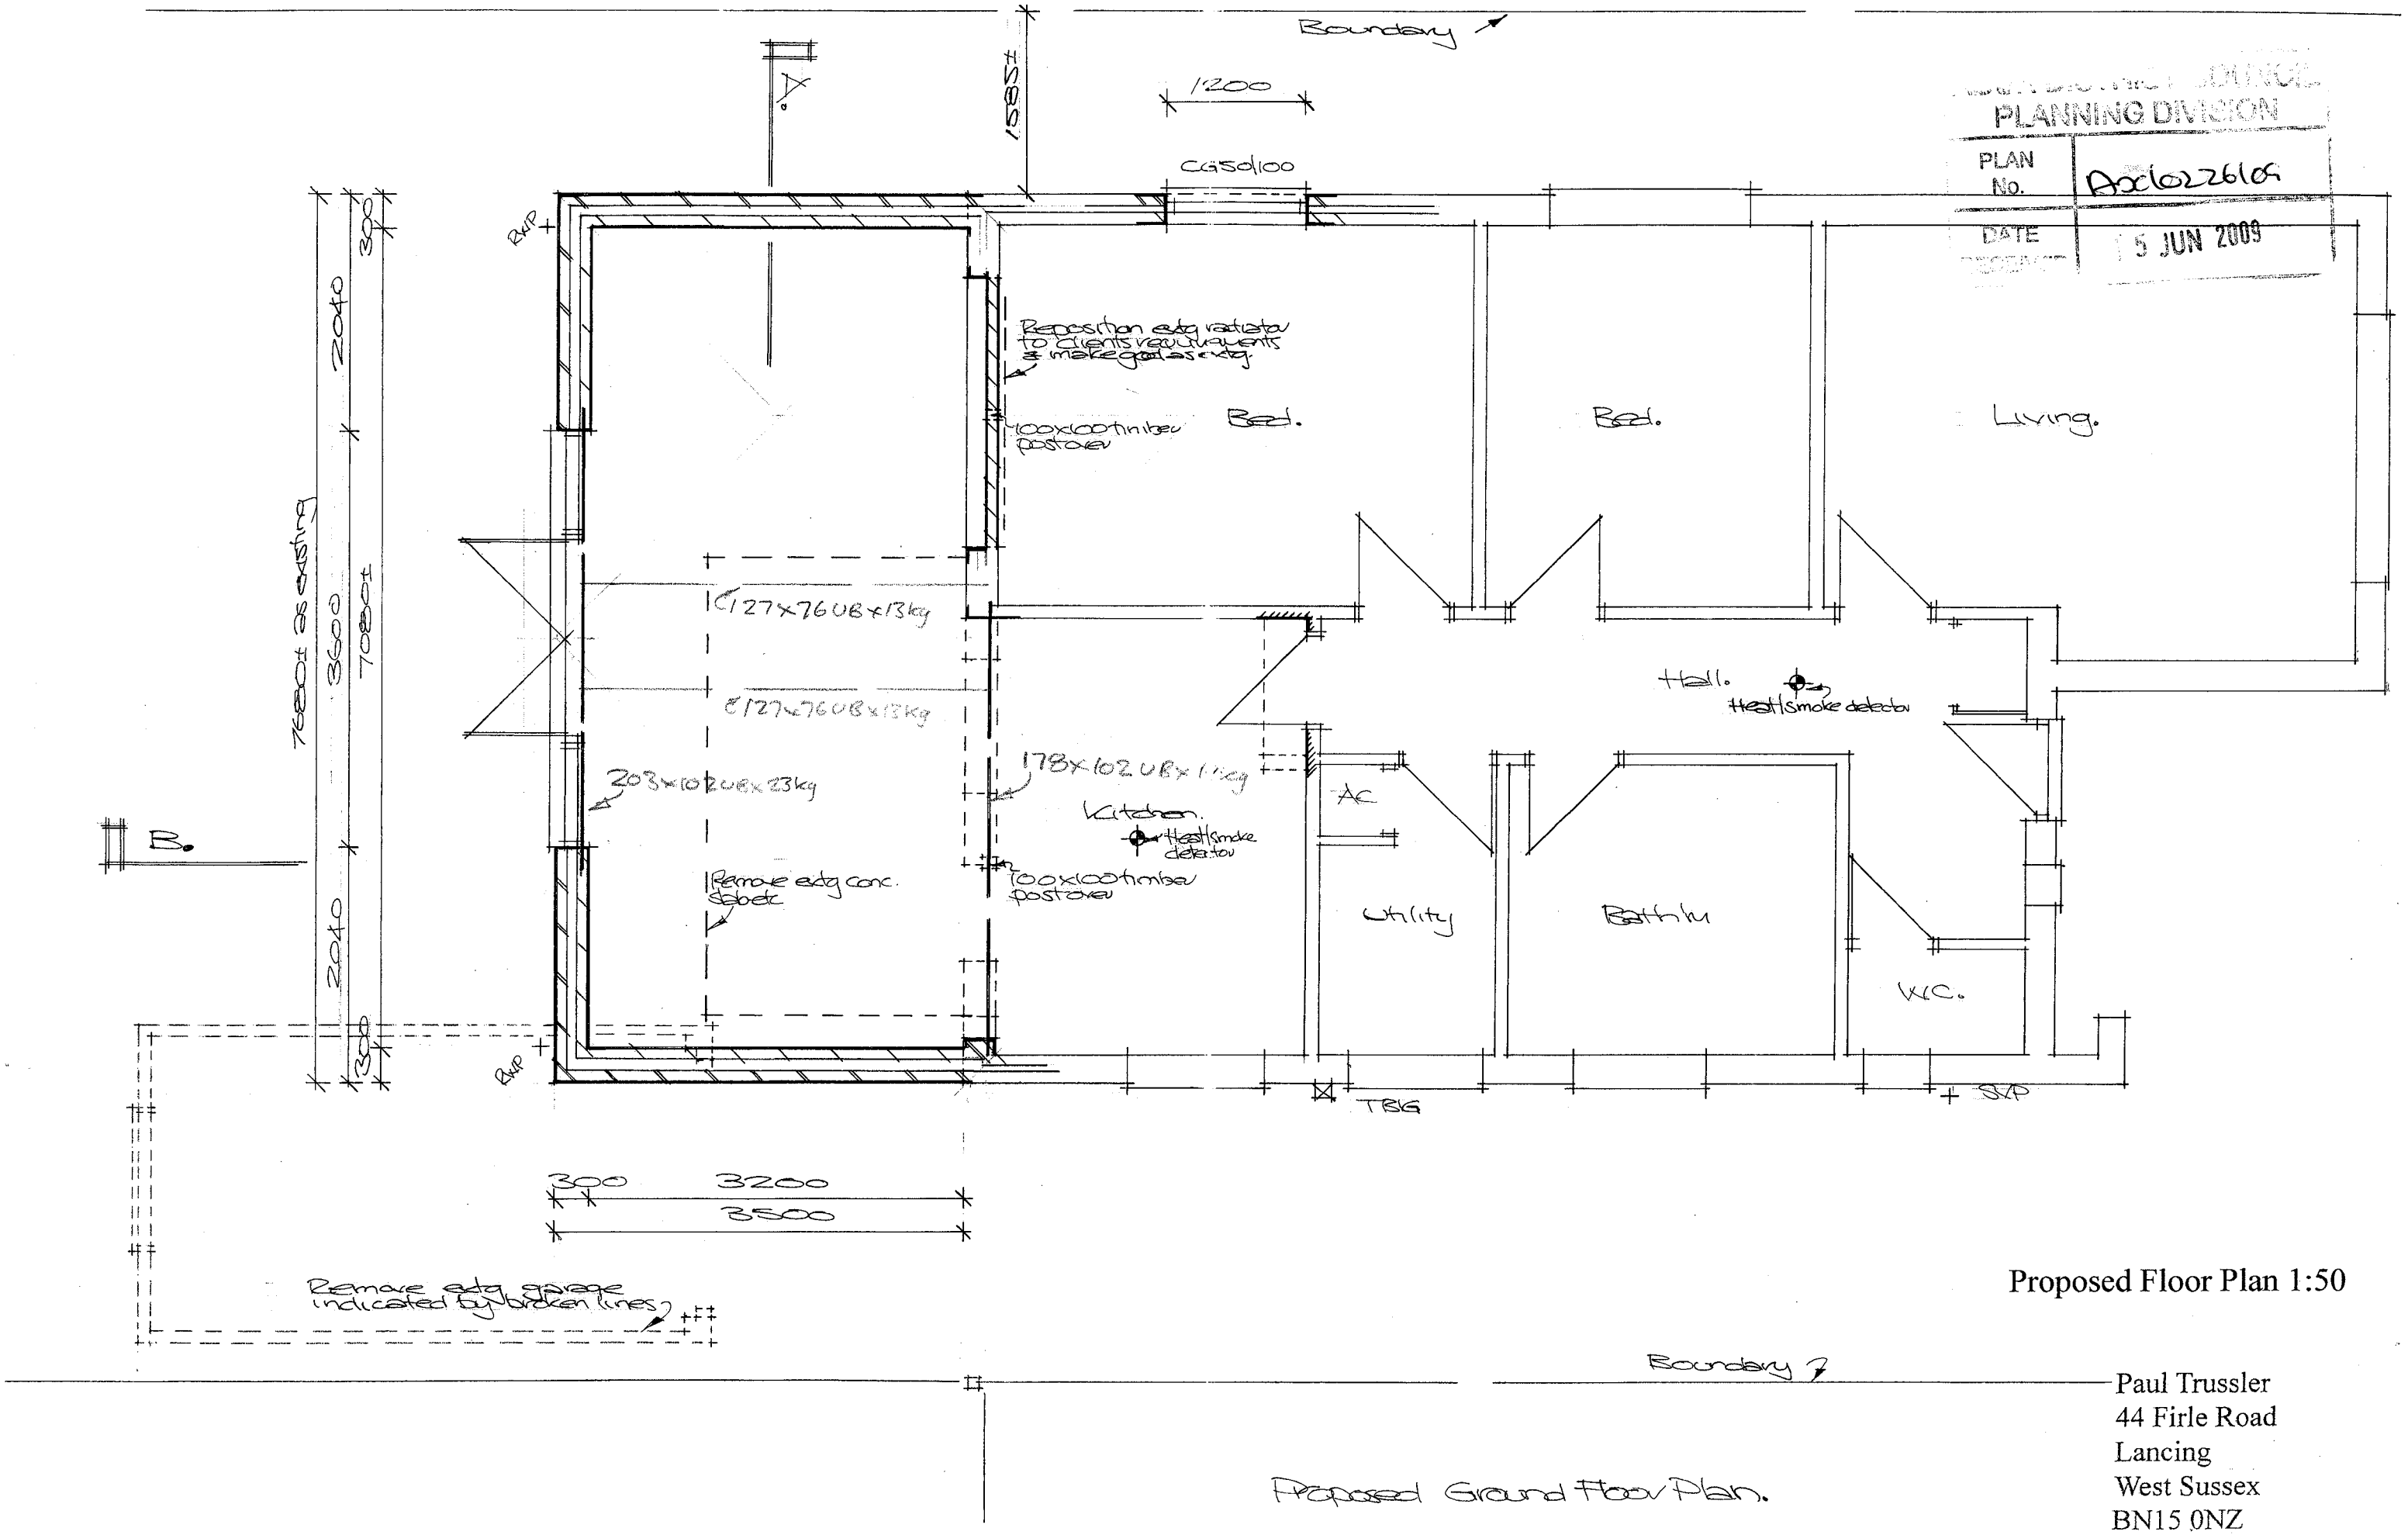

PLANNING DIVISION
PLAN No. Ax10226109
DATE 5 JUN 2009

Proposed Floor Plan 1:50

Paul Trussler
44 Firle Road
Lancing
West Sussex
BN15 0NZ

Proposed rear extension: *For Mr & Mrs Allen*
2 SILVERDALE DRIVE, SOMPTING, WEST SUSSEX BN15 9SH

Drawing No. 29/375/3