© Copyright Design. Do Not Scale

FASCIAMA

realising corporate identity in the built environment

Island Farm House — Telephone :
Island Farm Road — 020 8847 1999
West Molesey — Facsimile :
Surrey — 020 8783 1881
KT8 9TR — E-mail :
United Kingdom — postbox@lintonmo.ltd.uk

REV	DATE	INITIALS	DESCRIPTION
A	22\10\07	DA	ORIGINAL SCHEME

Client: COOP FOOD
Site: SOUTH STREET
57 SOUTH STREET
WORTHING
WEST SUSSEX
BN14 7JG

Dwg no. AV2S2-1
Job no. 4867
Issue: A
Drawn: CDF
Date: 22\10\07
Checked:
Scale: 1:20
Site no. AV2S2

SUBJECT TO CONDITIONS
CONSENT GRANTED
- 7 JAN 2008
WORTHING BOROUGH COUNCIL

BOROUGH OF WORTHING
DEPOSITED 19/11/07
TP/ LPA/ NO.
AW1 07/1418/WB

PRIOR ARRANGEMENTS HAVE BEEN MADE.
REMOVED IN ALL CASES UNLESS EXISTING FASCIAS WILL BE

ANY SIGNAGE.
CAN CONNECT TO ILLUMINATE
THE BUILDING TO WHICH LUTURAMA
SUPPLY IS FEET ON THE OUTSIDE OF
CO-OP ARE TO ENSURE THAT AN L.I.

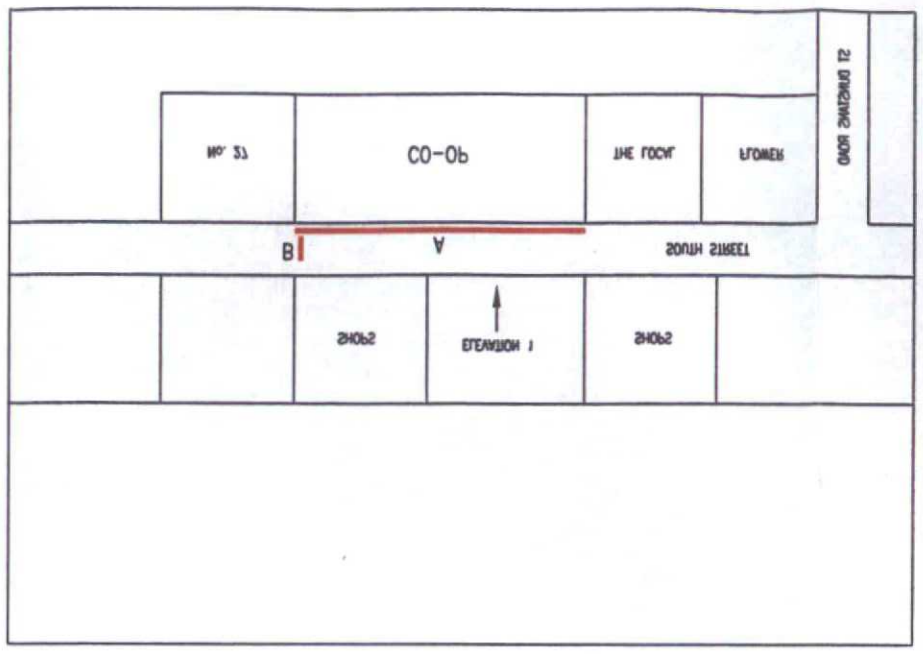

600mm PROJECTOR

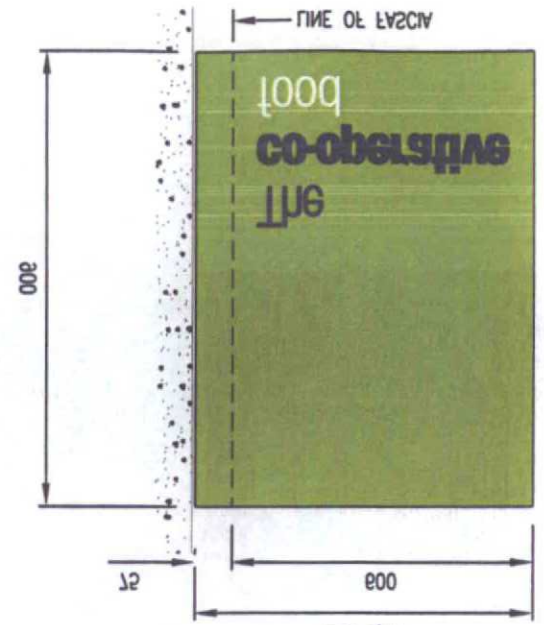

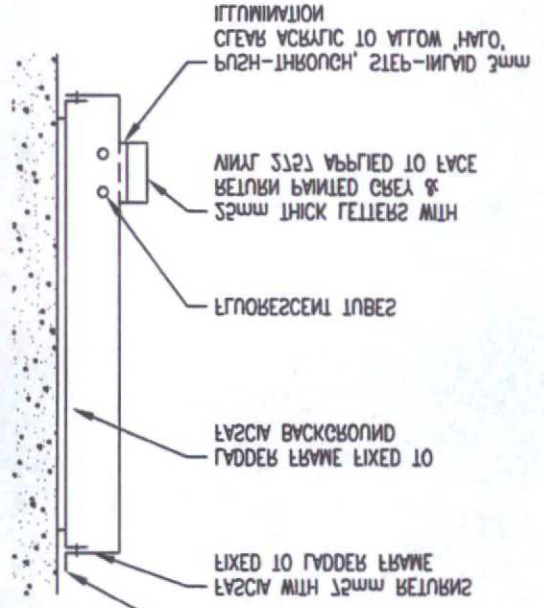

PROJECTOR:
CONSTRUCTED FROM TWO BACK TO BACK, 125MM DEEP ALUMINIUM TRAYS AROUND A FABRICATED ALUMINIUM FRAME WITH FIXING POINTS WITHIN THE UNIT. PAINTED TO PANTONE GREEN REF 342, THE TRAYS WILL BE PRE1-CUT WITH 'co-operative' BEING STEP-INVAD, CLEAR ACRYLIC WITH AN APPLIED VINYL FACE TO PANTONE 342 AND GREEN FILTER BEHIND TO GIVE A 'HALO' EFFECT. 'food' WILL BE PRE1-CUT, TRANSLUCENT OPAL INSERT HAVING A GREEN FILTER BEHIND. ALL TO BE INTERNALLY ILLUMINATED BY FLUORESCENT LAMPS.
'The' (PRECEDING 'co-operative') TO BE NON-ILLUMINATED, VINYL PANTONE 342

FASCIA SIGNS
SPECIFICATION:
ALUMINIUM TRAY PANEL 125MM DEEP ON A BACK LADDER FRAME AND PAINTED PANTONE GREEN REF 342.
THE LETTERS "co-operative" TO BE MOULDED FROM ACRYLIC WITH SILVER EDGES AND PANTONE BLUE
ILLUMINATED BY FLUORESCENT TUBES TO GIVE A 'HALO' EFFECT. THE WORD 'The' (PRECEDING 'co-operative') TO BE NON-ILLUMINATED. PRE1-CUT 2mm ACRYLIC PANTONE BLUE REF 342. THE TEXT 'food' TO BE PRE1-CUT.
PUSH-THROUGH, STEP-INVAD 3mm ACRYLIC BASE PANEL PAINTED GREY & GREEN FILTER. INTERNALLY
REF 342) APPLIED VINYL FACES ALL ON A PUSH-THROUGH, STEP INVAD ACRYLIC BASE PANEL A GREEN FILTER. INTERNALLY ILLUMINATED BY FLUORESCENT TUBES TO GIVE A 'HALO' EFFECT. THE WORD 'The' (PRECEDING 'co-operative') TO BE NON-ILLUMINATED. PRE1-CUT 2mm ACRYLIC PANTONE BLUE REF 342. THE TEXT 'food' TO BE PRE1-CUT.
ALUMINIUM TRAY PANEL 125MM DEEP ON A BACK LADDER FRAME AND PAINTED PANTONE GREEN REF 342.
THE LETTERS "co-operative" TO BE MOULDED FROM ACRYLIC WITH SILVER EDGES AND PANTONE BLUE
ILLUMINATED BY FLUORESCENT TUBES TO GIVE A 'HALO' EFFECT. THE WORD 'The' (PRECEDING 'co-operative')
WITH FIXING POINTS WITHIN THE UNIT. PAINTED TO PANTONE GREEN REF 342, THE TRAYS WILL BE PRE1-CUT
CONSTRUCTED FROM TWO BACK TO BACK, 125MM DEEP ALUMINIUM TRAYS AROUND A FABRICATED ALUMINIUM FRAME

ELEVATION 1

(MOULDED LETTER HEIGHT 395mm - MAX)

