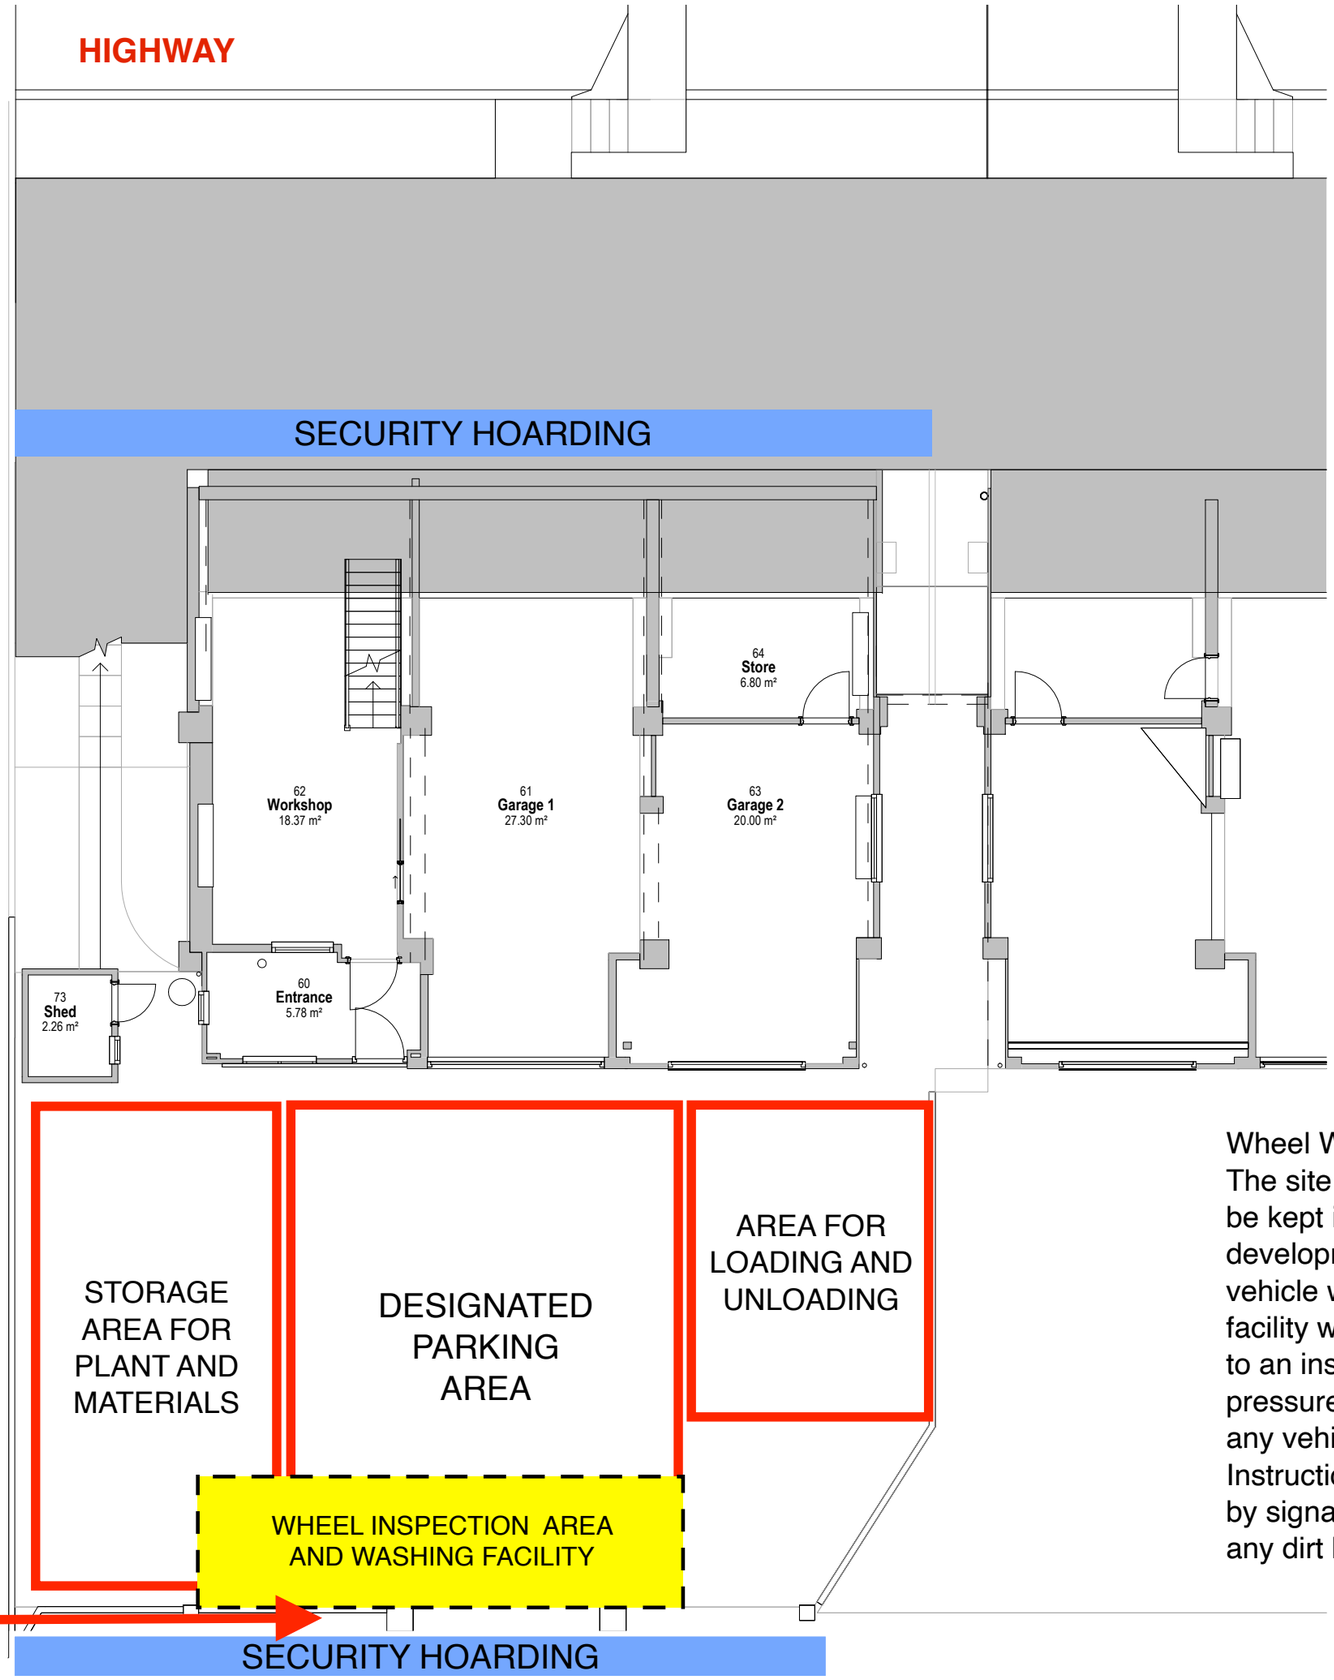


Security Hoarding Detail:
- 3.5m (W) x 2m (H) panels
- Manufactured in Britain
- Galvanised steel finish
- Anti-climb mesh
- Conforms to HSG 151

Site Entrance & Exit is at the rear of the property which does not face onto a public highway

Wheel Washing Detail:
The site driveway is of brick construction and will be kept in place and clean for the duration of the development, to minimise dirt transferring to vehicle wheels. Additionally a wheel washing facility will be provided at the exit of the site next to an inspection area. The facility will consist of a pressure washer and brush which will be used if any vehicles wheel's require cleaning. Instructions of how/when to use will be provided by signage at the site exit. This will minimise any dirt being transferred to public highways.