


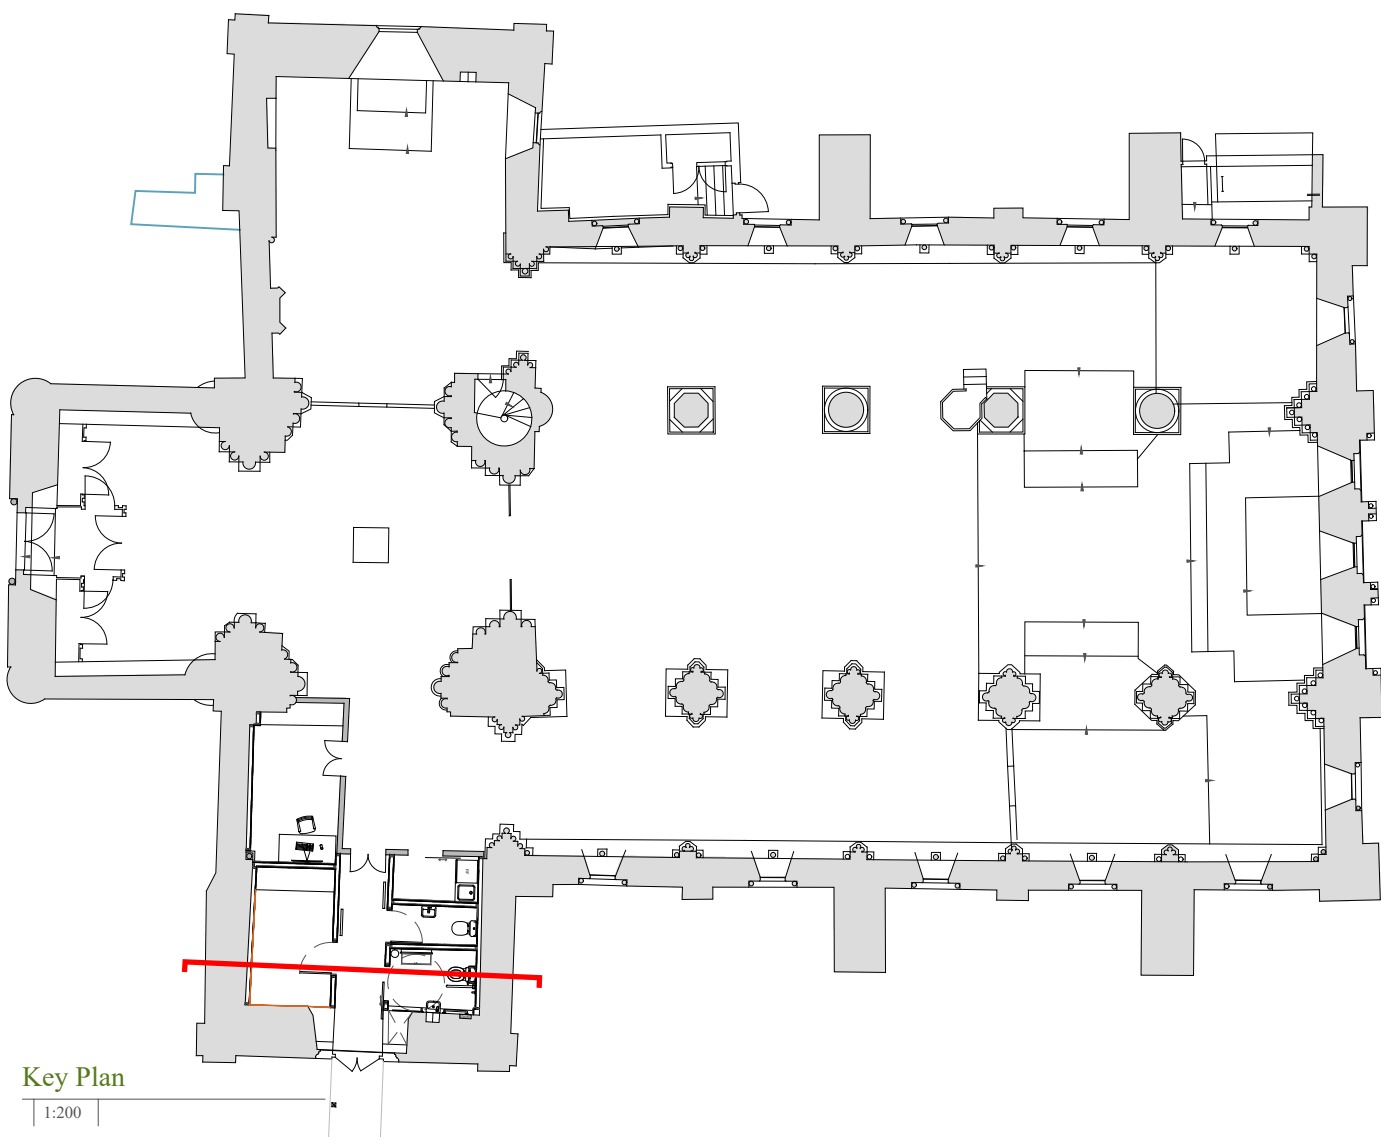

Fan to vent directly into wider church area

Existing safe retained
Repair and replaster wall above
the niche area with lime plaster
Existing niche retained, repaired and
replastered wall with lime plaster


Install small sink under existing wall niche

Services running in studwall

General notes:
- Full electrical rewire, using electric feed coming from southern entrance

Existing water feed in low level boxed-in
Install access ladder and rails to both
sides of internal partitions - Ladder to be
stored in vestry rooms when not in use

Threshold to be level with outside and
inside floor levels, for disabled access.
Install new automated doors with sensor

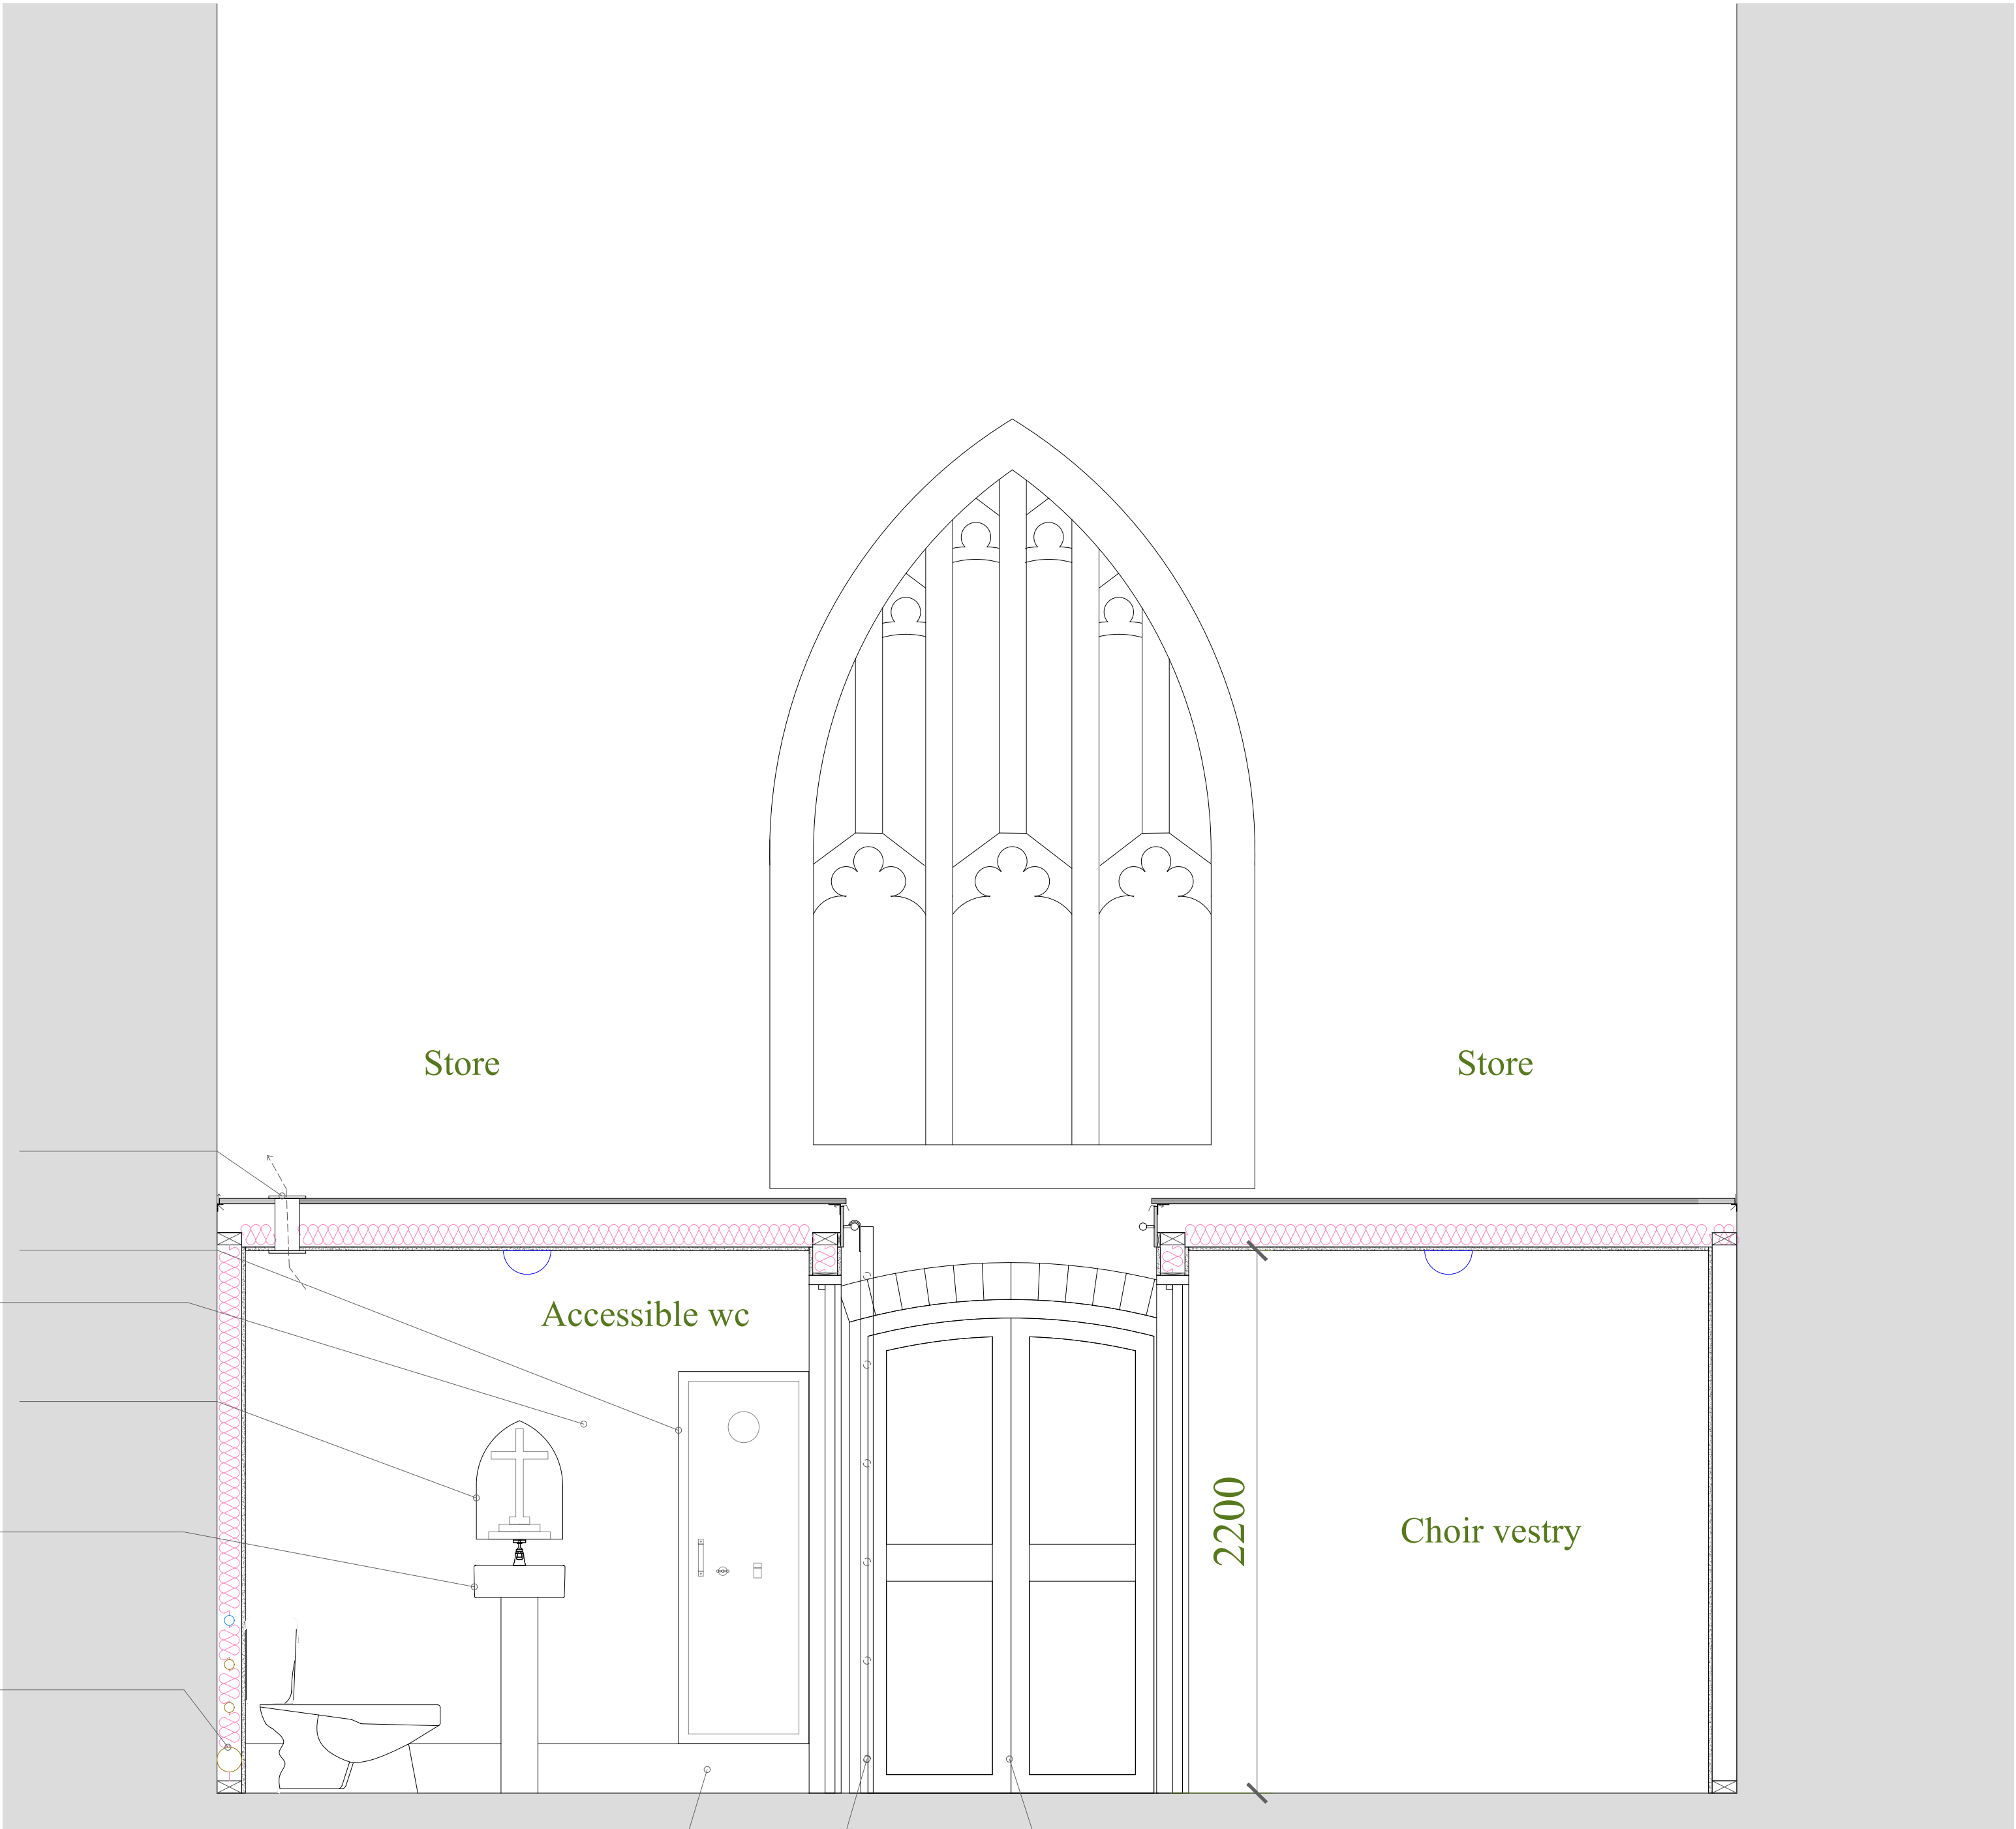

This drawing is the copyright of
Manorwood Construction Ltd but may
be used for planning purposes by the
Local Authority without breach of
copyright.
Do not scale from this drawing unless
for Local Authority planning purposes.
All dimensions must be checked on
site prior to commencement of works.
Construction (Design and
Management) Regulations 2015
This drawing is intended for Planning
purposes only and as such does not
highlight residual design related health
and safety risks.
This information can be provided on
request; however, it is anticipated that
the full extent of residual risks will be
identified during the detailed Building
Regulations or construction design
Status and prior to construction works
commencing on site.
All responsibilities and duties of
Principle Designer as stated within the
above regulations now revert to the
client unless Manorwood are appointed
to undertake Building Regulations or
construction drawings.



Suite 114
26 The Hornet
Chichester
West Sussex
PO19 7BB
tel: 01243 201 102
email: enquiries@manorwood.co.uk
web: www.manorwood.co.uk

Address
Church Street,
Shoreham-by-Sea, West Sussex
BN43 5DQ
Drawing No: 2506ST_R0_202
Scale @ A1 1:20
Job No. 2506ST_R0
Drawn By VM
Checked By BK
Drawn On 18.02.2026
Issued On 18.02.2026
Status Proposed
Drawing Section
Submission **Planning**
Revision 01

