


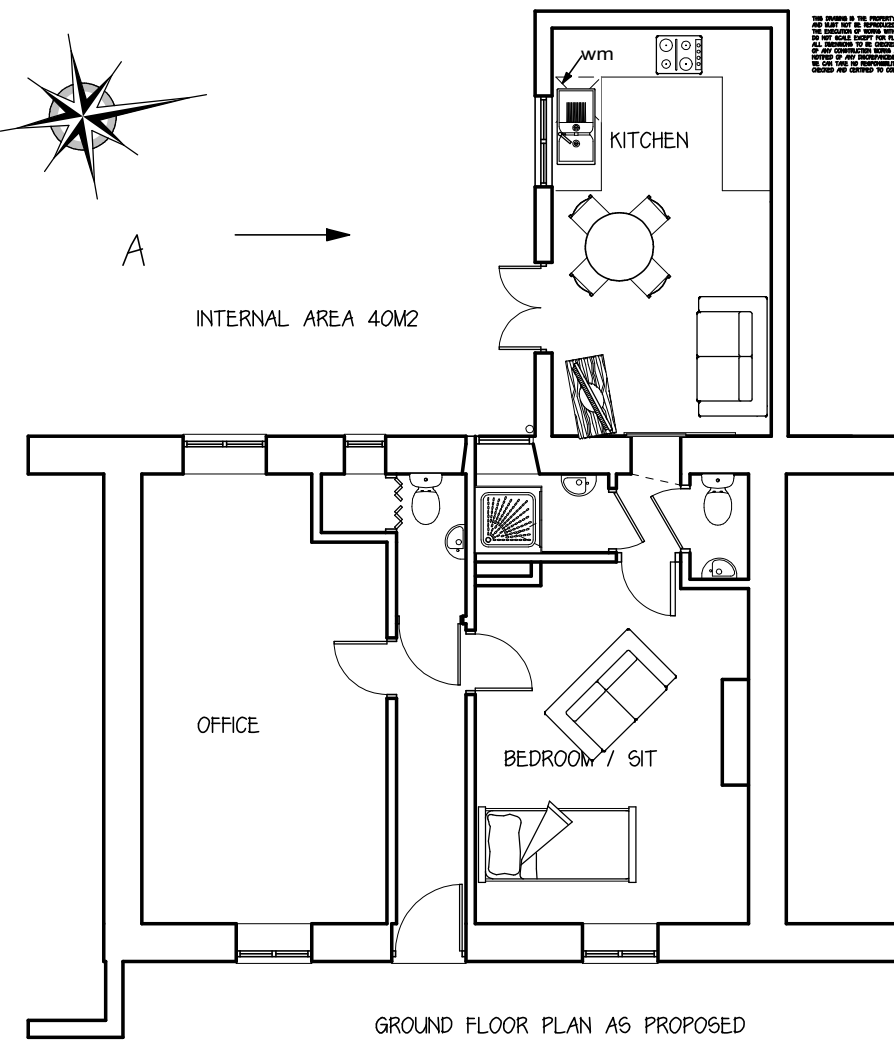
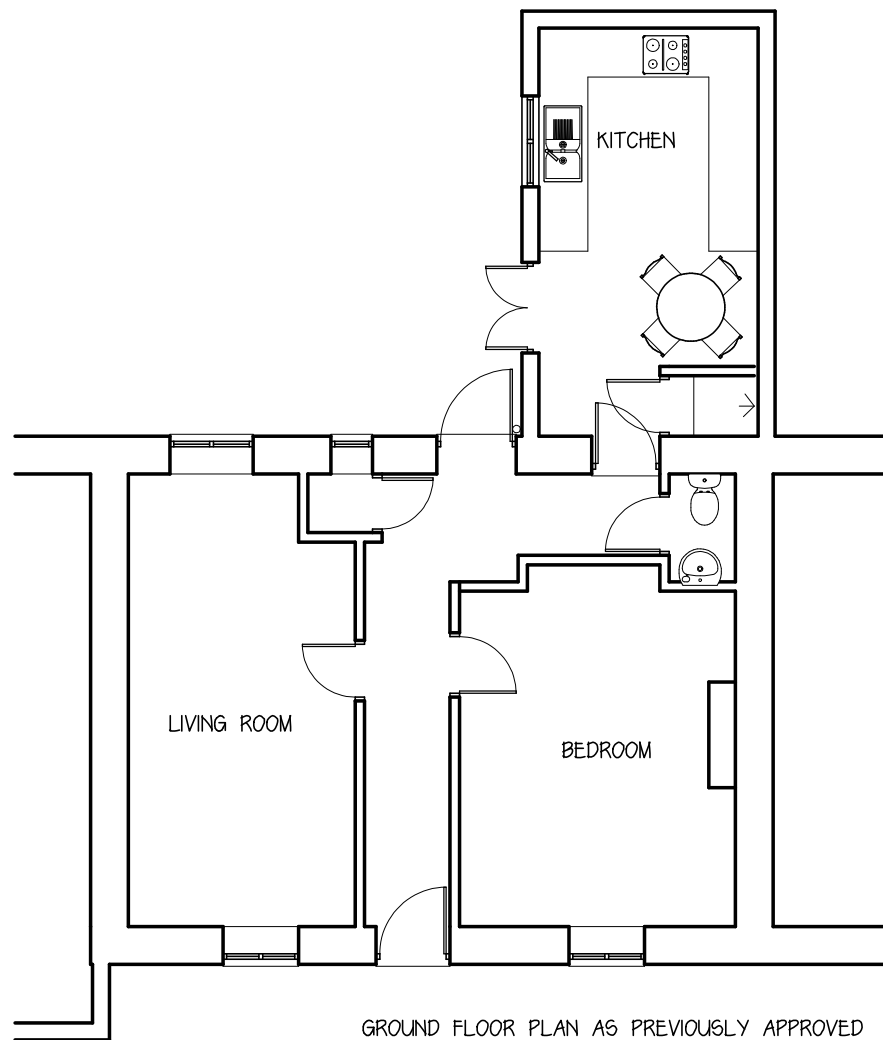
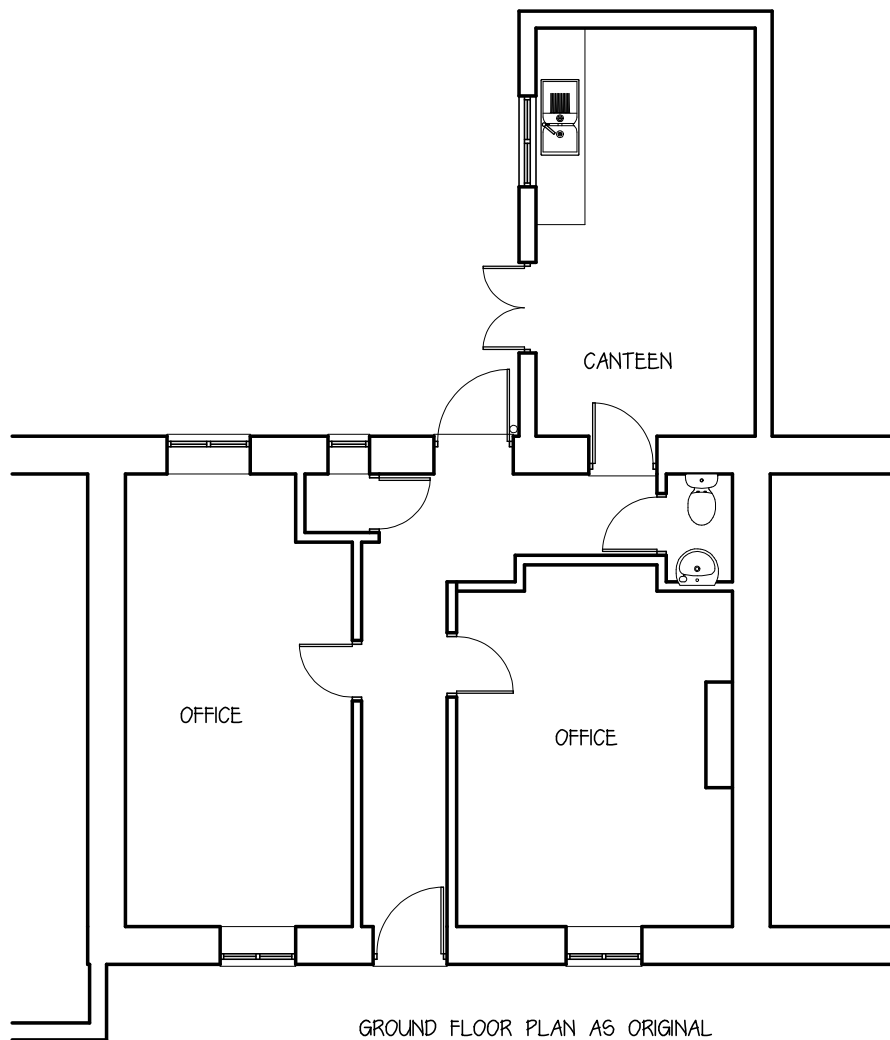


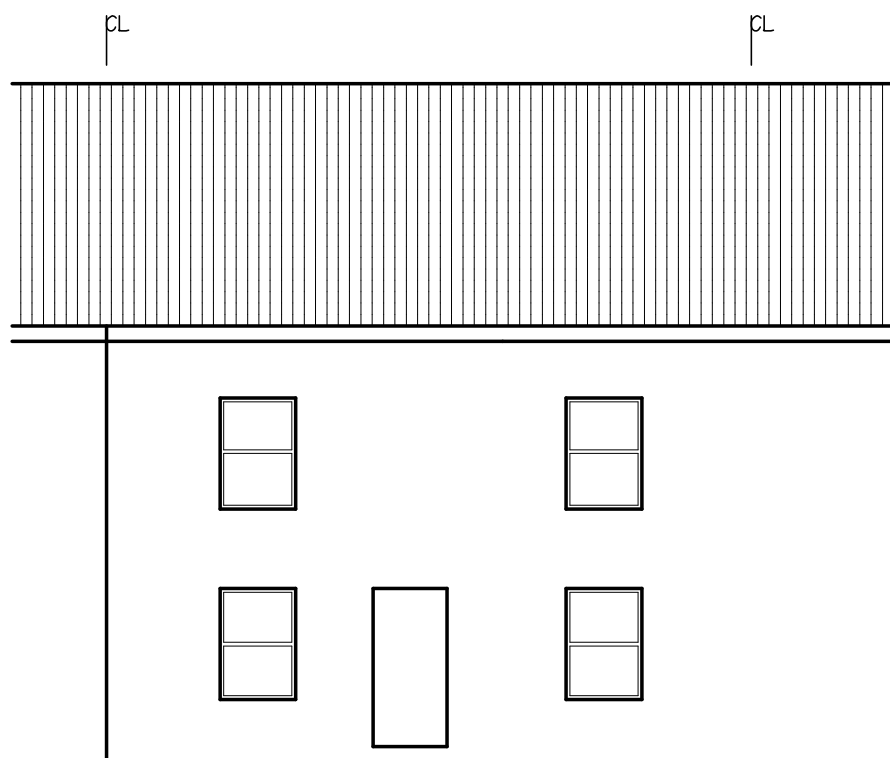



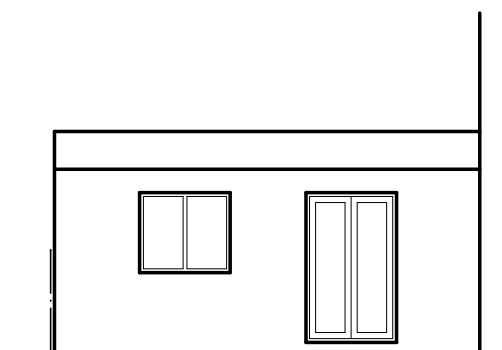

FRONT (EAST) ELEVATION

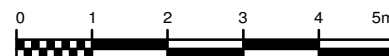

STEPHEN BROMLEY ASSOCIATES  
5 WEST ST SHOREHAM BY SEA  
WEST SUSSEX

PROPOSED VARIATION ON  
PREVIOUS APPROVAL TO  
RETAIN 1 OFFICE SPACE.

AT SCALE 1:100

5 WEST STREET

Drawing no SWB 11B