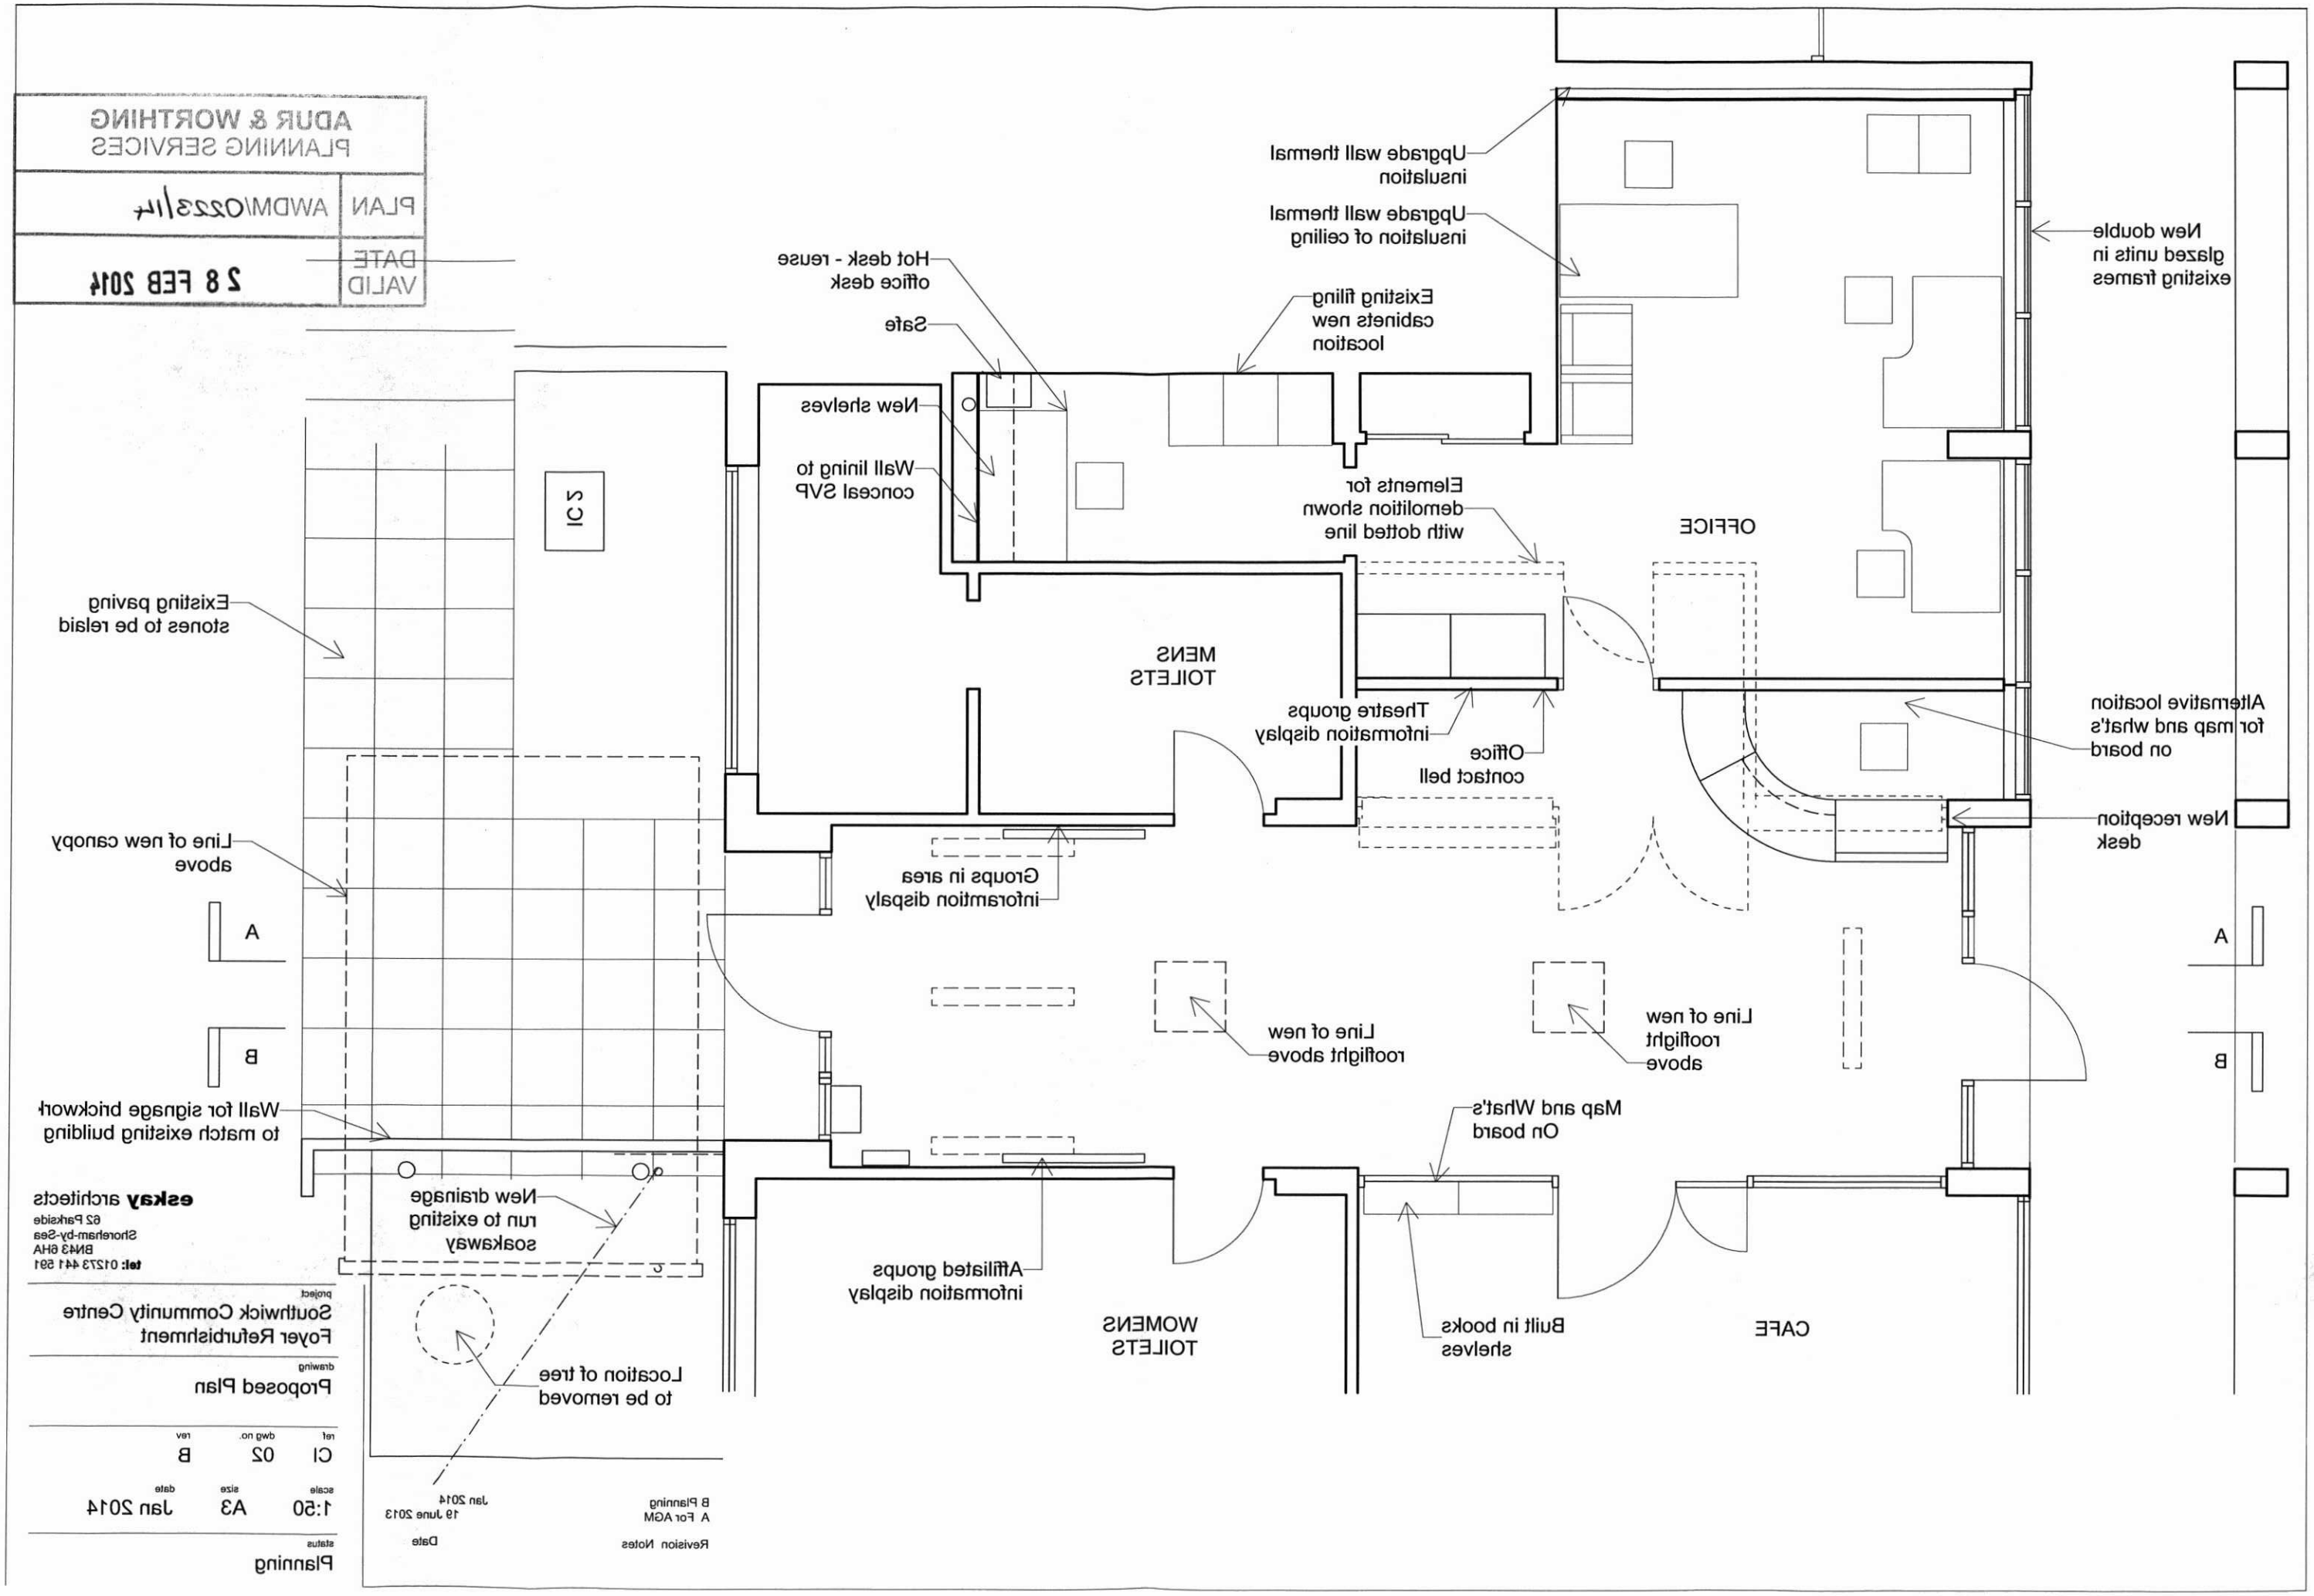
ADUR & WORTHING
PLANNING SERVICES
PLAN
AWDM/0223/14
DATE
VALID
28 FEB 2014
Upgrade wall thermal insulation
Upgrade wall thermal insulation of ceiling
New double glazed units in existing frames
Hot desk - reuse office desk
Safe
Existing filing cabinets new location
New shelves
Wall lining to conceal SVP
Elements for demolition shown with dotted line
OFFICE
IC 2
Existing paving stones to be relaid
MENS TOILETS
Theatre groups information display
Office contact bell
Alternative location for map and what's on board
New reception desk
Line of new canopy above
Groups in area inforamtion dispaly
A
B
Line of new rooflight above
Line of new rooflight above
Wall for signage brickwork to match existing building
Map and What's On board
New drainage run to existing soakaway
Affiliated groups information display
WOMENS TOILETS
Built in books shelves
CAFE
Location of tree to be removed
eskay architects
62 Parkside
Shoreham-by-Sea
BN43 6HA
tel: 01273 441 591
project
Southwick Community Centre
Foyer Refurbishment
drawing
Proposed Plan
ref
CI
dwg no.
02
rev
B
scale
1:50
size
A3
date
Jan 2014
status
Planning
B Planning
A For AGM
Revision Notes
Jan 2014
19 June 2013
Date