


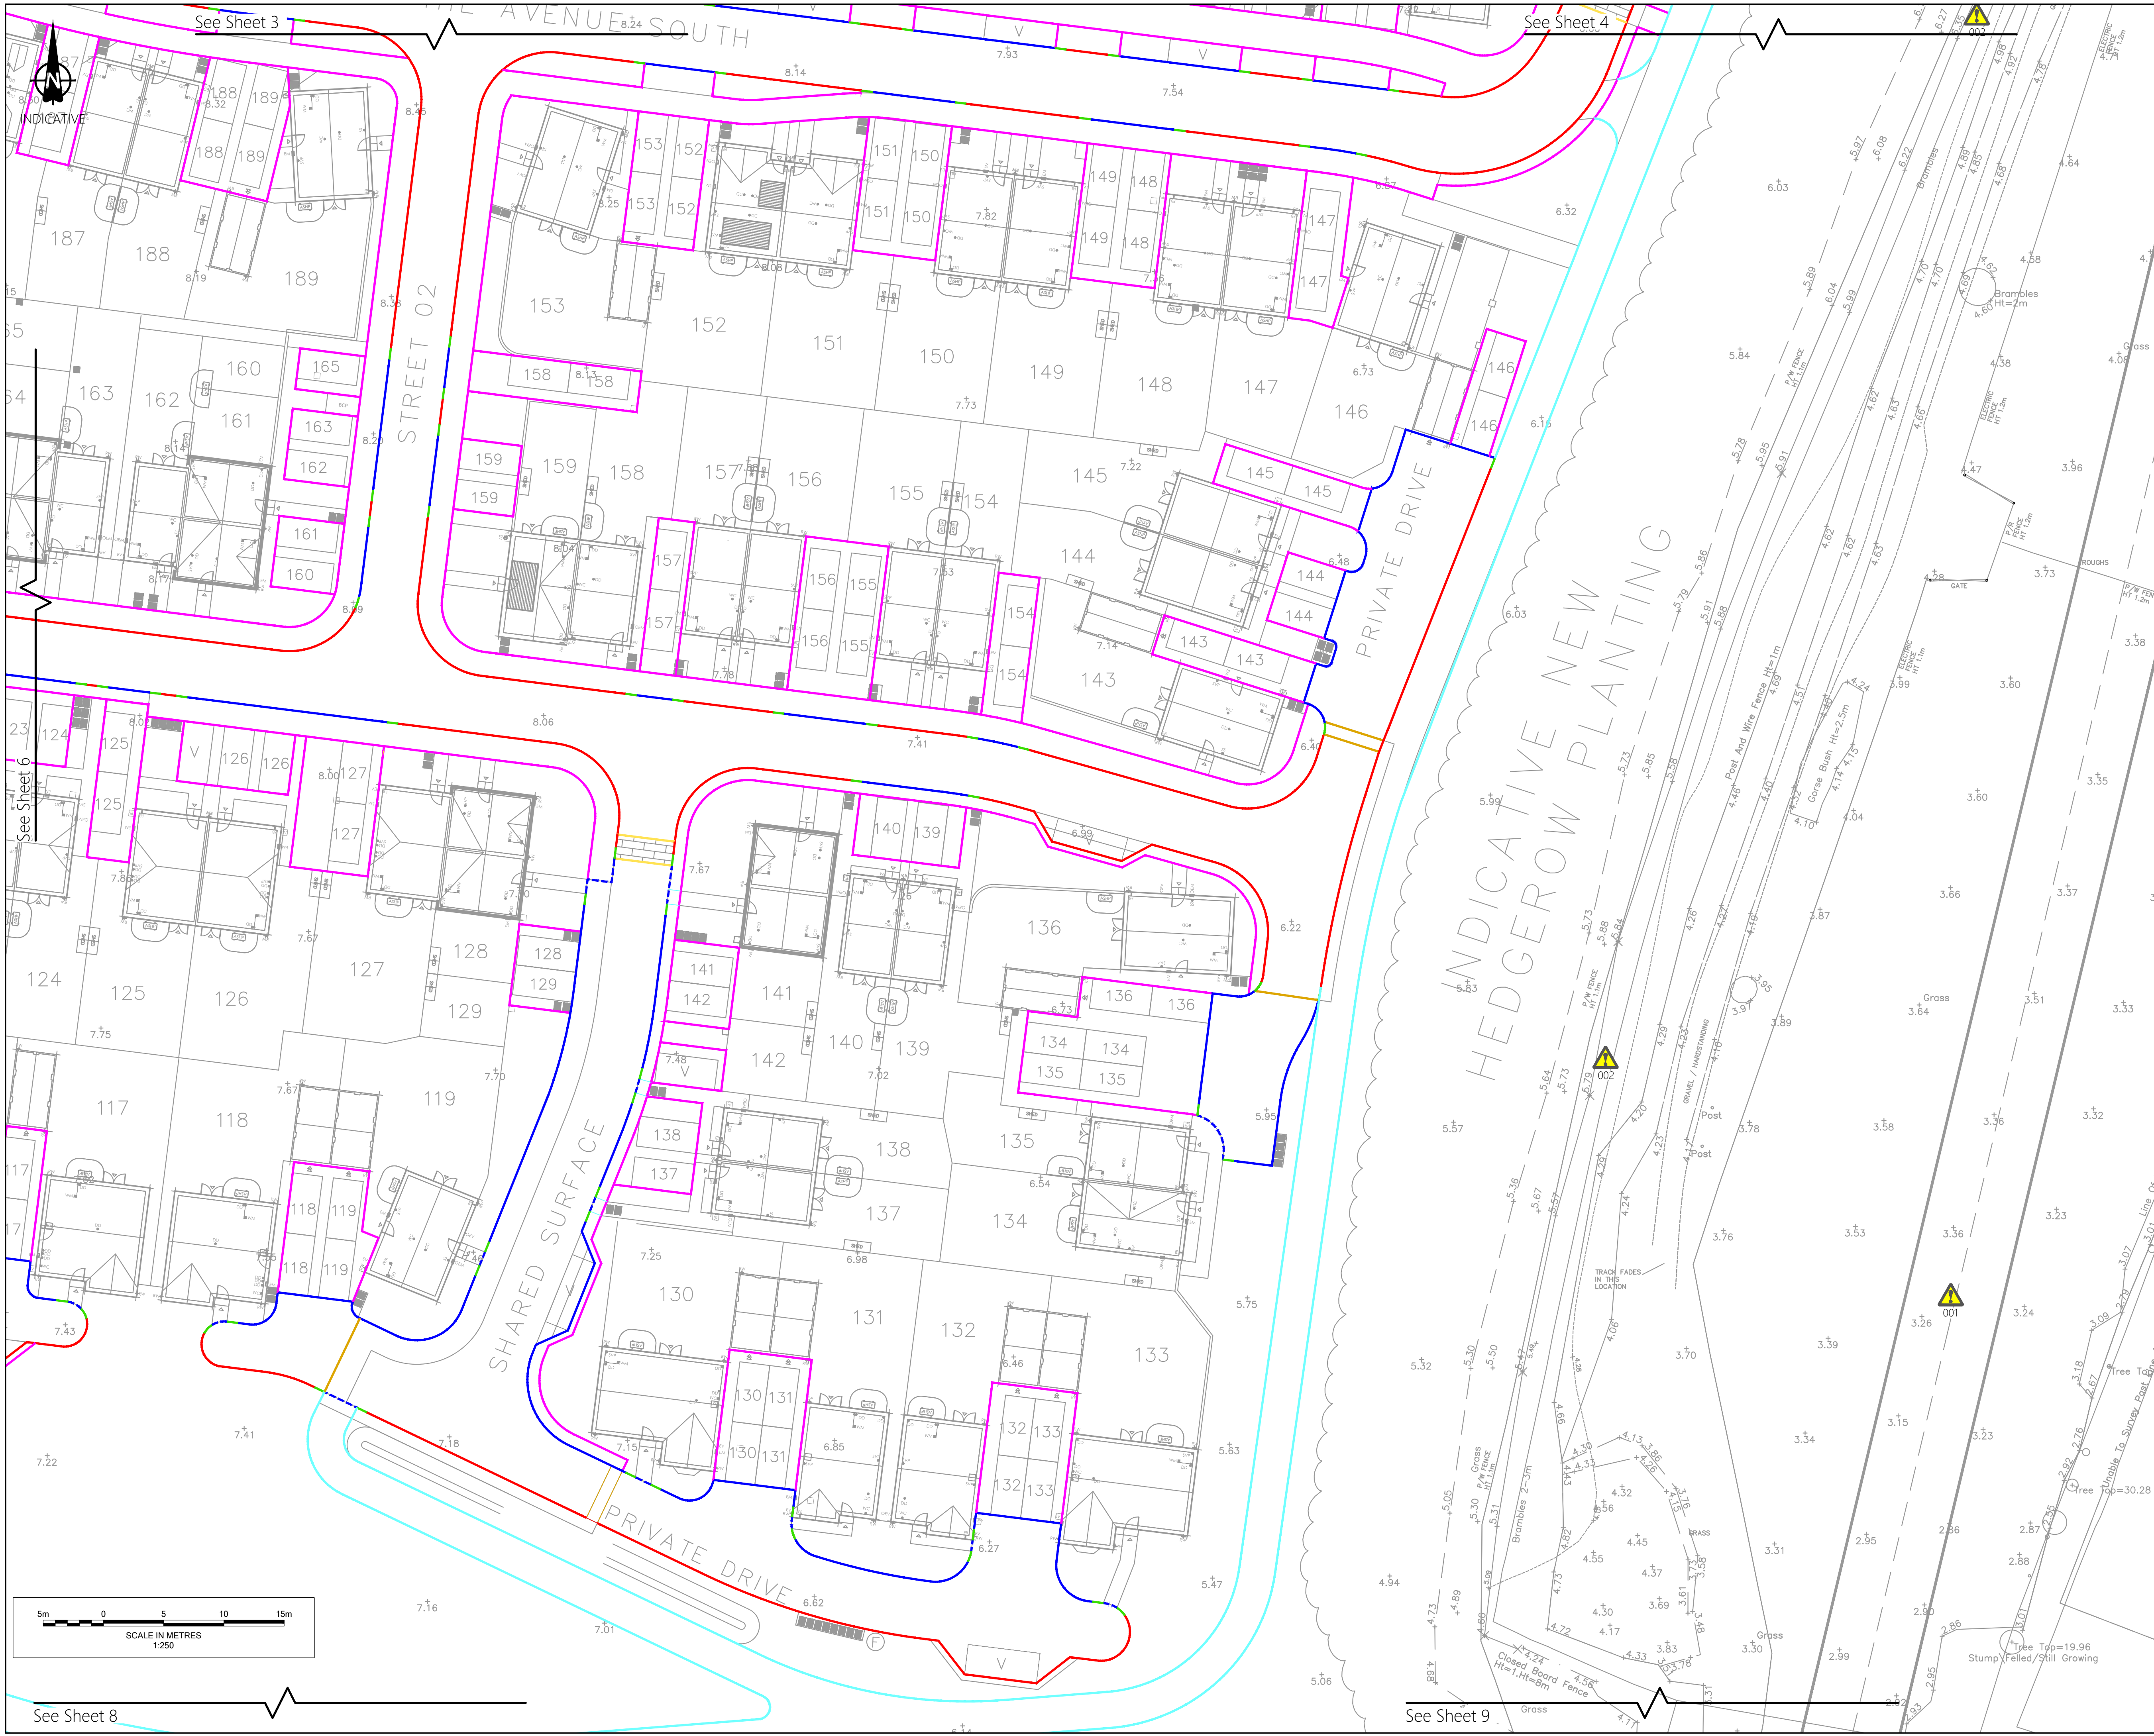

Notes

- Do not scale from this drawing. All dimensions shown are in metres unless noted otherwise.
- This drawing has been based upon topographical survey information produced by Brunel Surveys Ltd and Milton Keynes Surveys Ltd and Milestone Transport Planning cannot be held responsible for any discrepancies which may arise because of it.

Key

- Kerb Type HB2 125mm upstand (Refer to WSCC Standard Detail drawing S278/38/02)
- Conservation Kerb (255mm x 145mm) by Marshalls 0mm upstand (Refer to MTP Standard Detail drawing 611-0708)
- Conservation Kerb (255mm x 145mm) by Marshalls 0mm upstand with check dam (Refer to MTP Standard Detail drawing 611-0708)
- Kerb Type BN 0mm upstand (Refer to WSCC Standard Detail drawing S278/38/02)
- Kerb Type BN 25mm upstand (Refer to WSCC Standard Detail drawing S278/38/02)
- Transition kerb at change in kerb upstand
- Edging Type EF Flat Top (Refer to WSCC Standard Detail drawing S278/38/02)
- SCK Speed Check Kerb by Marshalls (Refer to WSCC Std detail S278/38/16)
- Timber edging (Refer to MTP Standard Detail Drawing 611-0709, Type 10)

SAFETY, HEALTH AND ENVIRONMENTAL INFORMATION

- Existing utilities within vicinity of works.
- Presence of badger setts within or adjacent to the works area.

FOR APPROVAL

Ordnance Survey Licence number: 100057360

Drawing Revisions				
Rev:	Dm:	Date:	Details:	Chk:
P01	MB	19/06/2026	First issue	GG

Client	
Persimmon Homes Thames Valley	
Project	
West Sompting, West Sussex	
Title	
Phase 3 Kerbing Layout Sheet 7 of 9	
MILESTONE TRANSPORT PLANNING	
7 Ancells Court, Rye Close, Fleet, Hampshire, GU51 2UY Tel: 01483 397888 Gateshead IBC, Mulgrave Terrace, Gateshead, NE8 1AN Tel: 0191 338 7220 3 Wharfside Street, Spaces The Mailbox Level 1, Birmingham, B1 1RD Tel: 0121 661 9881 web: www.milestonetp.co.uk	
Scale	Revision
1:250 @ A1	P01
Drawing Number	
612-1107	