

PROPOSED FRONT ELEVATION (WEST)



Scale 1:250

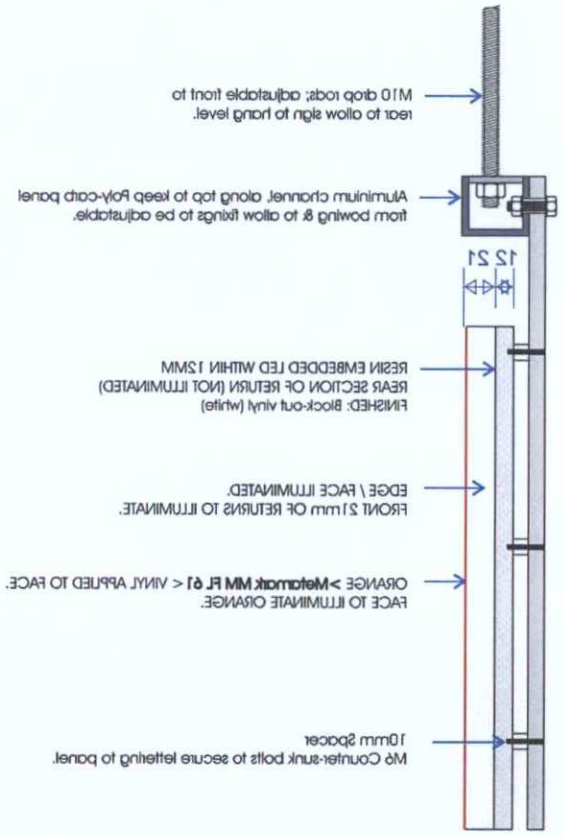

Scale: [NTS]

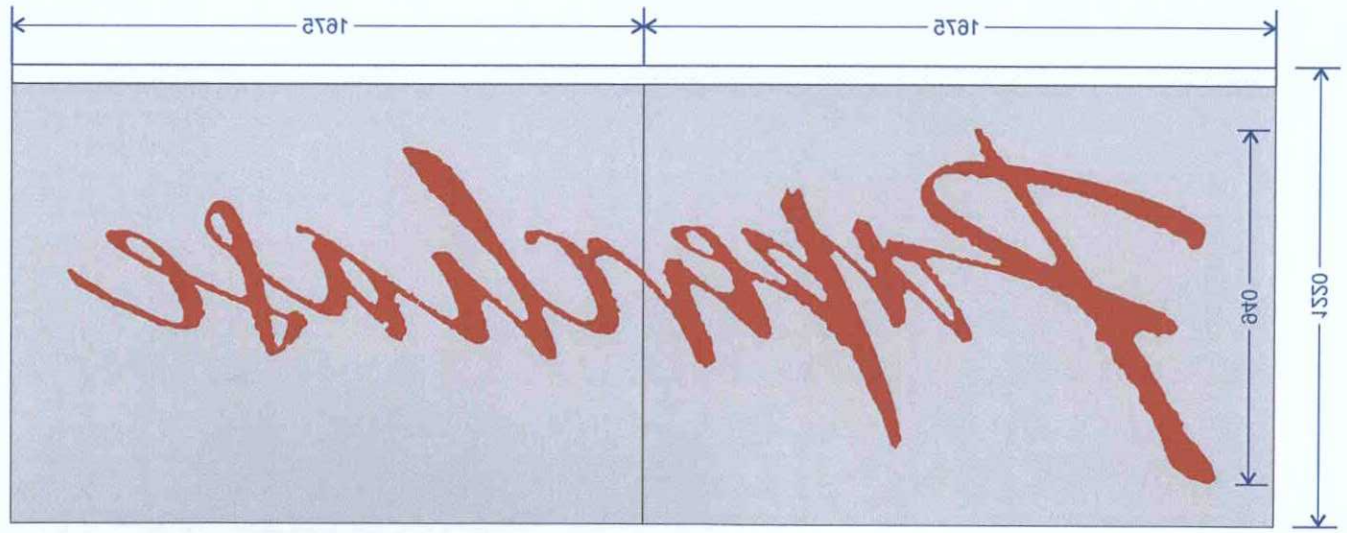

Scale 1:20

1no. illuminated Paperchase:
12mm rear section housing embedded LED.
Remaining 21mm of return illuminated white
Face to have **Metamark MM PE-61** Orange vinyl applied.
'Orange illuminated face'.
Mounted on 10mm Clear Polycarbonate panel;
Hangers to be behind / inline with glass fins, to minimise visual impact.

Total sign weight: 70kg - 75kg approx

Client:	
PAPERCHASE NEXT - Stonefarm	
Description:	
SIGNAGE	
Drawn By: D.Ward	Checked By: DE — Date: 15.12.2017
Drawing No: DW-1217-06	Status: For Approval — Scale: A/S @A3
Revisions:	
A | 22.12.17 | Position and dimensions revised	
B | 02.01.18 | sign construction amended.	
C | 16.01.18 | Poly-carb size amended	
D# 00.00.18	
E | 00.00.18 |	

Beetee signs
Bestwood Road | Bulwell
Nottingham | NG6 8SS
Tel: 0115 976 1188
Fax: 0115 976 1213

PREFERRED FORMATS: CorelDRAW X5 .cdr; Adobe Illustrator CS3 .ai; Encapsulated Post Script .eps; Adobe Acrobat .pdf; Adobe Photoshop CS3 .psd; AutoCAD 2007 .dwg/.dxf
OTHER FORMATS:
We require vector graphics (lines and curves with fonts broken away) for cutting / manufacture or high res images for digital printing. Please supply any colour references, fonts and artwork used. Network diagrams, re-creation or conversion may incur additional cost.

© Dec Tee Signs Ltd 2010 | The contents of this drawing are the property of Dec Tee Signs Ltd and should not be reproduced, altered or used in any way without express permission | Colours shown are for illustration and may not be an exact match unless Pantone references are supplied