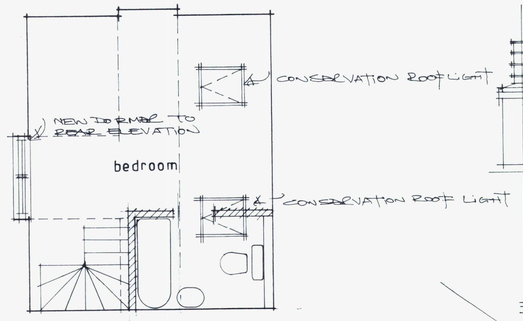

attic 1:50

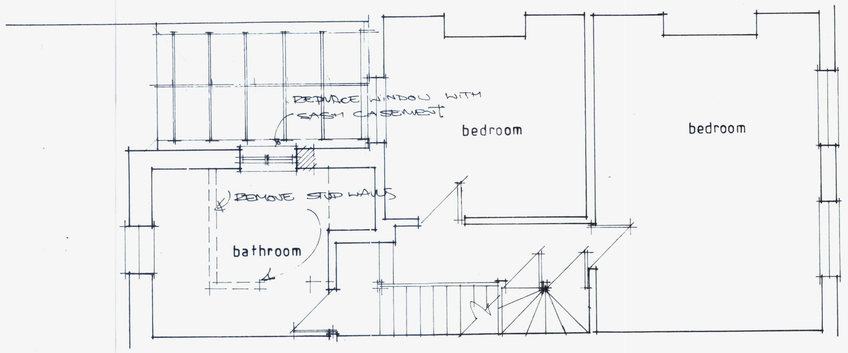

first

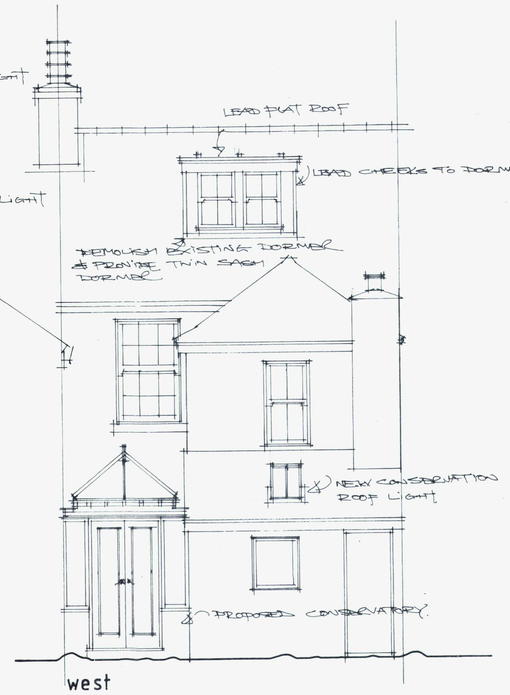

west

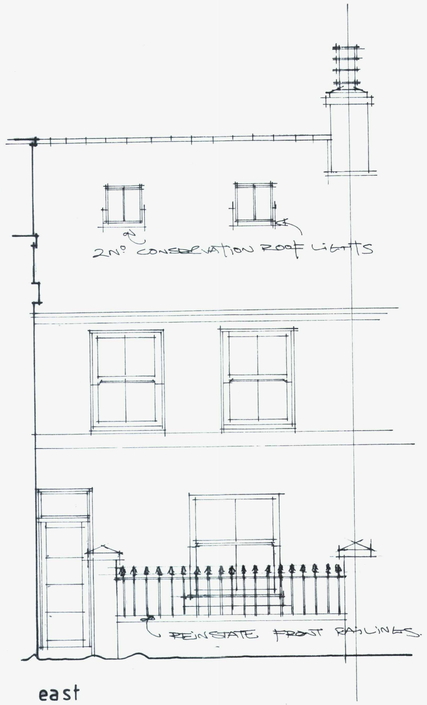

east

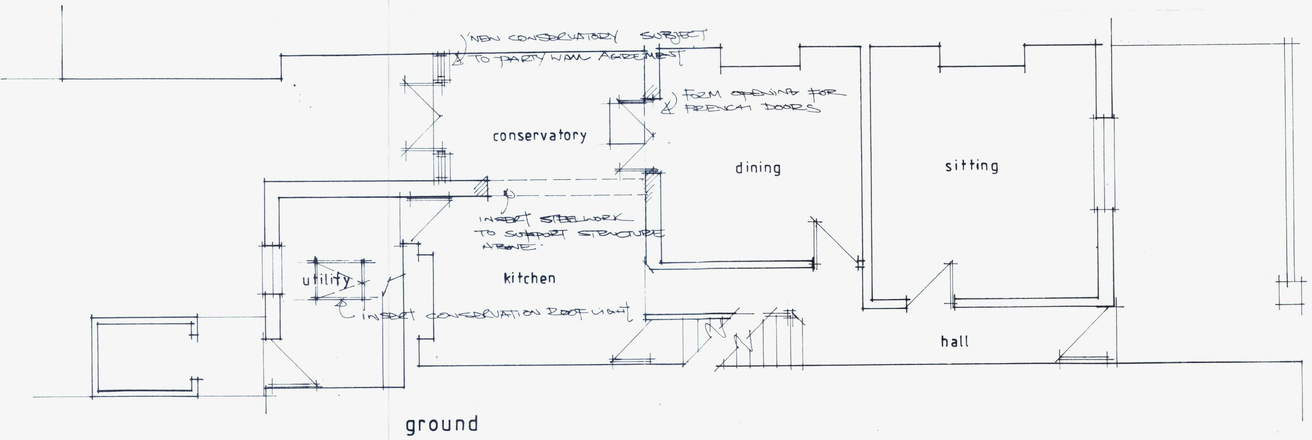

ground

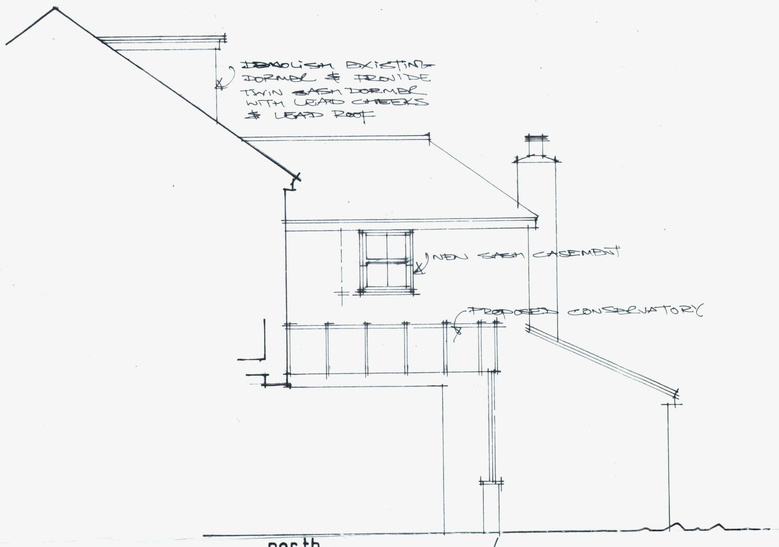

north

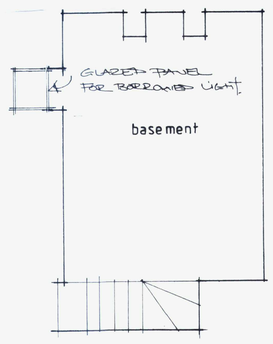

basement

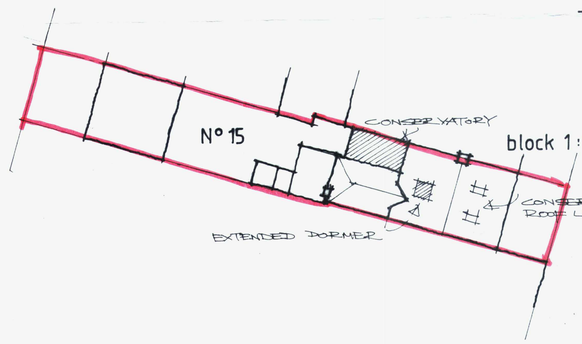

block 1:200

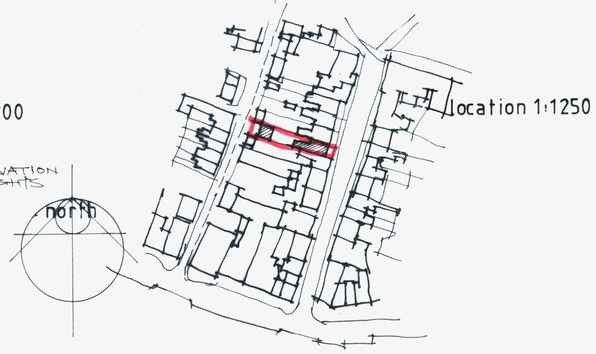

location 1:1250

Extension & Alterations - Irida, 15 Church Street, Shoreham, West Sussex

Note:

Do not Scale from this Drawing (except for planning approval).
All dimensions are in millimetres and to be checked on site.
All Dimensions relating to subcontractors or suppliers work must be checked and agreed between the main contractor and the sub-contractors and suppliers.

ADUR DISTRICT COUNCIL
PLANNING DIVISION
PLAN No. AC/06/1443/06
DATE RECEIVED 17 NOV 2006

The Party Wall etc. Act, 1996

These works are subject to the above Act.

Building owner is required to serve notice to adjoining owner and obtain written Award / agreement prior to agreed date for commencement of works.

Relevant Notices:

/ / Party Structure Notice

/ / Three Metre / Six Metre Notice

/ / Line of Junction Notice

/ / Planning

/ / L.B.C

/ / Building Regulations

APPROVED
DATE
11 JAN 2007

RICS
WATKINS WOOD SURVEYORS
37 North Street
Emsworth
Hampshire PO10 7DA
Tel : (01243) 371956
Fax : 0870 7059642
admin@watkinswoodsurveyors.co.uk

EXTENSION & ALTERATIONS
15 CHURCH STREET
SHOREHAM, W. SUSSEX
MS. S. DOWNIE

Drawn by:	RM	Checked by:	
Scale:	AS SHOWN	Date:	OCT '06
Job No:	3195	Drawing:	03

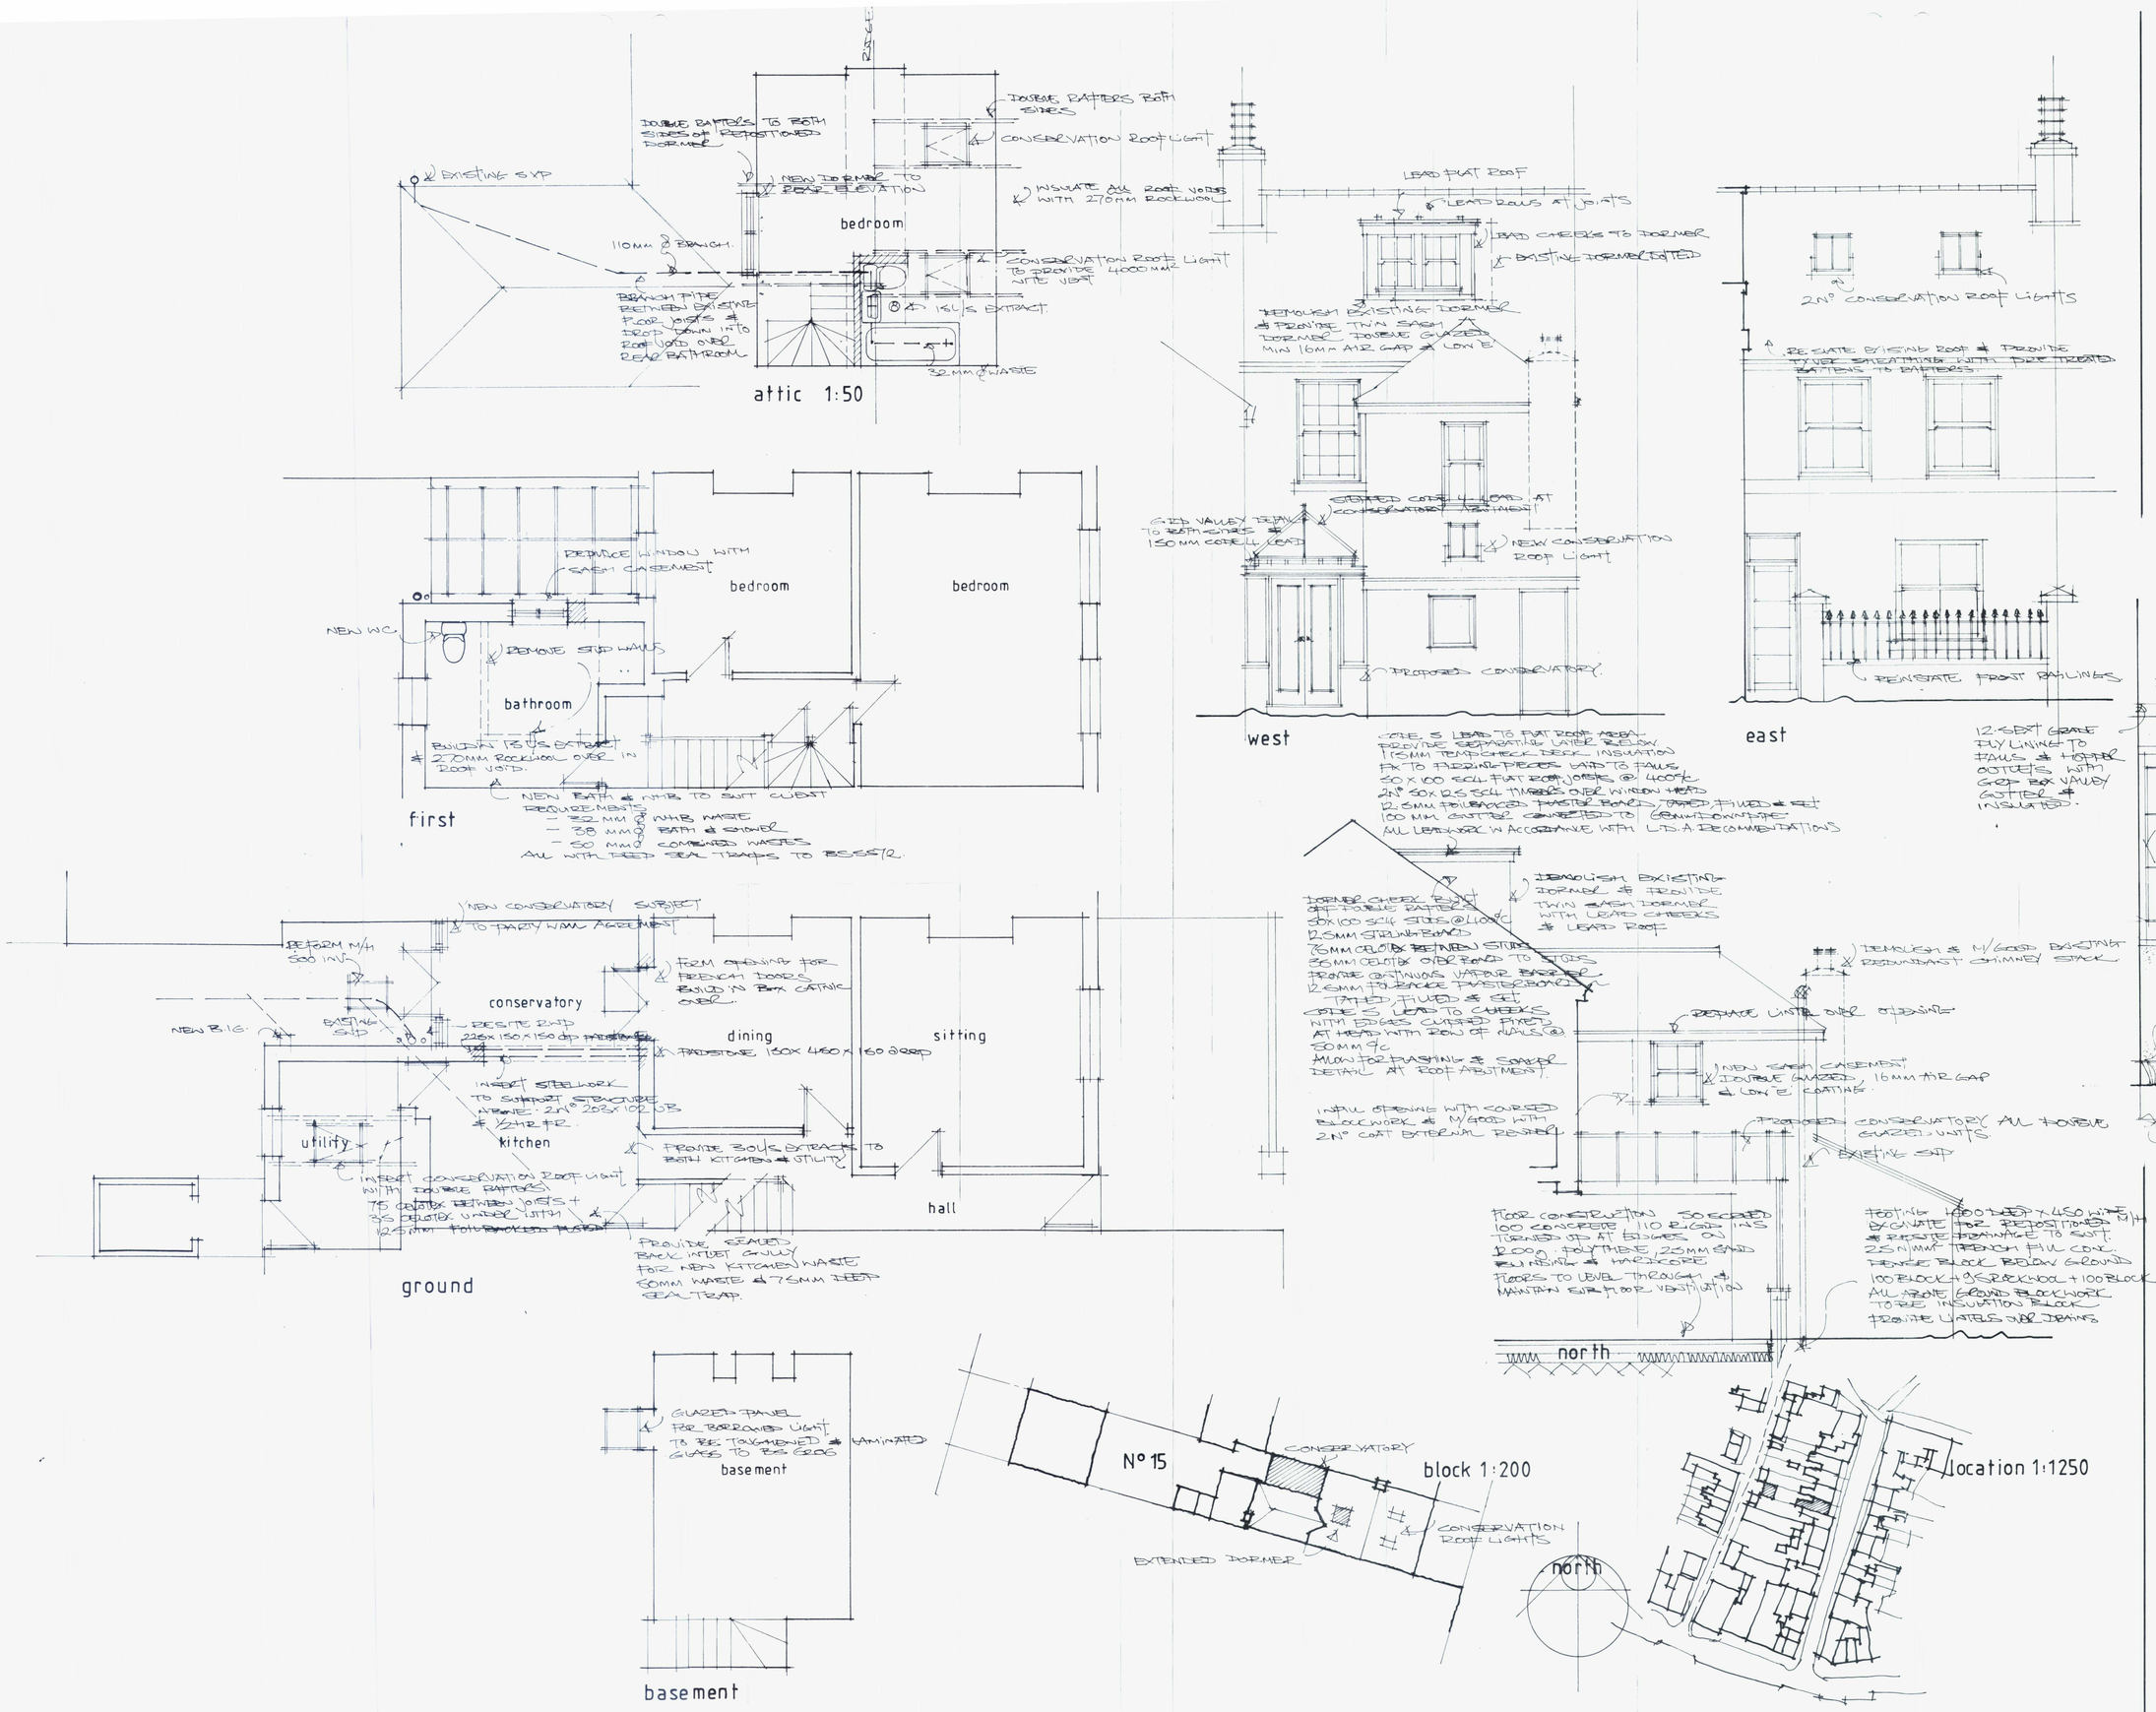

Note:

Do not Scale from this Drawing (except for planning approval).
All dimensions are in millimetres and to be checked on site.
All Dimensions relating to subcontractors or suppliers work must be checked and agreed between the main contractor and the sub-contractors and suppliers.

MINOR AMENDMENT.

REMOVAL OF REAR CHIMNEY STACK.

The Party Wall etc. Act, 1996

These works are subject to the above Act.

Building owner is required to serve notice to adjoining owner and obtain written Award / agreement prior to agreed date for commencement of works.

Relevant Notices:

- / / Party Structure Notice
- / / Three Metre / Six Metre Notice
- / / Line of Junction Notice

- / / Planning
- / / L.B.C
- / / Building Regulations

A - BREGS NOTES 12/2/7

WATKINS WOOD SURVEYORS
37 North Street
Emsworth
Hampshire PO10 7DA
Tel : (01243) 371956
Fax : 0870 7059642
admin@watkinswoodsurveyors.co.uk

RICS

EXTENSION & ALTERATIONS
15 CHURCH STREET
SHOREHAM, W. SUSSEX
MS. S. DOWNIE

Drawn by:	RW	Checked by:	
Scale:	AS SHOWN	Date:	OCT '06
Job No:	3195	Drawing:	03A

Extension & Alterations - Irida, 15 Church Street, Shoreham, West Sussex