

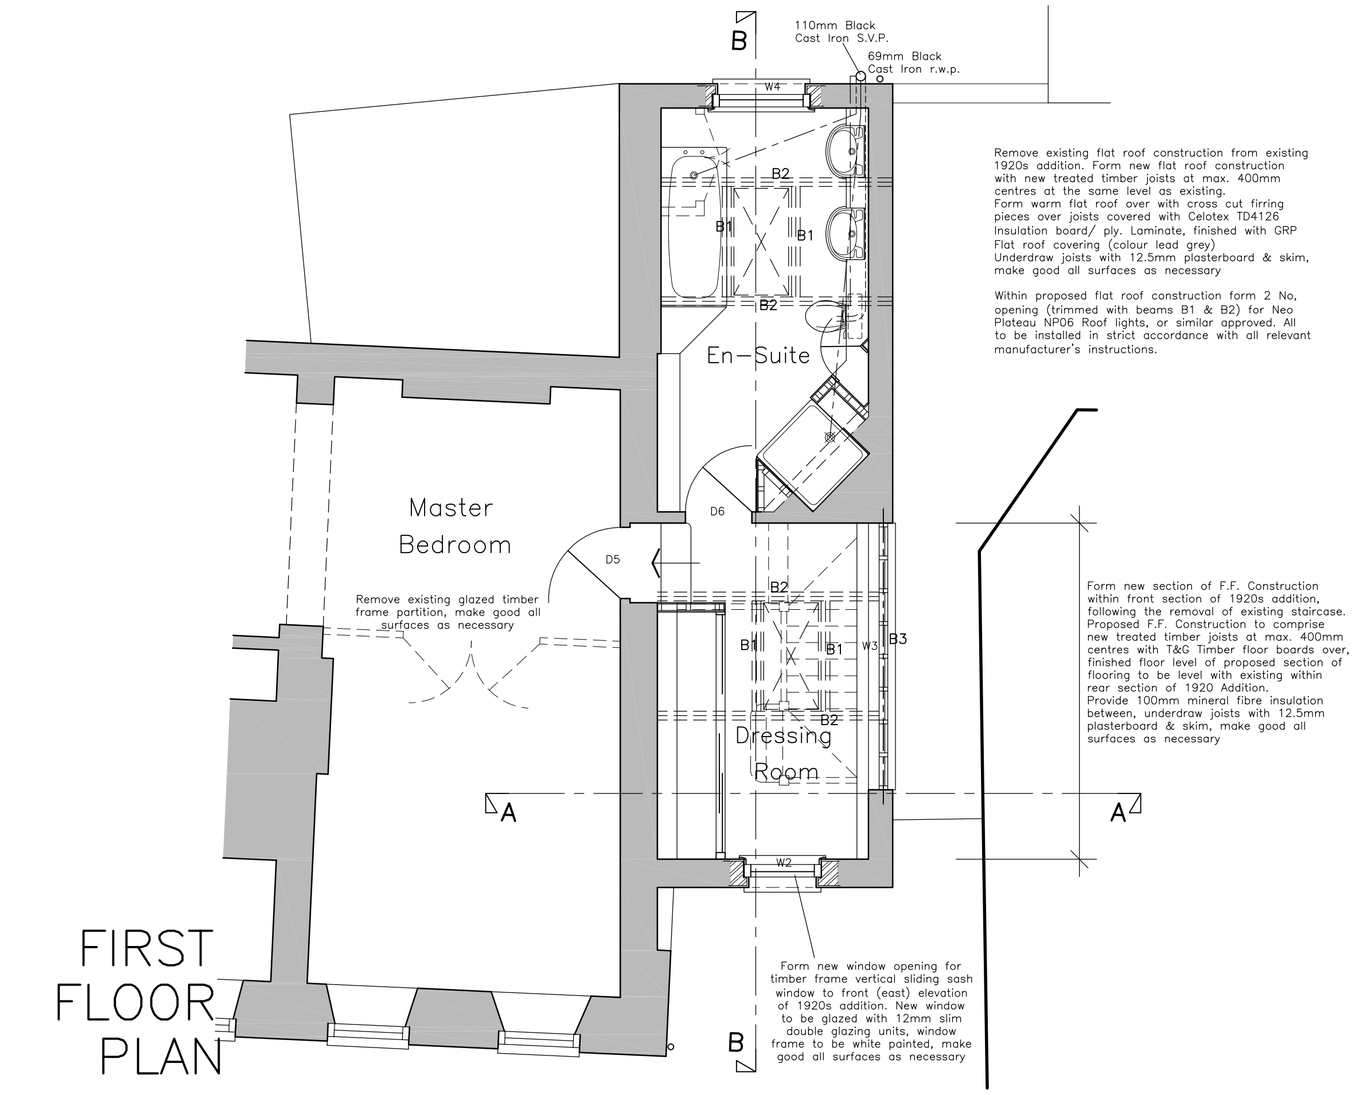



FIRST FLOOR PLAN

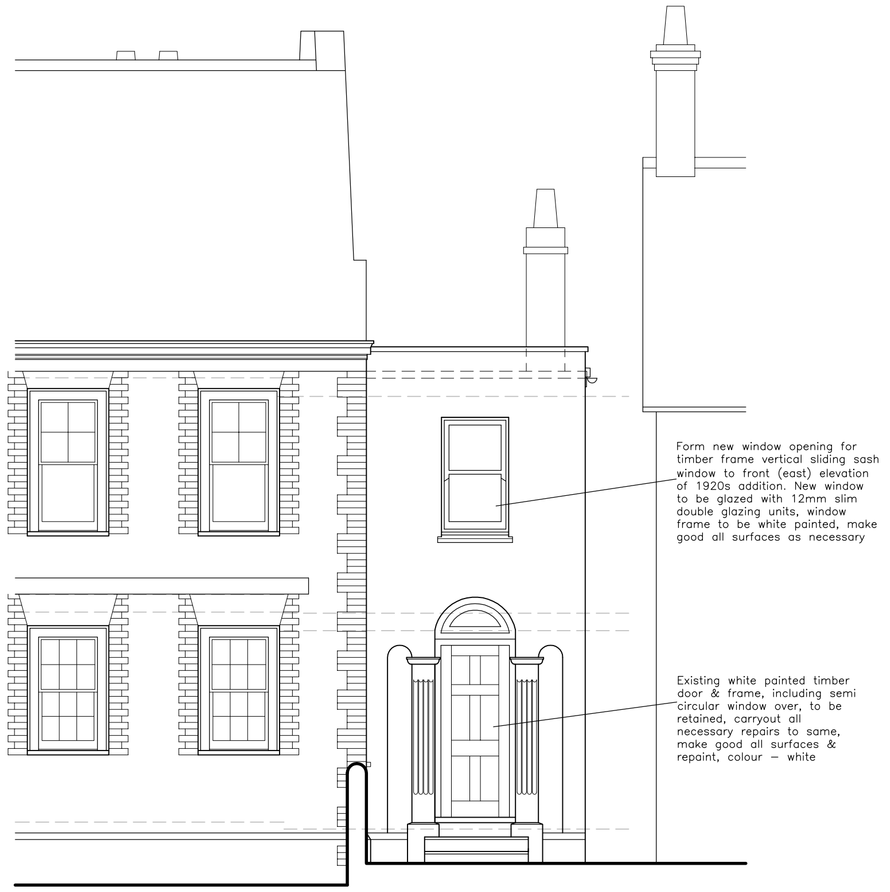


FRONT (EAST) ELEVATION

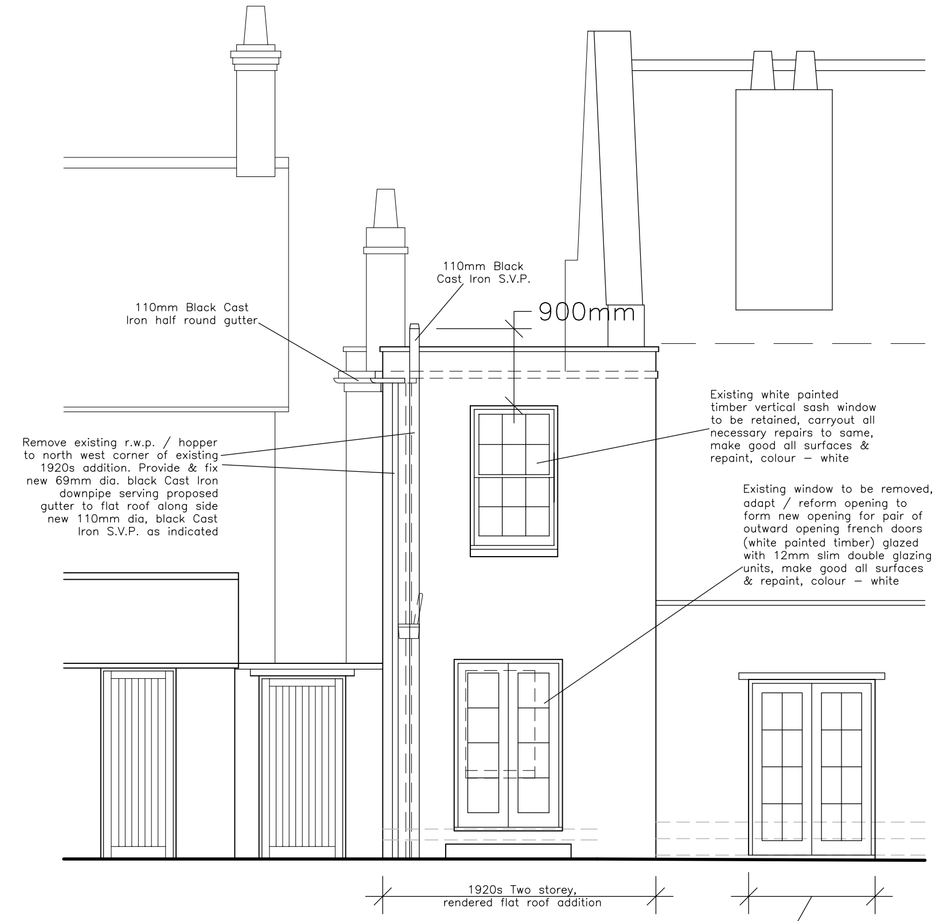


REAR (WEST) ELEVATION

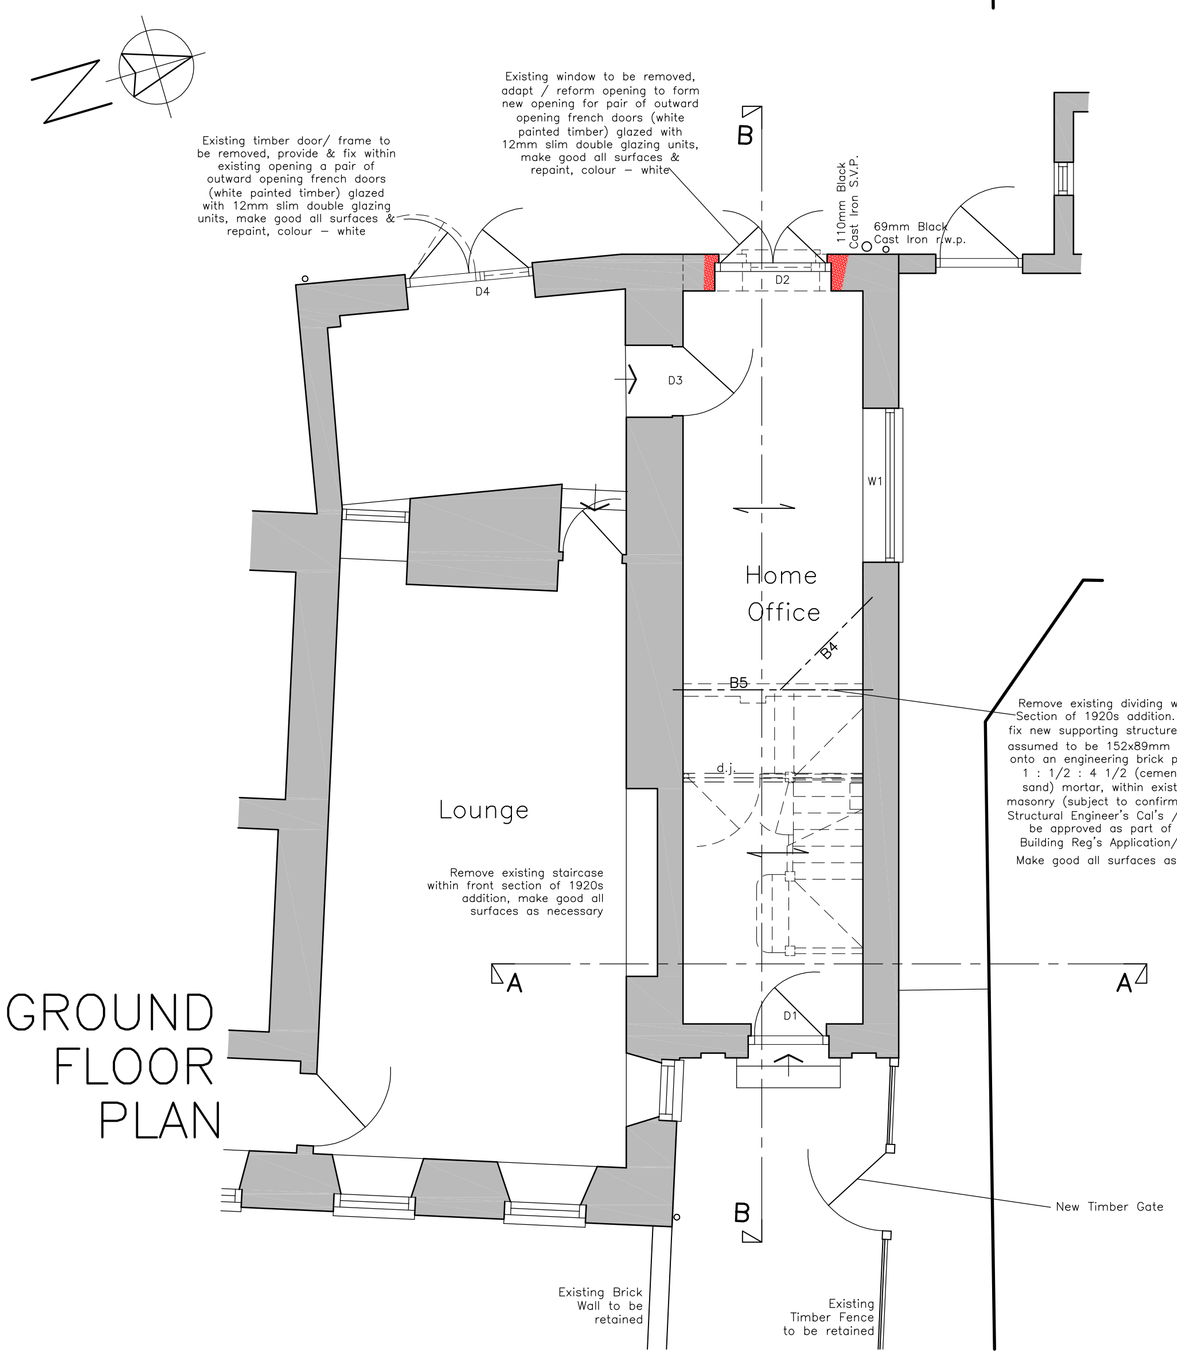

GROUND FLOOR PLAN

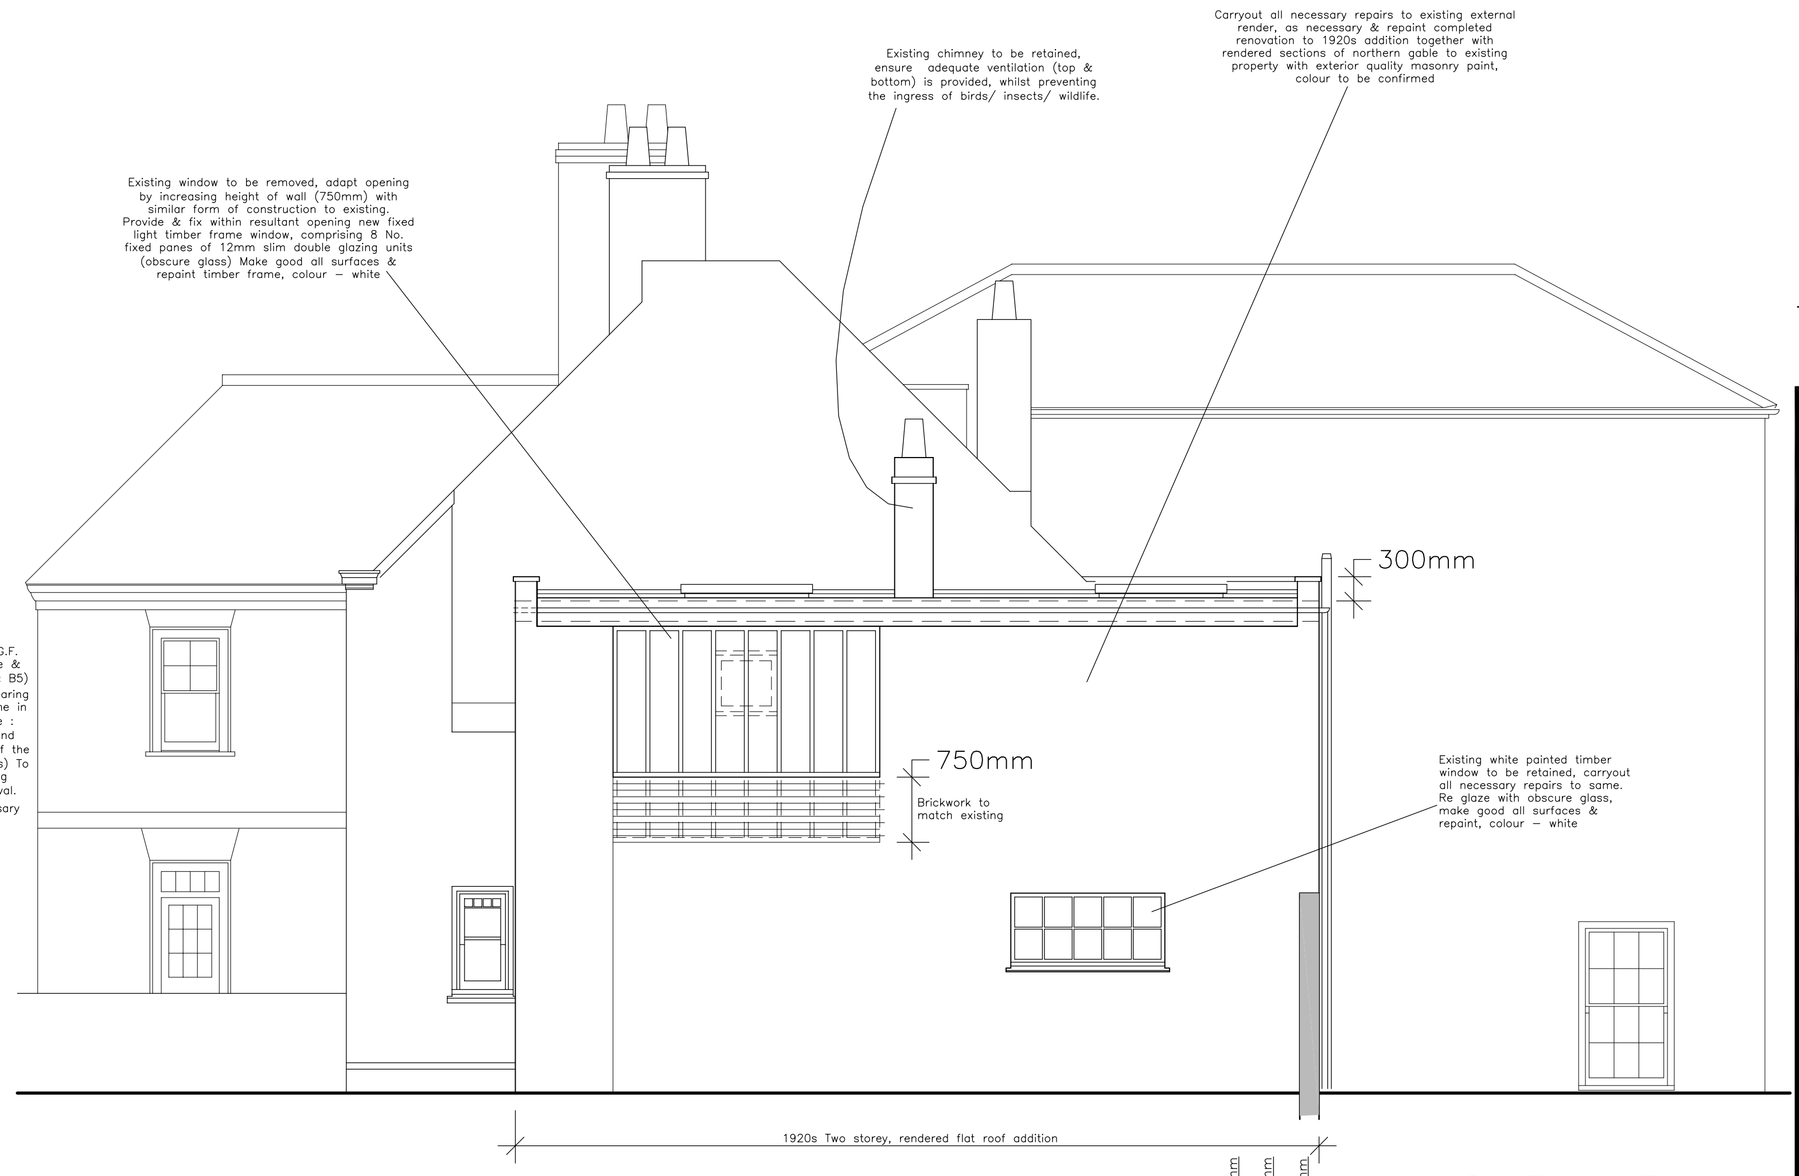

END (NORTH) ELEVATION

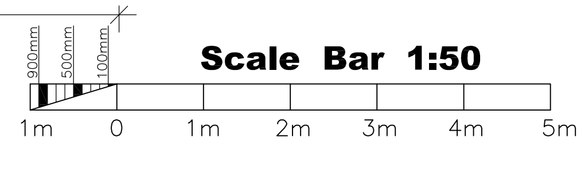

Rev.	Description	Date
B	Additional details Re. B5 & B5 added as requested	28/02/19
A	Proposed F.F. Window, east elevation amended, Cast Iron gutters/ downpipes/ S.V.P. Added	18/02/19

The Client is advised to ascertain and comply with his duties under the C.D.M. Regs 2015 and his obligations under the Party Wall etc. Act 1996 and Equality Act 2010 where applicable.
Contractors must verify all dimensions on site before commencing any work.
The copyright of this drawing is reserved.
The drawing must not be disclosed without authority
The drawings and drawing notes do not purport to cover each and every item required to complete the project, the notes are not a specification of works, the contractor is advised to verify the full extent of the works with the client.
This drawing to be read in conjunction with Designers Risk Assessment

Project
The Hall, 49 The Green
Southwick, BN42 4FY

PLANS / ELEVATIONS
AS PROPOSED
Renovation of existing
1920s Addition

Client
Mr J. Naish

Drawing no. 2581–03 | B

Scale 1:50 (A1) | Date June. 2018

KG DESIGNS
ARCHITECTURAL CONSULTANT
Longacre, Bentons Lane, Dial Post,
Horsham, West Sussex RH13 8NW
Tel : 01403 711666
E-MAIL : kgd@kgdesigns.com