Drg no. m/c 005

SIGN D (2 OFF REQUIRED)

Install 2 off new internal double sided hanging sign (ARL/Kaw7).

Specification
Face panels manufactured from 2mm aluminium powder coated white, stencil cut with pushed through Logo and text.
Logo and "Kawasaki" Text in opal acrylic with red vinyl decal applied to faces. Underline or text in applied vinyl.
Illumination provided by cool white hot cathode tubes complete with all switchstart ballast units.

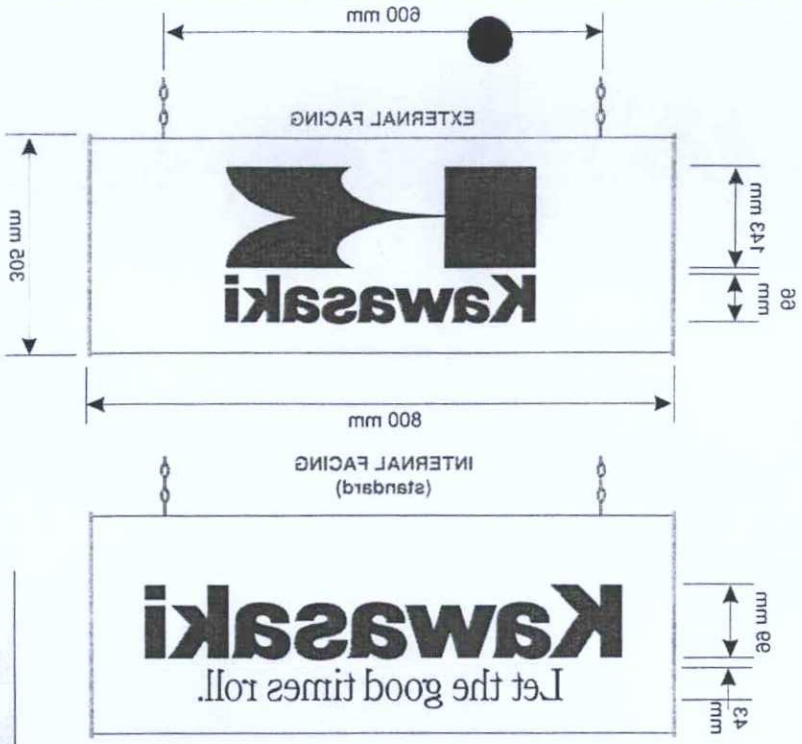

SIGN D scale 1:10

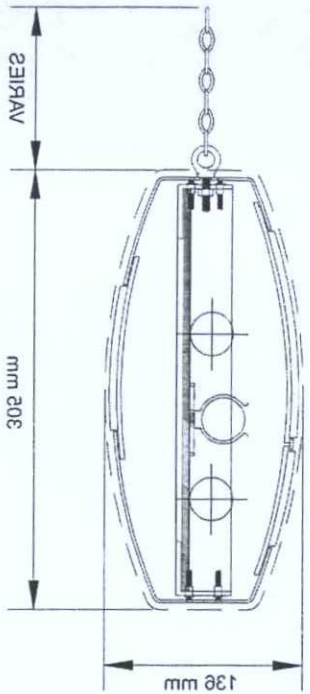

SECTION THROUGH
scale 1:5



PROPOSED VIEW



EXISTING VIEW

MB/ 01/1300/52
DEPOSITED
No.
BOROUGH OF WORTHING

Proposed replacement advertisements and lighting, proposed replacement external railing, additional pole sign and floodlight @ Alf's Motorcycles, 100 Dominion Road, Worthing.

Client: Kawasaki
Project: 721355
Site address: ALFS MOTORCYCLES, 100 DOMINION ROAD, WORTHING BN14 8JP
Drawing no: KAW / 721355

ASG (Warwick) Limited

© 2007 ASG
THIS DRAWING IS COPYRIGHT AND IS THE PROPERTY OF ASG. IT IS TO BE USED BETWEEN THE PARTIES AND THE CLIENT. ANY REPRODUCTION WITHOUT THE WRITTEN PERMISSION OF ASG IS STRICTLY PROHIBITED.

Page: 7 of 9

I.B. OFFICE COPY