A 1st Floor Extension, roof remodelling and internal alterations proposed at 158 Old Fort Road, Shoreham Beach

August 2018

Drawing no:JB 402/ planning 05E

rev E: obscure glass window proposed to be clear glass

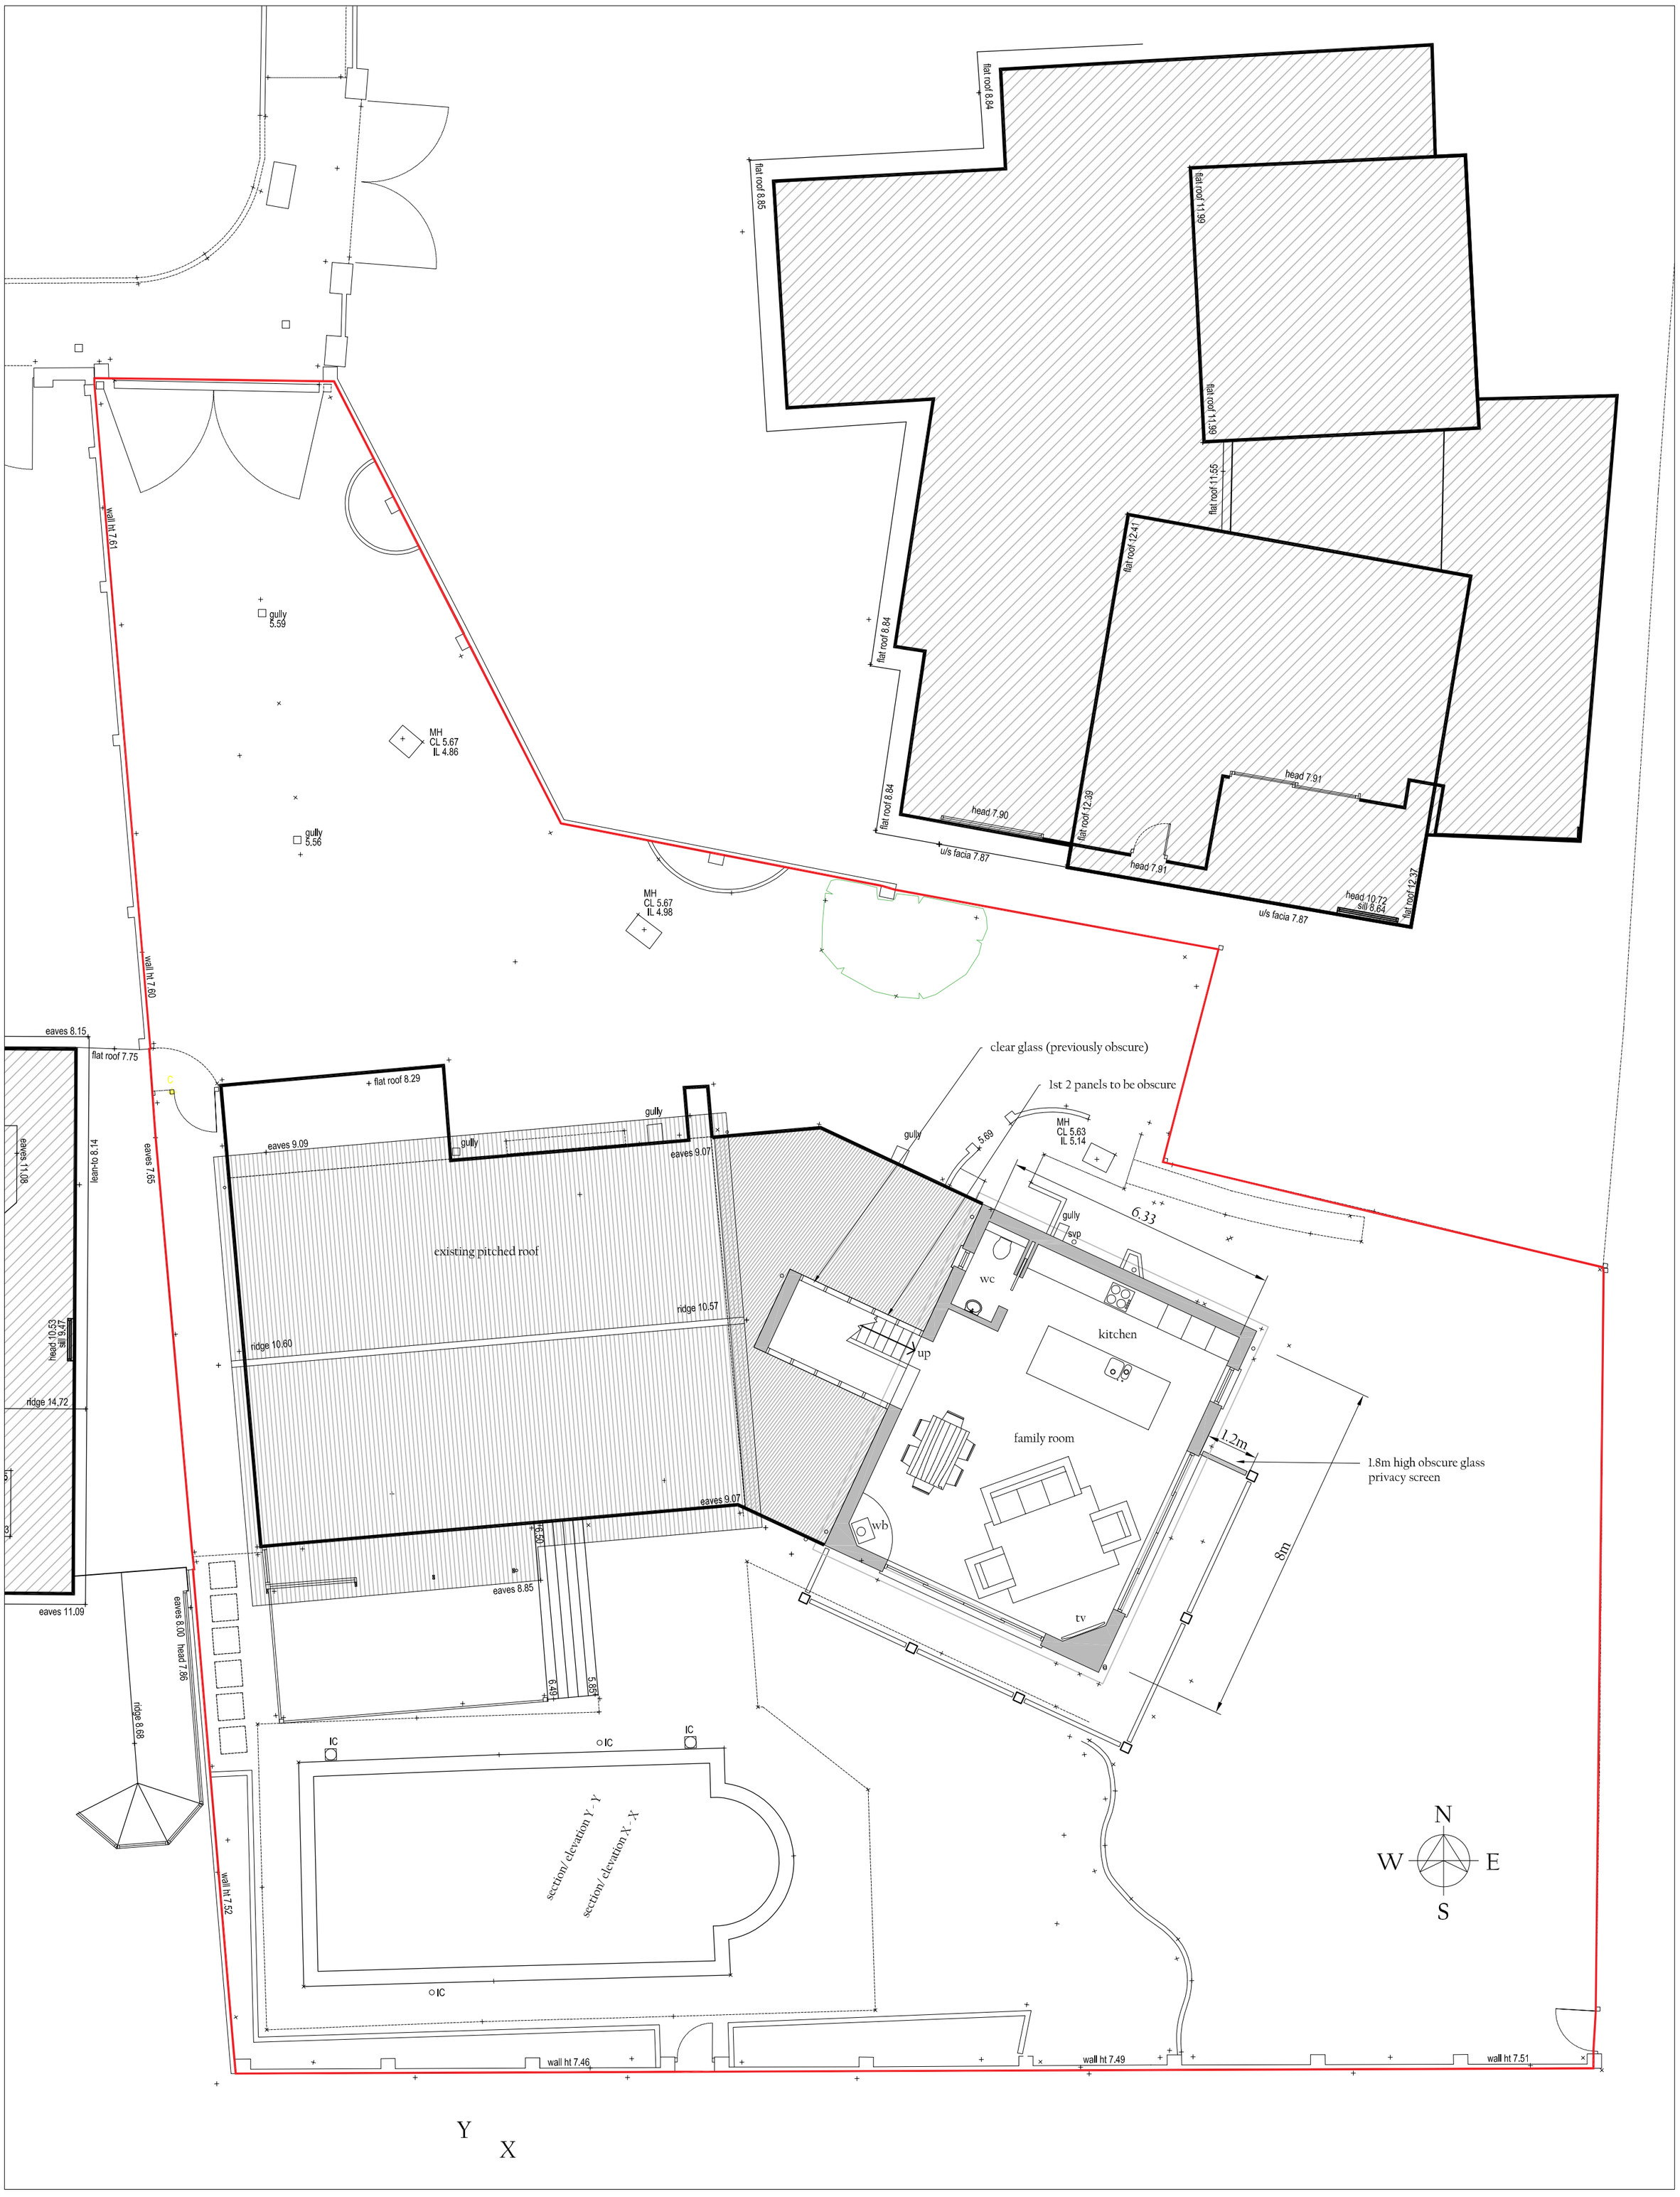

PROPOSED SITE PLAN AND FIRST FLOOR PLAN 1:100

Gross Internal Area of 1st floor 56.22m.sq

0 1 2 3 4 5

SCALE BAR 1:100

JAMES BRECKELL : ARCHITECT : ARB : RIBA

Adur Business Centre, Little high Street, Shoreham by Sea, BN43 5EG, Tel 01273 467 621, Email: james@breckell.co.uk