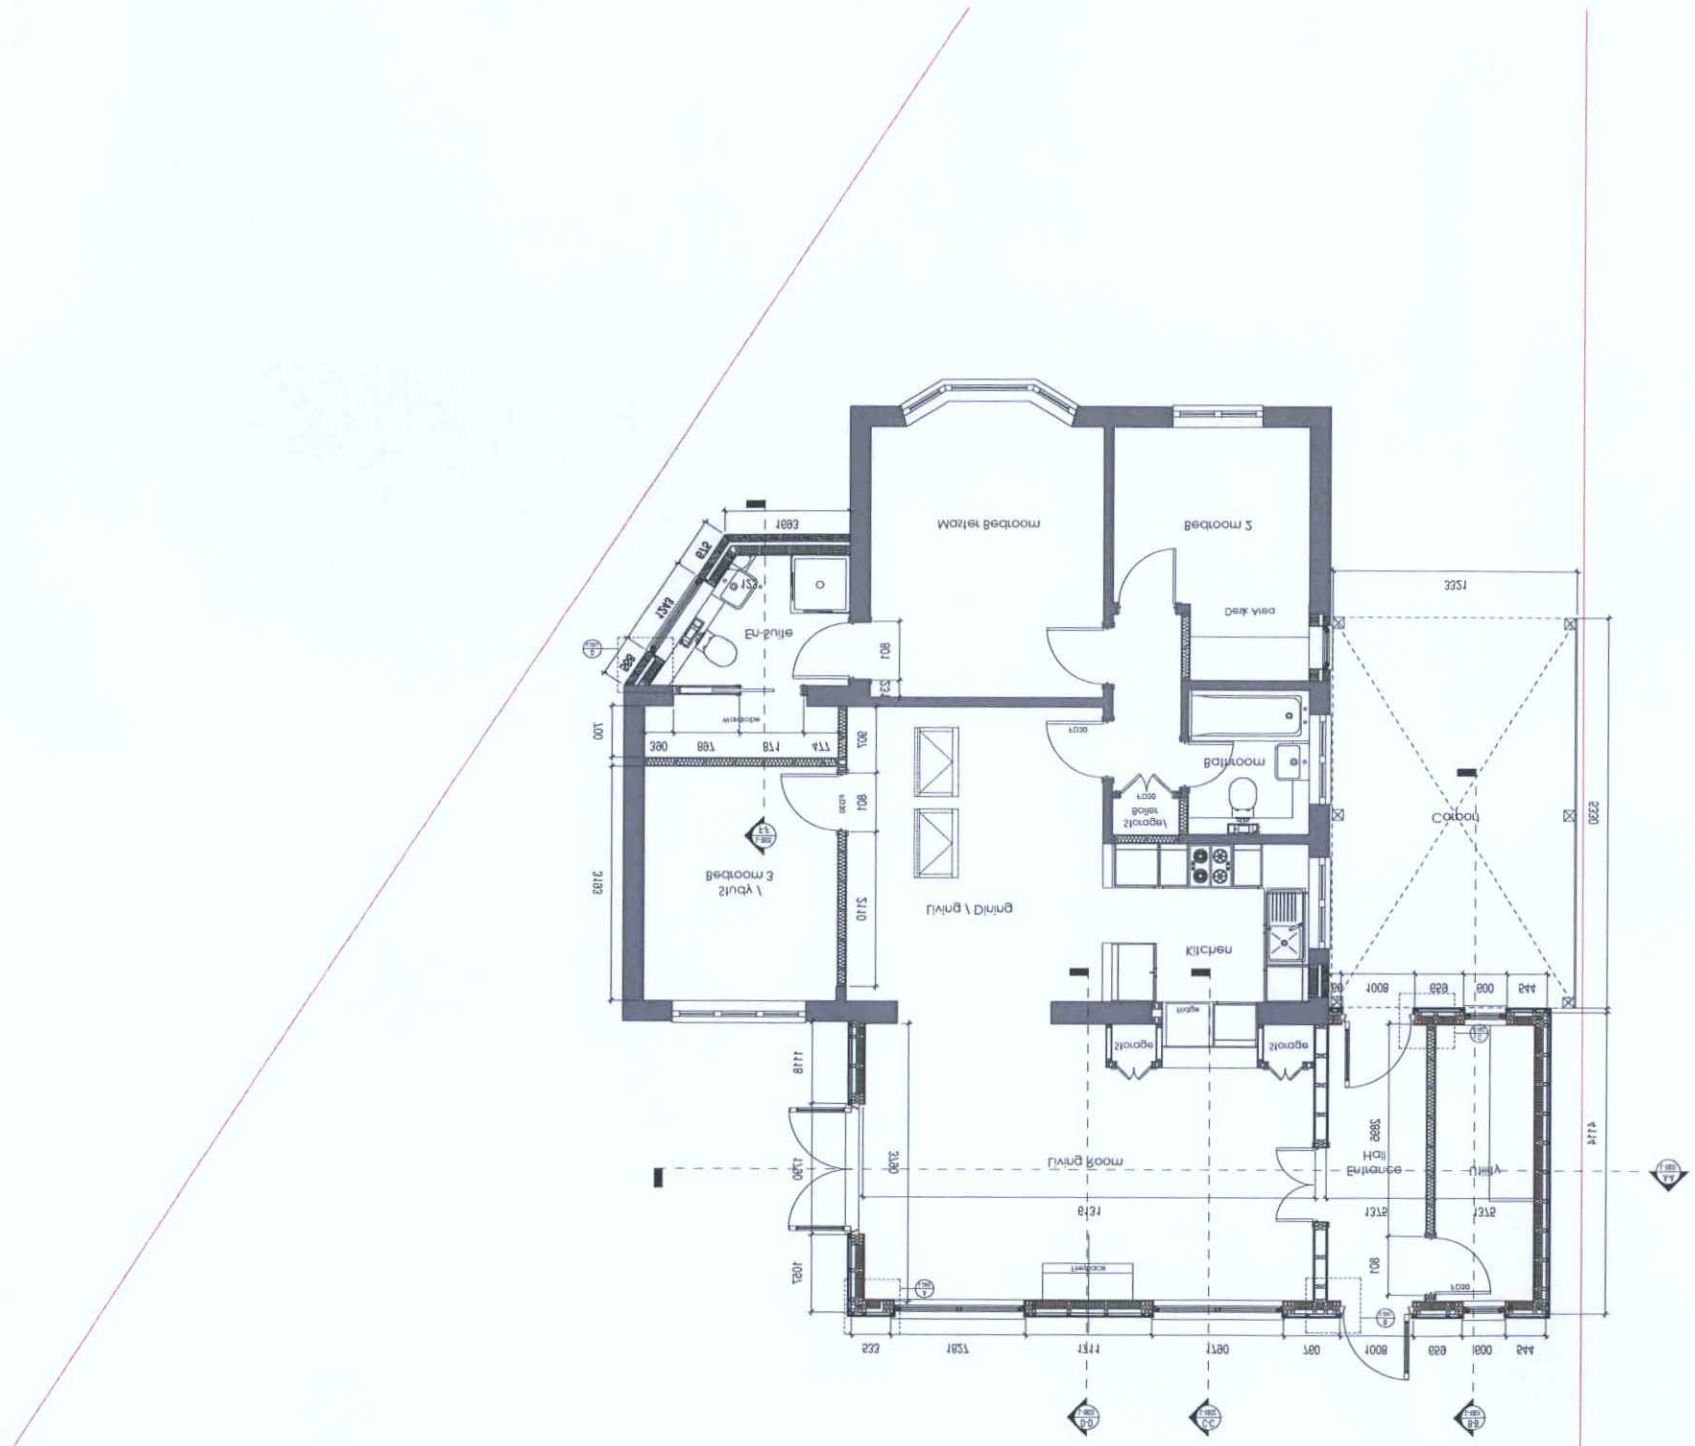
Master Bedroom
Bedroom 3
Dark Area
EN-Suite
Bathroom
Boiler
Cupboard
Bedroom 2
Living \ Dining
Kitchen
Cupboard
Cupboard
Cupboard
Living Room
Entrance
Hall
Utility
Landing
Cupboard
Cupboard
Cupboard