


Key

Marshall's Piora: CAT 2 - Cars and Light Vans (3500kg Gross Vehicle Weight)

Rev	Dwn By	Chk By	Date	Comment

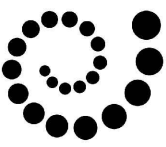

Marshall's
Creating Better Spaces

Landscape House, Lowfields Business Park,
Halifax, HX5 9HT

Telephone - 01422 312000
Email - design.team@marshall's.co.uk

Client
Pope Stevens Architecture Ltd

Project
Permeable Paving Layout

Drawing
26 Ilex Way, Worthing

Scale
NTS

Date
30.04.2026


Drawn by
BB

Drawing No.
DRQ0000606

Checked by
LD

Rev

designteam
Marshall's

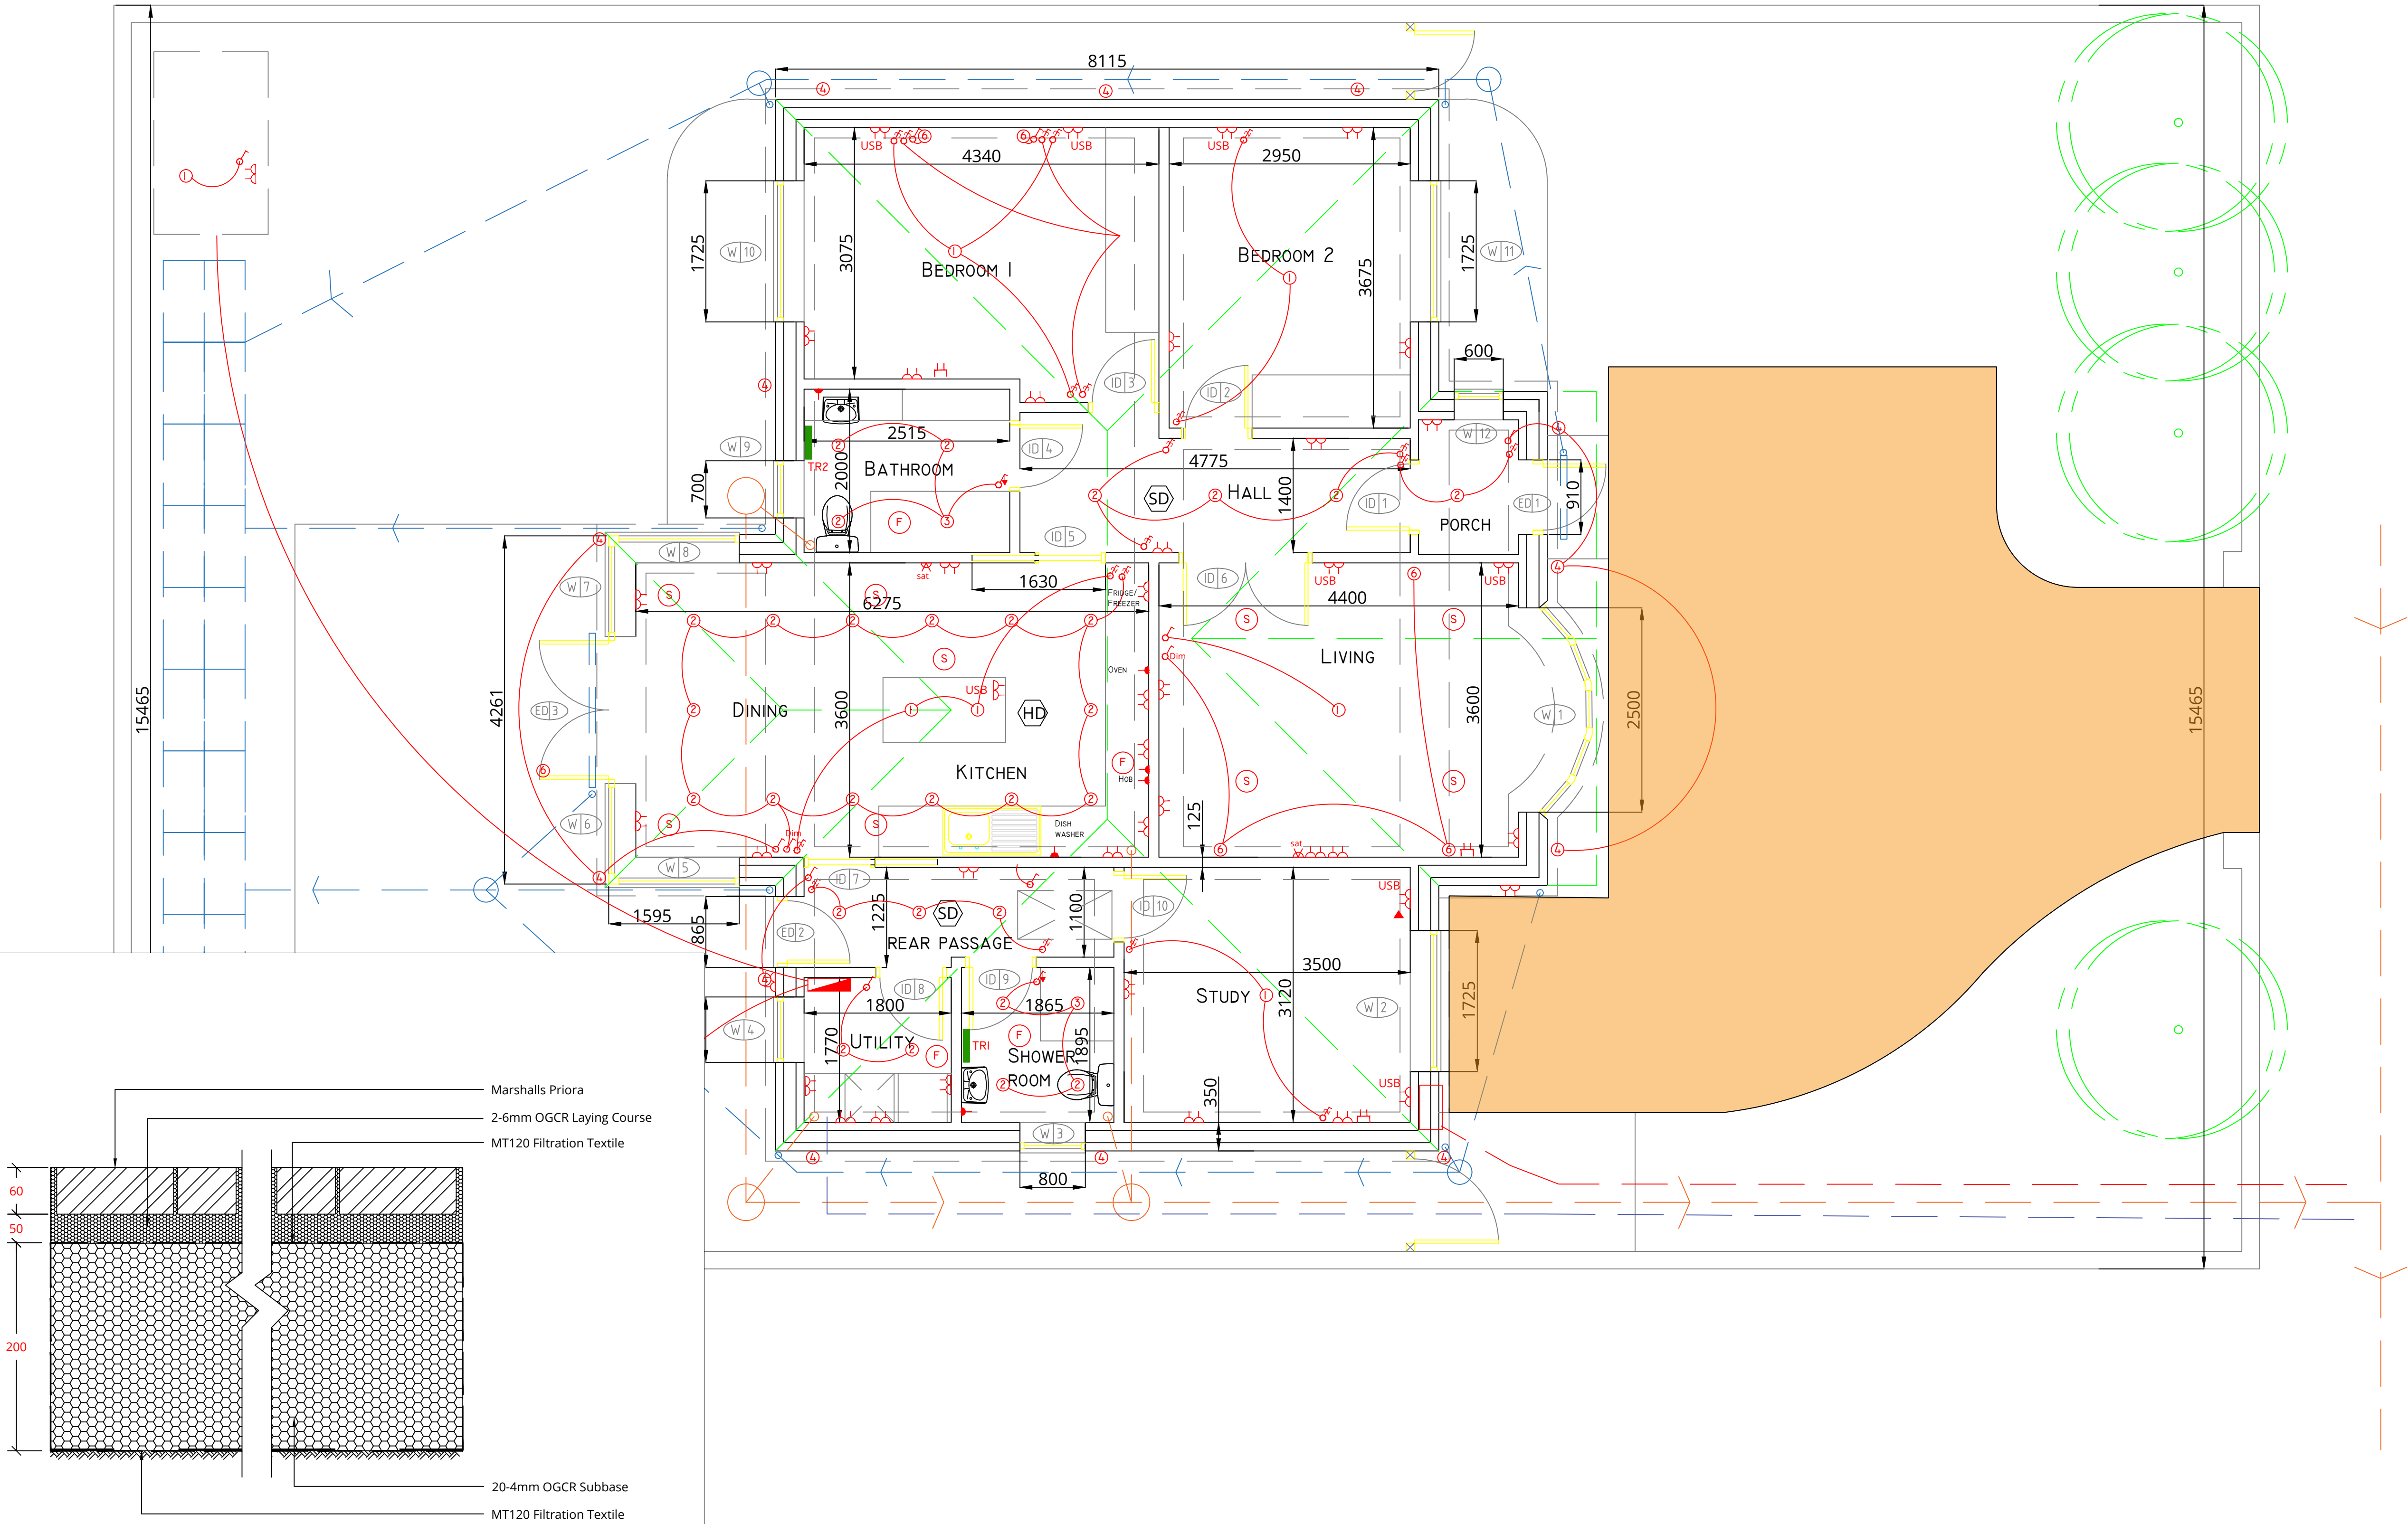

Marshall's Piora: CAT 2 - Cars and Light Vans (3500kg Gross Vehicle Weight)