T.P. OFFICE COPY

BOROUGH COUNCIL WORTHING
DEPOSIT 15.10.08
TP REF No.
WB / 08 / 0877/FULL

REVISED PLAN

WORTHING BOROUGH COUNCIL
21 SEP 2007
CONSENT GRANTED
SUBJECT TO CONDITIONS

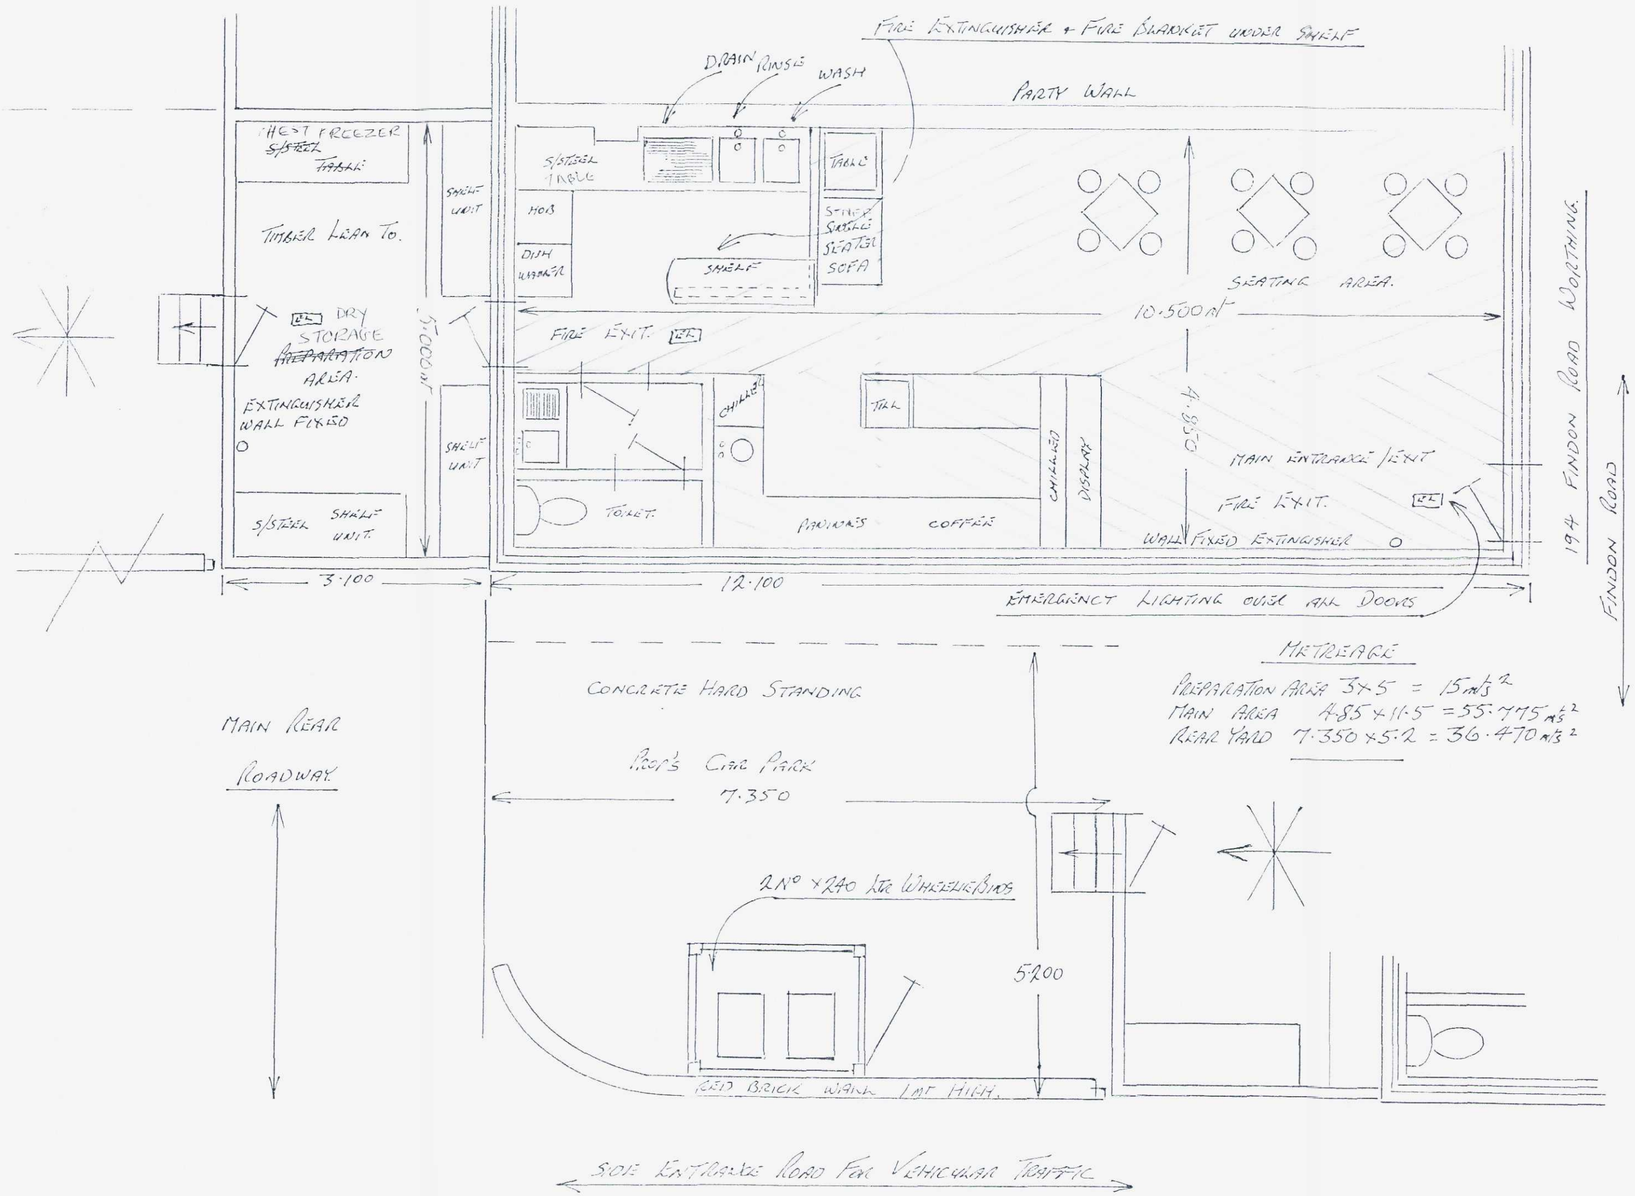

METREAGE

PREPARATION AREA 3×5 = 15 m/s²
MAIN AREA 4.85×11.5 = 55.775 m/s²
REAR YARD 7.350×5.2 = 36.470 m/s²

APPROVED A3 USE AREA

A1 RETAIL AREA

SEE CONDITION 2

MRS. D. MOORE. (CLIENT)
81 FINDON ROAD.
WORTHING BN14 0BB

SCALE :- 1:50

PROPERTY :- SANDWICH BAR / COFFEE SHOP.
194 FINDON ROAD.
WORTHING. BN14 0EL.