
A
E
APPLESHAM COURT
D
C
B

KITCHEN WINDOW
A

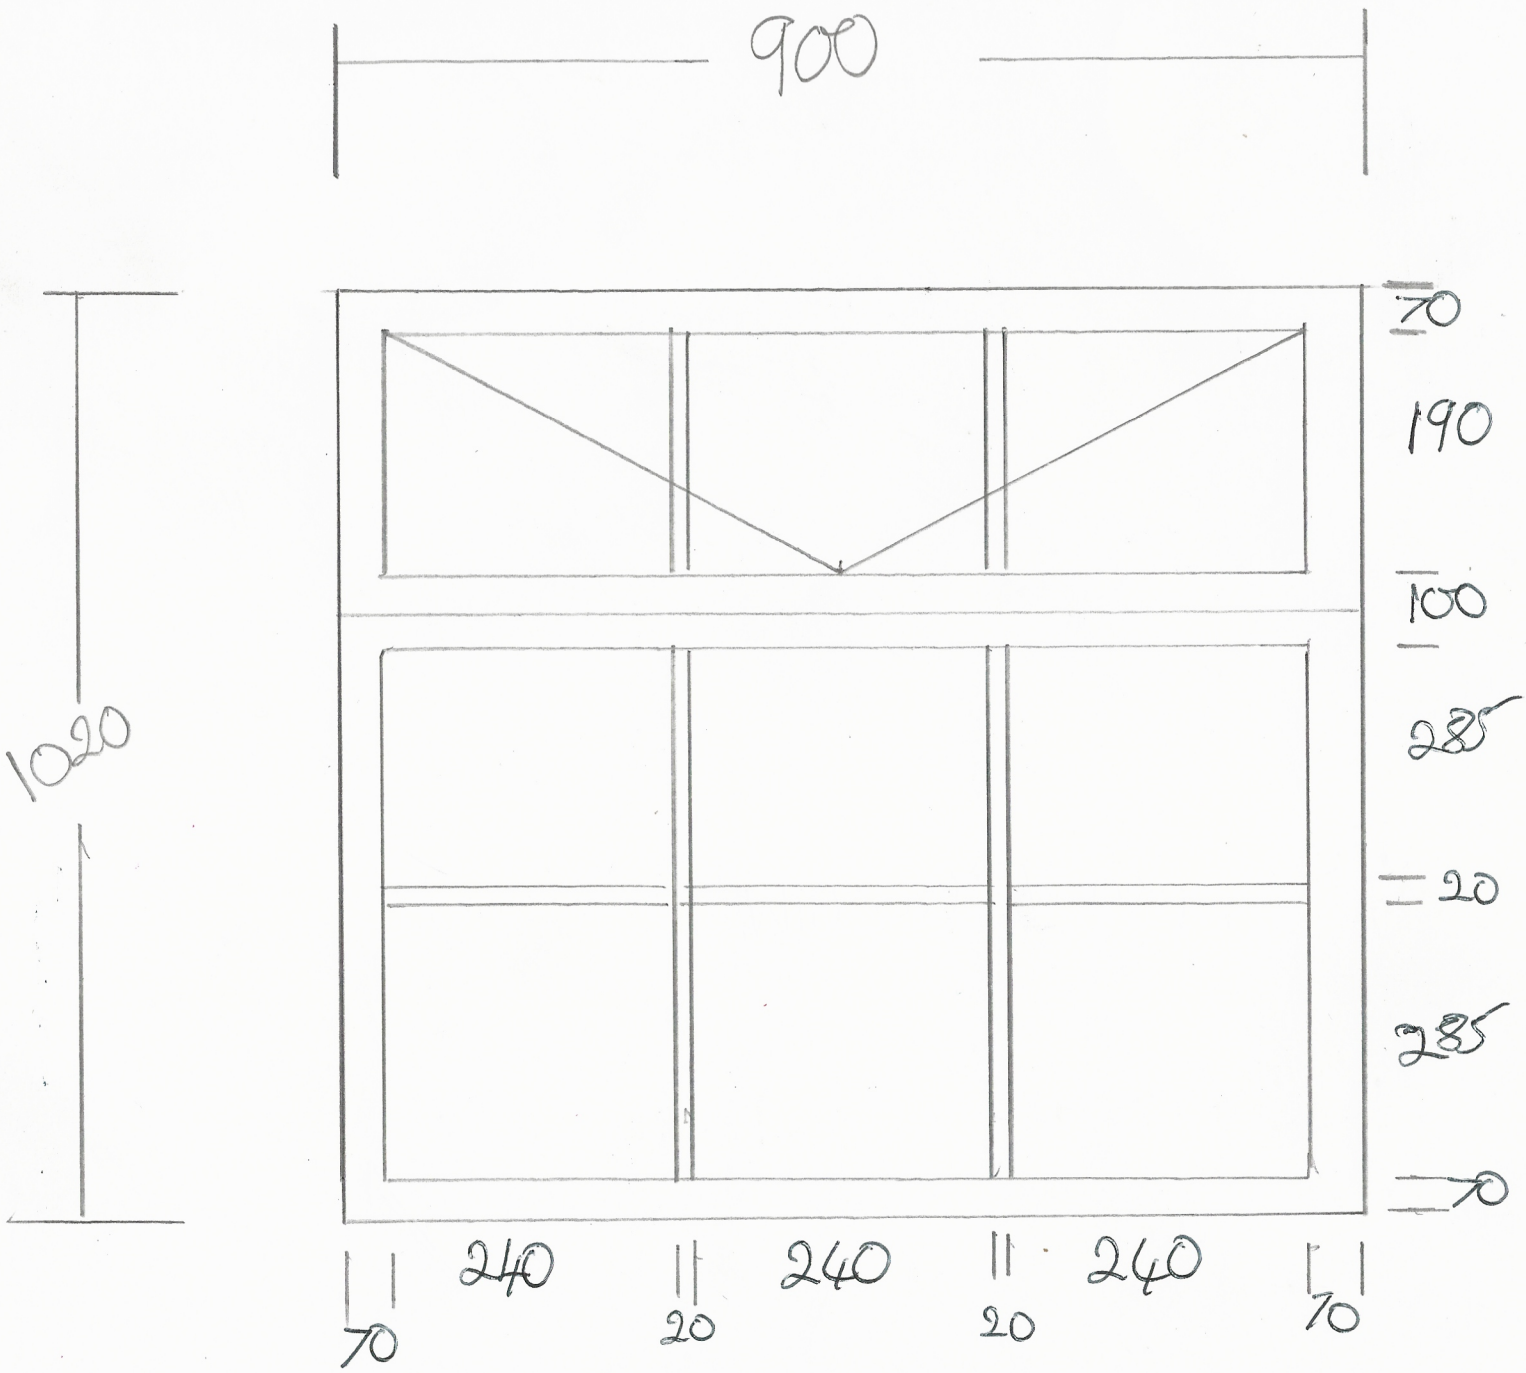

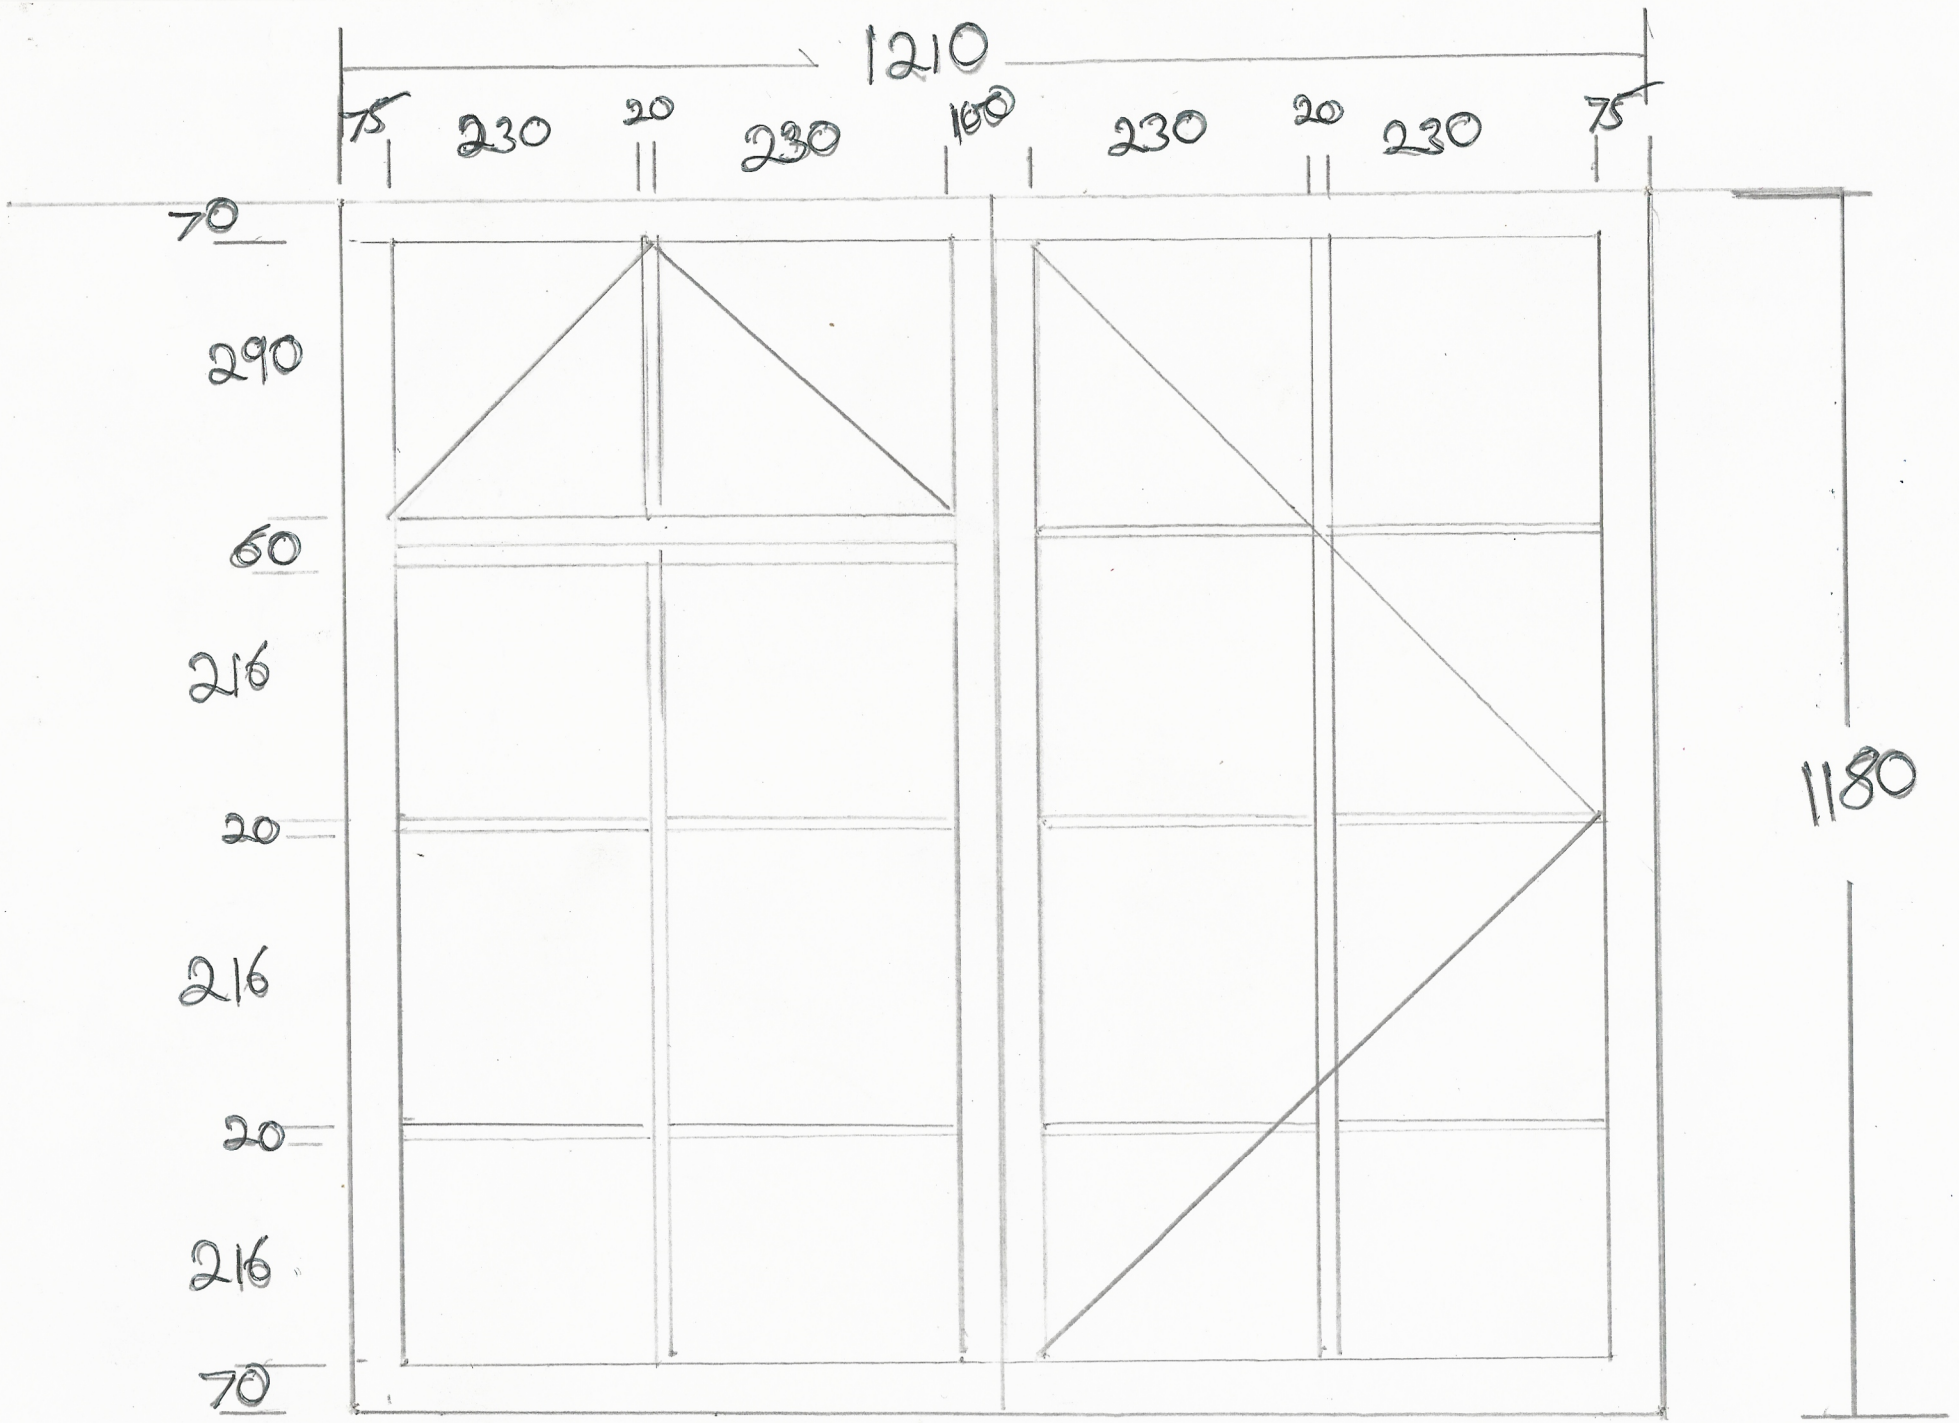

WINDOW B AND D

WINDOW C AND E