


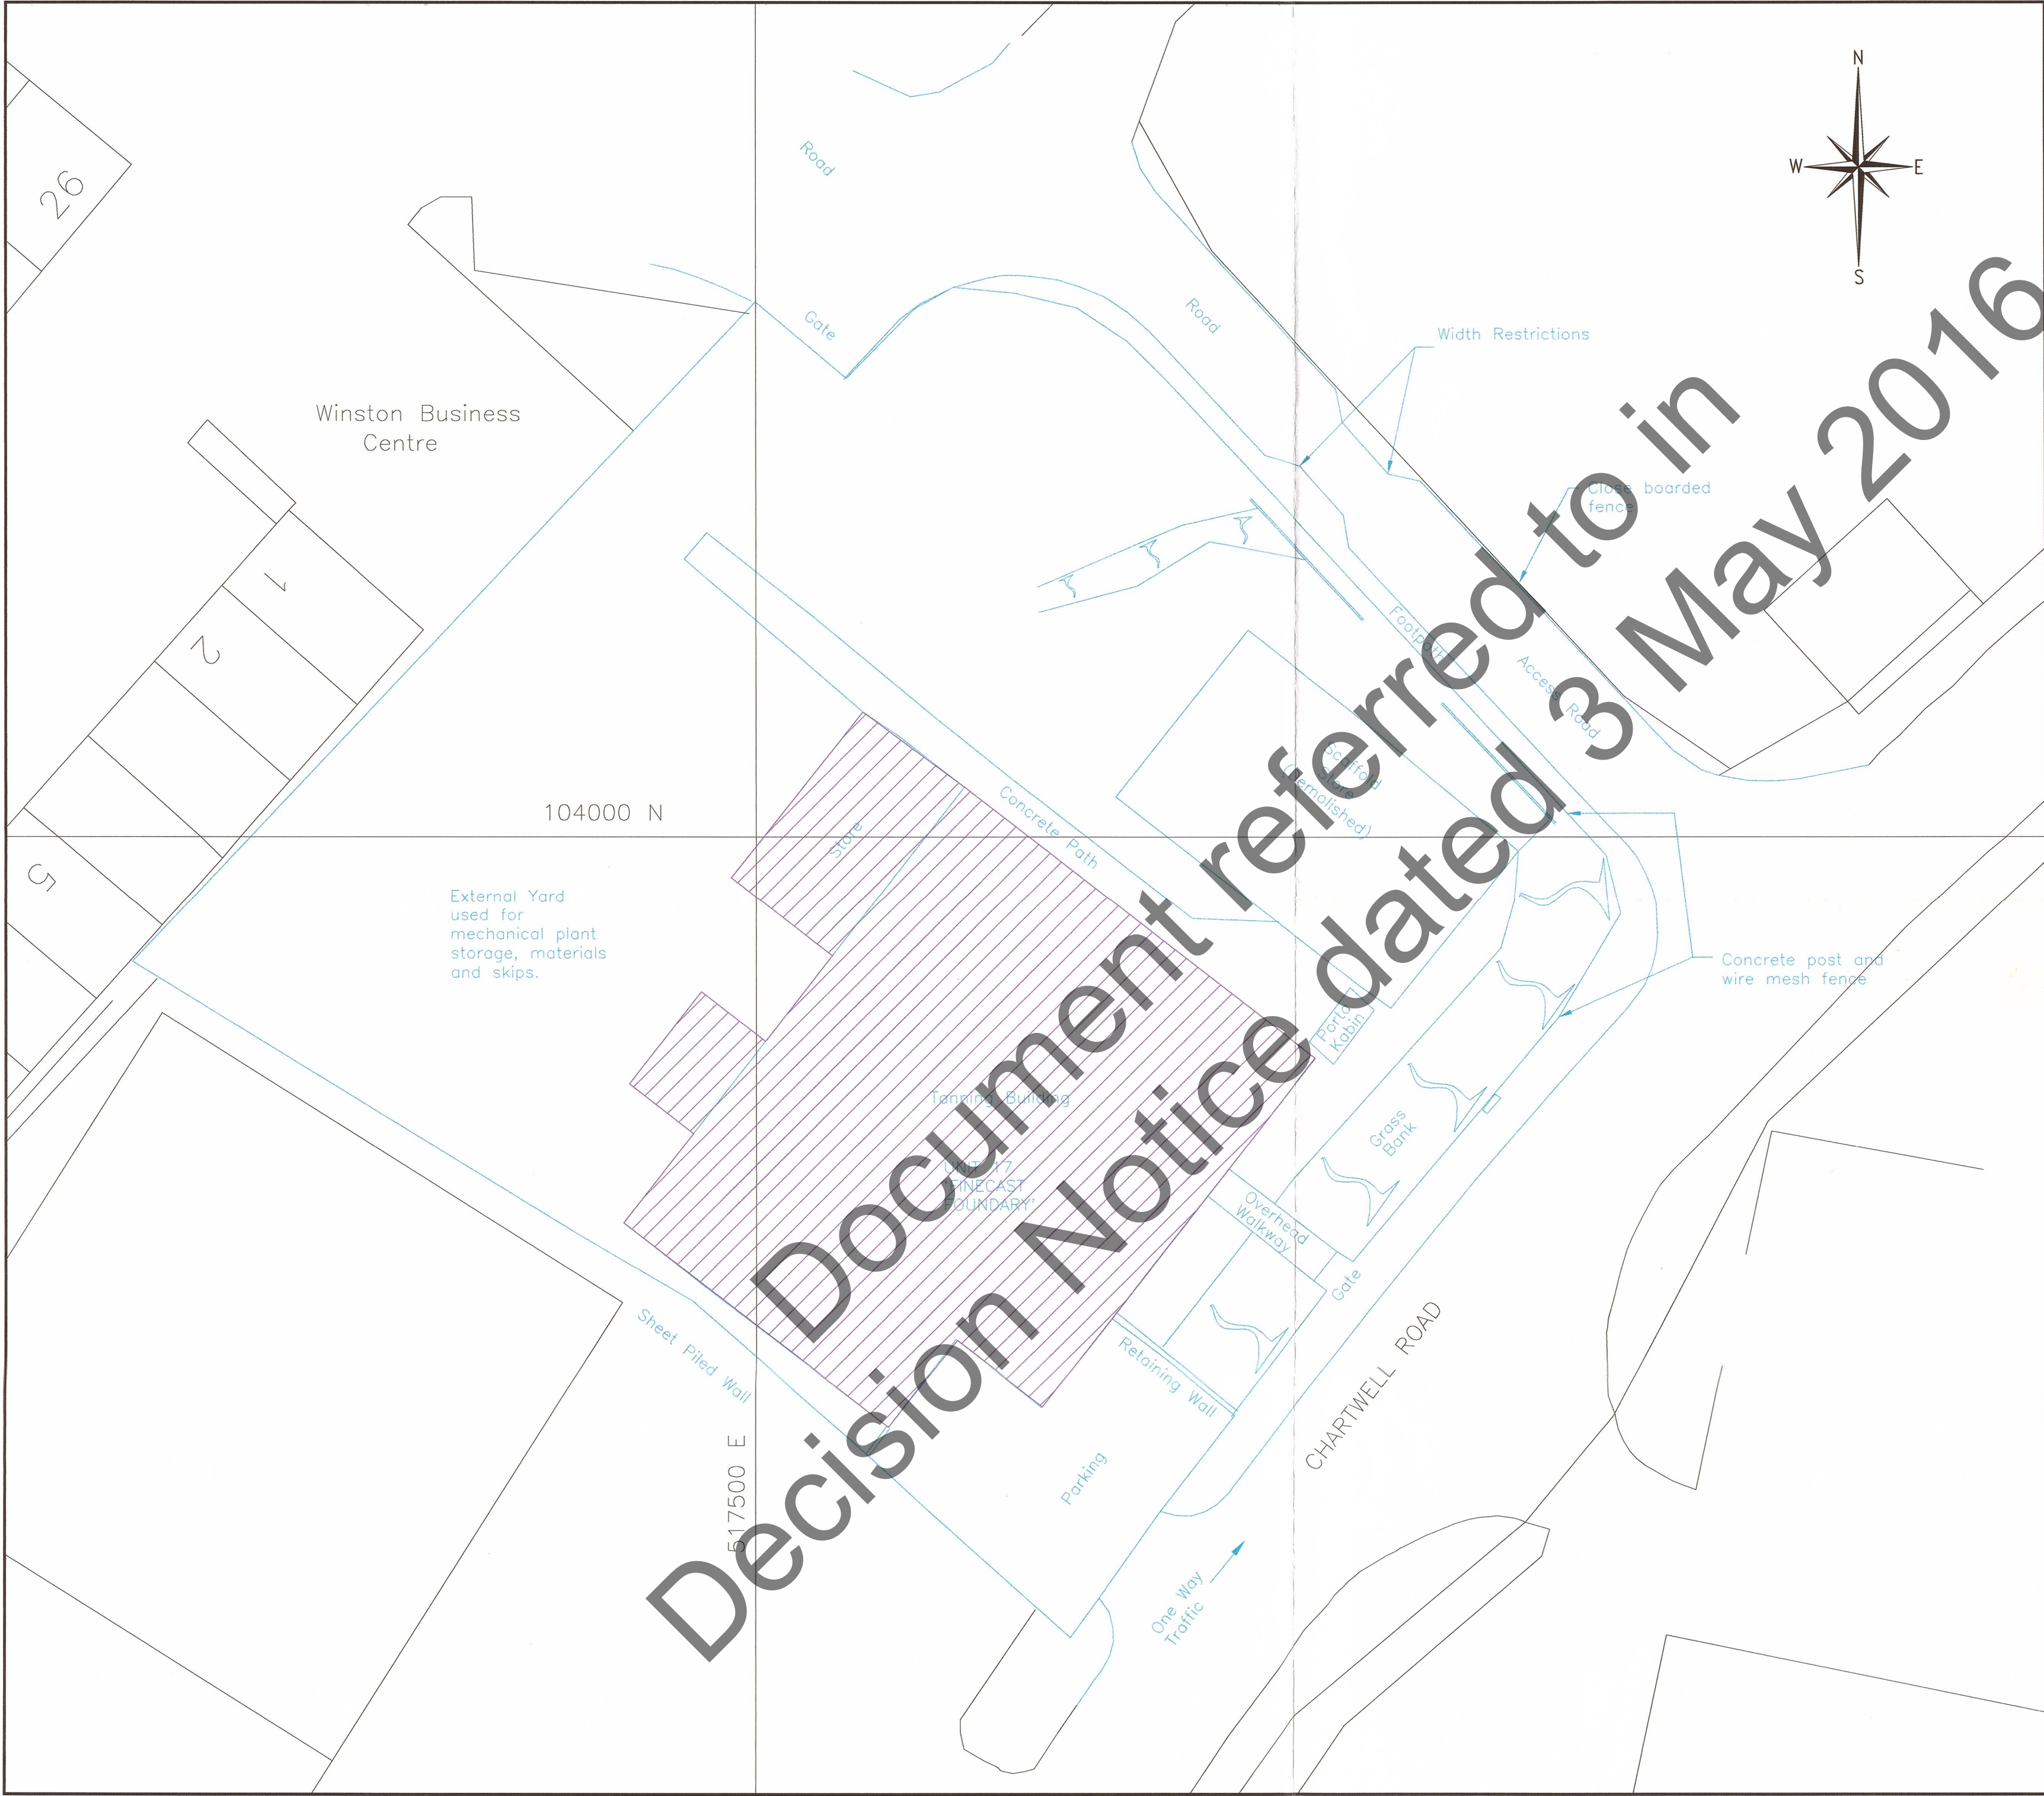

Drawing Number0004338/LA/A/03

Notes

1. This survey was carried out by Peter Nichols Surveys on April 2003.

LEGEND :

Topographical Survey Information

OS mapping

Existing Building

This map is based upon or reproduced from Ordnance Survey material with the permission of Ordnance Survey on behalf of the Controller of Her Majesty's Stationery Office © Crown Copyright. Unauthorised reproduction infringes Crown copyright and may lead to prosecution or civil proceedings. West Sussex County Council LA076902 2001.

Do not scale except for planning purposes

PLANNING APPLICATION

B	30.06.05	Scaffold store note added	SG	LEH	SJM
A	16.04.04	First issue	VPM	TJ	RPW
Rev	Date				Checked

JE

JACOBS BABTIE

Client

Viridor

WASTE MANAGEMENT

Project

WEST SUSSEX COUNTY COUNCIL
WASTE MANAGEMENT CONTRACT

Title

W.S.C.C.

n 3 JUL 2006

DEVELOPMENT CONTROL
PLANNING SERVICES

PLANNING TS
EXISTING SITE LAYOUT

Drawing No.	0004338/LA/A/03	Revision	A	B		
Scale	1:250 @ A2 SIZE	Date	16.04.04			
	Drawn GJM	Checked TJ	Approved KFH			

Copyright reserved
Jacobs UK Ltd Churchill House, Churchill Way, Cardiff, CF10 2HH.