


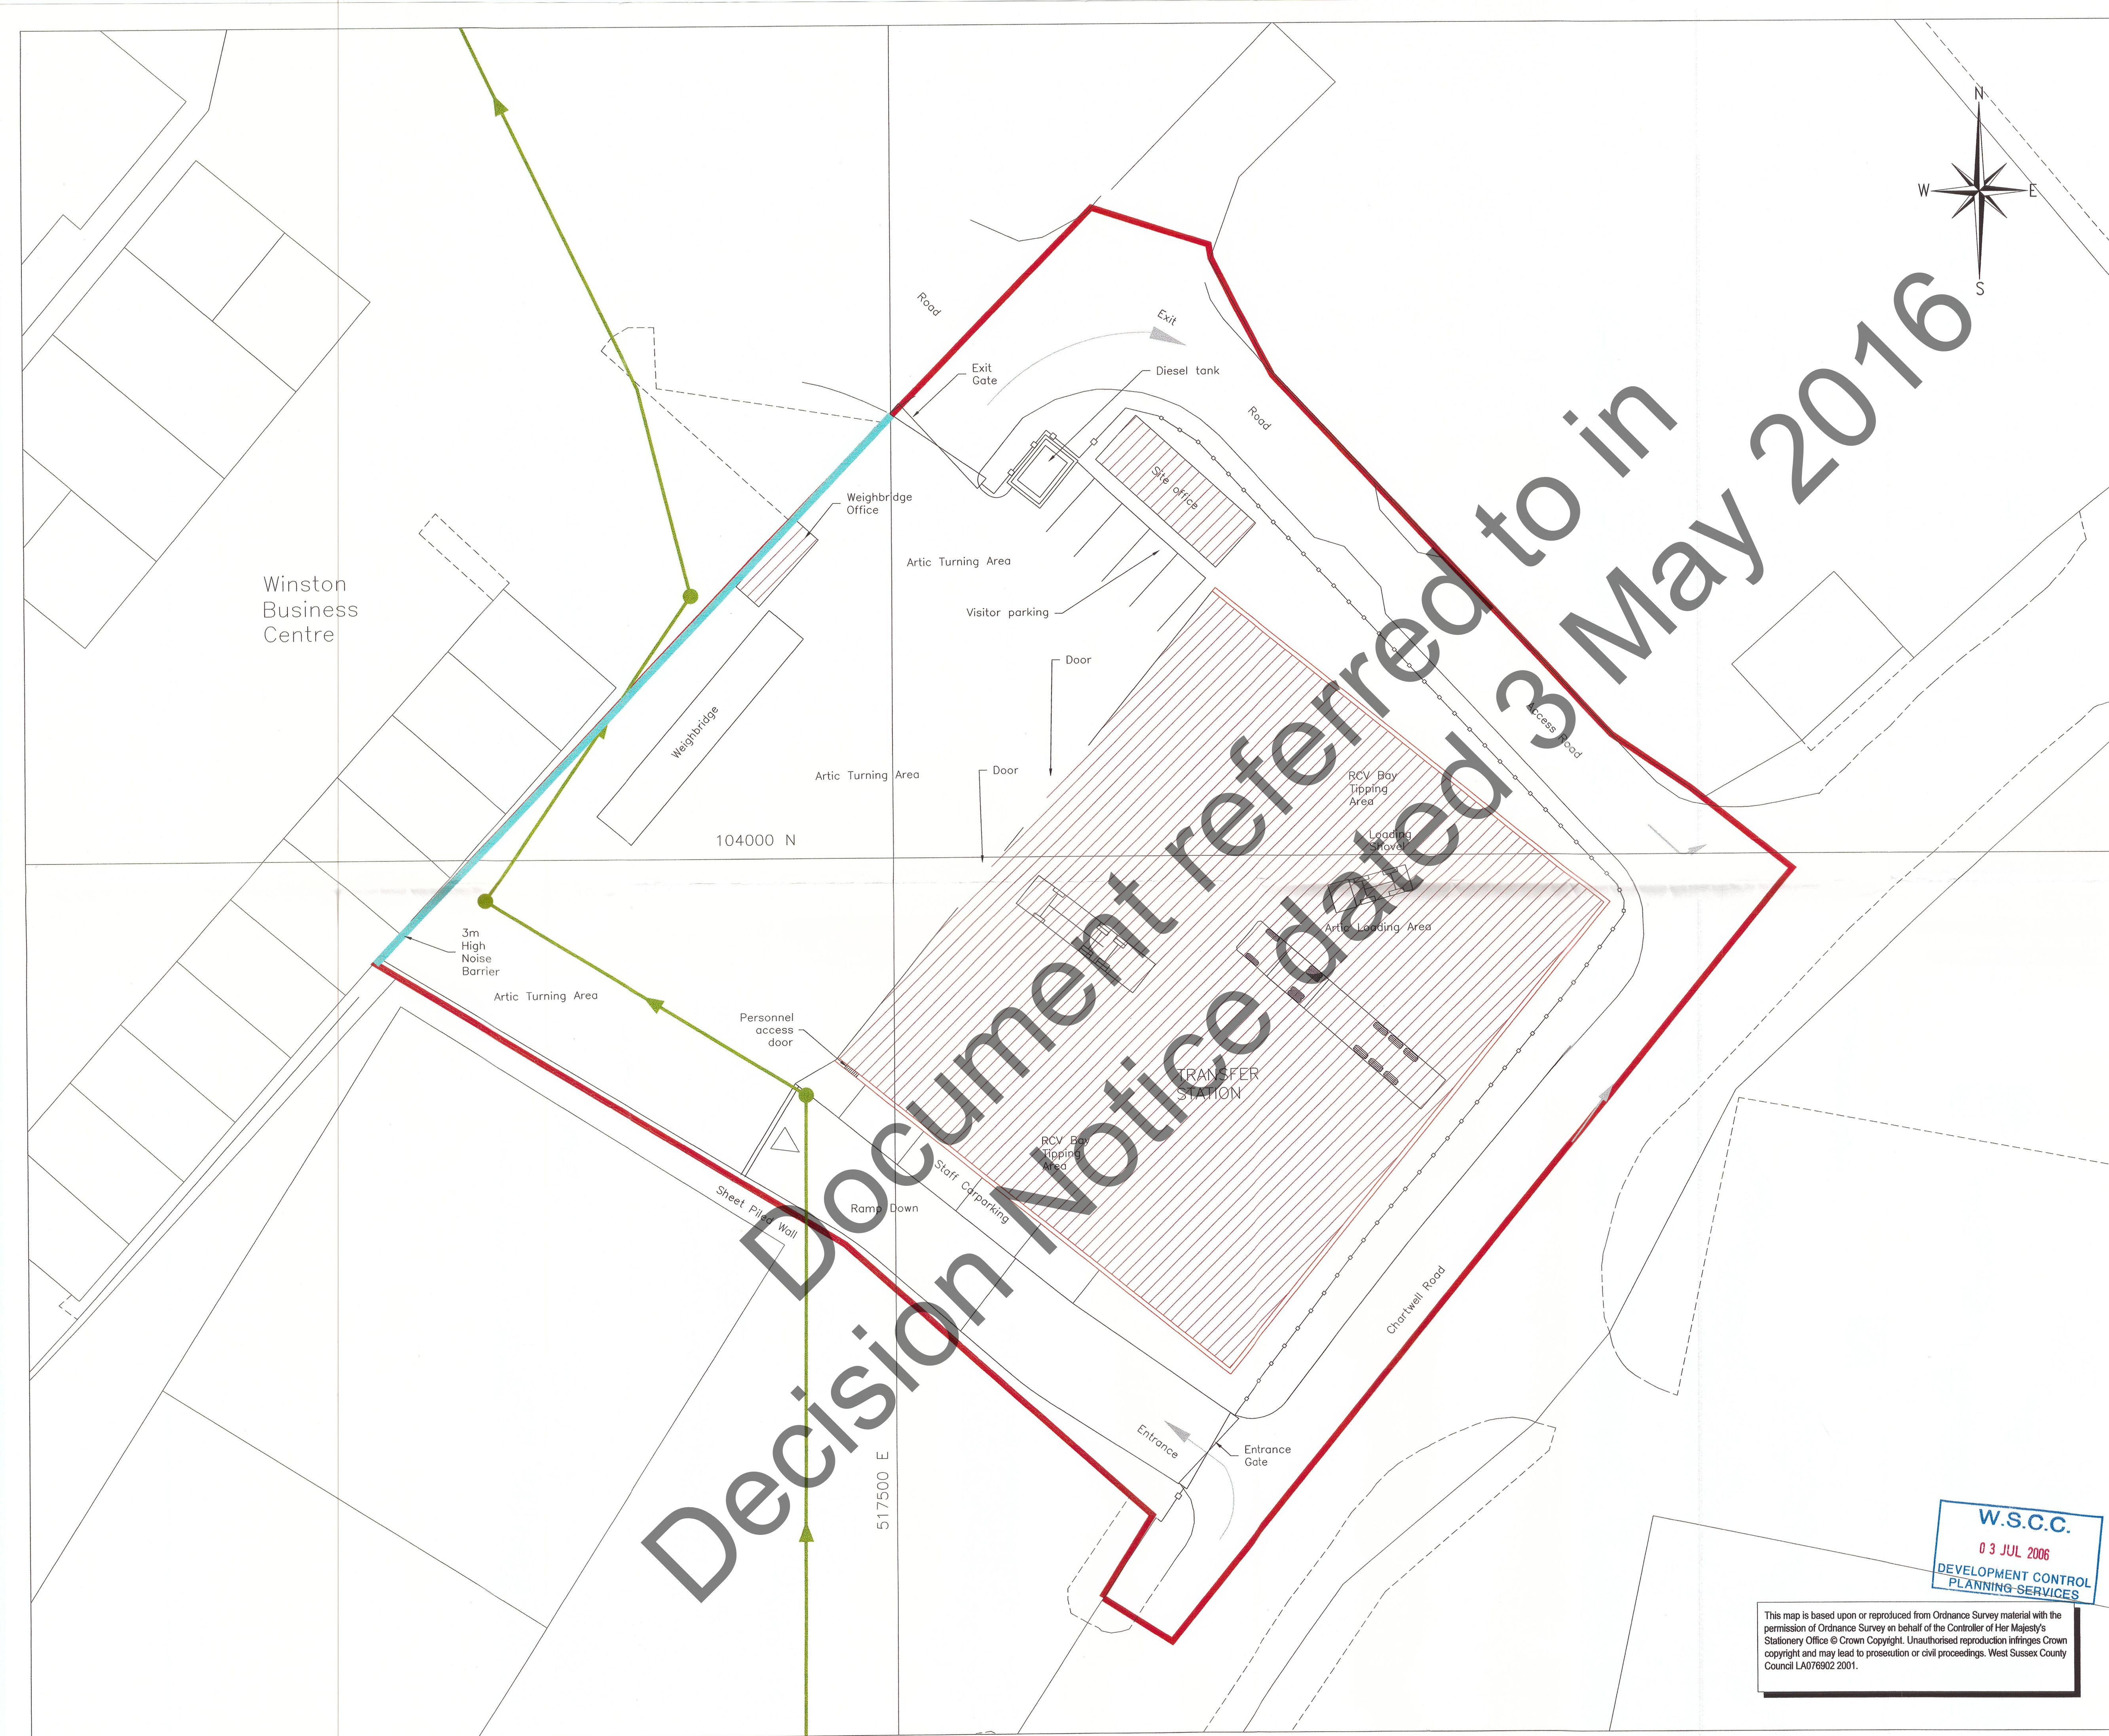

Drawing Number	0004338/LA/A/04
----------------	-----------------

Notes

1) Assume 2.5m high push walls around bays.

Key

———— Proposed Layout

OS mapping

 Proposed building General traffic flow direction

— 2m high security/litter fence

Proposed Retaining Wall

 Planning Application Boundary

 3m high noise barrier

Southern Water Foul Sewers

Do not scale this drawing, except for planning purposes.

PLANNING APPLICATION

G	30.06.05	GENERAL AMENDMENTS.	SG	LEH	SJM
F	06.04.05	DESIGN AMENDED.	SG	LEH	SJM
E	28.06.04	TRAFFIC LIGHT LOCATION, AND STOP LINE REVISED. OUTGOING WEIGHBRIDGE MOVED. SHOVEL WASH DOWN AREA MOVED.	GJM	TJ	RPW
D	07.06.04	STAFF CAR PARKING REVISED. SPRINKLER TANKS ADDED. T.S. TRAFFIC LIGHT CONTROL ADDED.	GJM	TJ	RPW
C	18.05.04	WSCC + TOR COMMENTS INCORPORATED. SITE OFFICE LOCATION CHANGED	VPW	TJ	RPW
B	22.04.04	VRIDOR COMMENTS INCORPORATED AND PLANNING APPLICATION BOUNDARY REVISED	VPW	TJ	RPW
A	16.04.04	First issue	VPW	TJ	RPW
Rev	Date			Checked	

PLANNING APPLICATION



Client	
Project	WEST SUSSEX COUNTY COUNCIL WASTE RECYCLING + HANDLING CONTRACT
Title	LANCING TS PROPOSED SITE LAYOUT

Drawing No.	0004338/LA/A/04	Revision	F	G		
Scale	1:200 @ A1	Date	16.04.04			
	Drawn SG	Checked LEH	Approved			

Copyright reserved
Jacobs UK Ltd Churchill House, Churchill Way, Cardiff, CF10 2HH.

This map is based upon or reproduced from Ordnance Survey material with the permission of Ordnance Survey on behalf of the Controller of Her Majesty's Stationery Office © Crown Copyright. Unauthorised reproduction infringes Crown copyright and may lead to prosecution or civil proceedings. West Sussex County Council LA076902 2001.