

- Notes
1. This drawing is based on the masterplan Drg No. LA/P/14.
 2. Locations of existing surface water sewer have not been traced. The contractor must trace the outfall of existing gullies and clean out and CCTV all pipelines within the site as a priority item.
 3. All gullies to be deep seal trapped type.

DRAINAGE KEY :

PROPOSED UTILITIES

- MH
- MH
- ACO GY
- GY
- RWP
- CP
- IC

EXISTING UTILITIES

- Southern Water Foul Sewers with manhole shown

Roof Drainage with manhole shown (not to discharge via petrol interceptor)

Surface Water Sewer with manhole shown

Linear Drainage Channel eg. ACO drain with manufacturers gully outlet

Gullies

Rainwater Pipe

Back of wall filter drains with catchpit

Foul Sewer with inspection chamber or manhole shown

Do not scale this drawing, except for planning purposes.

W.S.C.C.
19 JUL 2005
DEVELOPMENT CONTROL
PLANNING SERVICES

PLANNING APPLICATION

E	04.07.05	UPDATED FOR PROPOSED SITE LAYOUT DWG. No. 0004338/LA/A/04 rev G	SG	LEH	SJM
D	06.04.05	UPDATED FOR PROPOSED SITE LAYOUT DWG. No. 0004338/LA/P/14	VPM	TJ	RPW
C	18.05.04	WSSC + TOR COMMENTS INCORPORATED. SITE OFFICE LOCATION CHANGED	VPM	TJ	RPW
B	22.04.04	VIRIDOR COMMENTS INCORPORATED AND PLANNING APPLICATION BOUNDARY REVISED	VPM	TJ	RPW
A	16.04.04	First issue	VPM	TJ	RPW
Rev	Date				Checked

JE JACOBS BABTIE

Client **Viridor**

Project **WEST SUSSEX COUNTY COUNCIL WASTE RECYCLING + HANDLING CONTRACT**


Title **LANCING TS DRAINAGE PROPOSALS**

Drawing No. 0004338/LA/A/06 Revision A B C D E

Scale 1:200 @ A1 Date 23.02.04

Drawn VPM Checked TJ Approved RPW

Copyright reserved Jacobs UK Ltd Churchill House, Churchill Way, Cardiff, CF10 2HH.

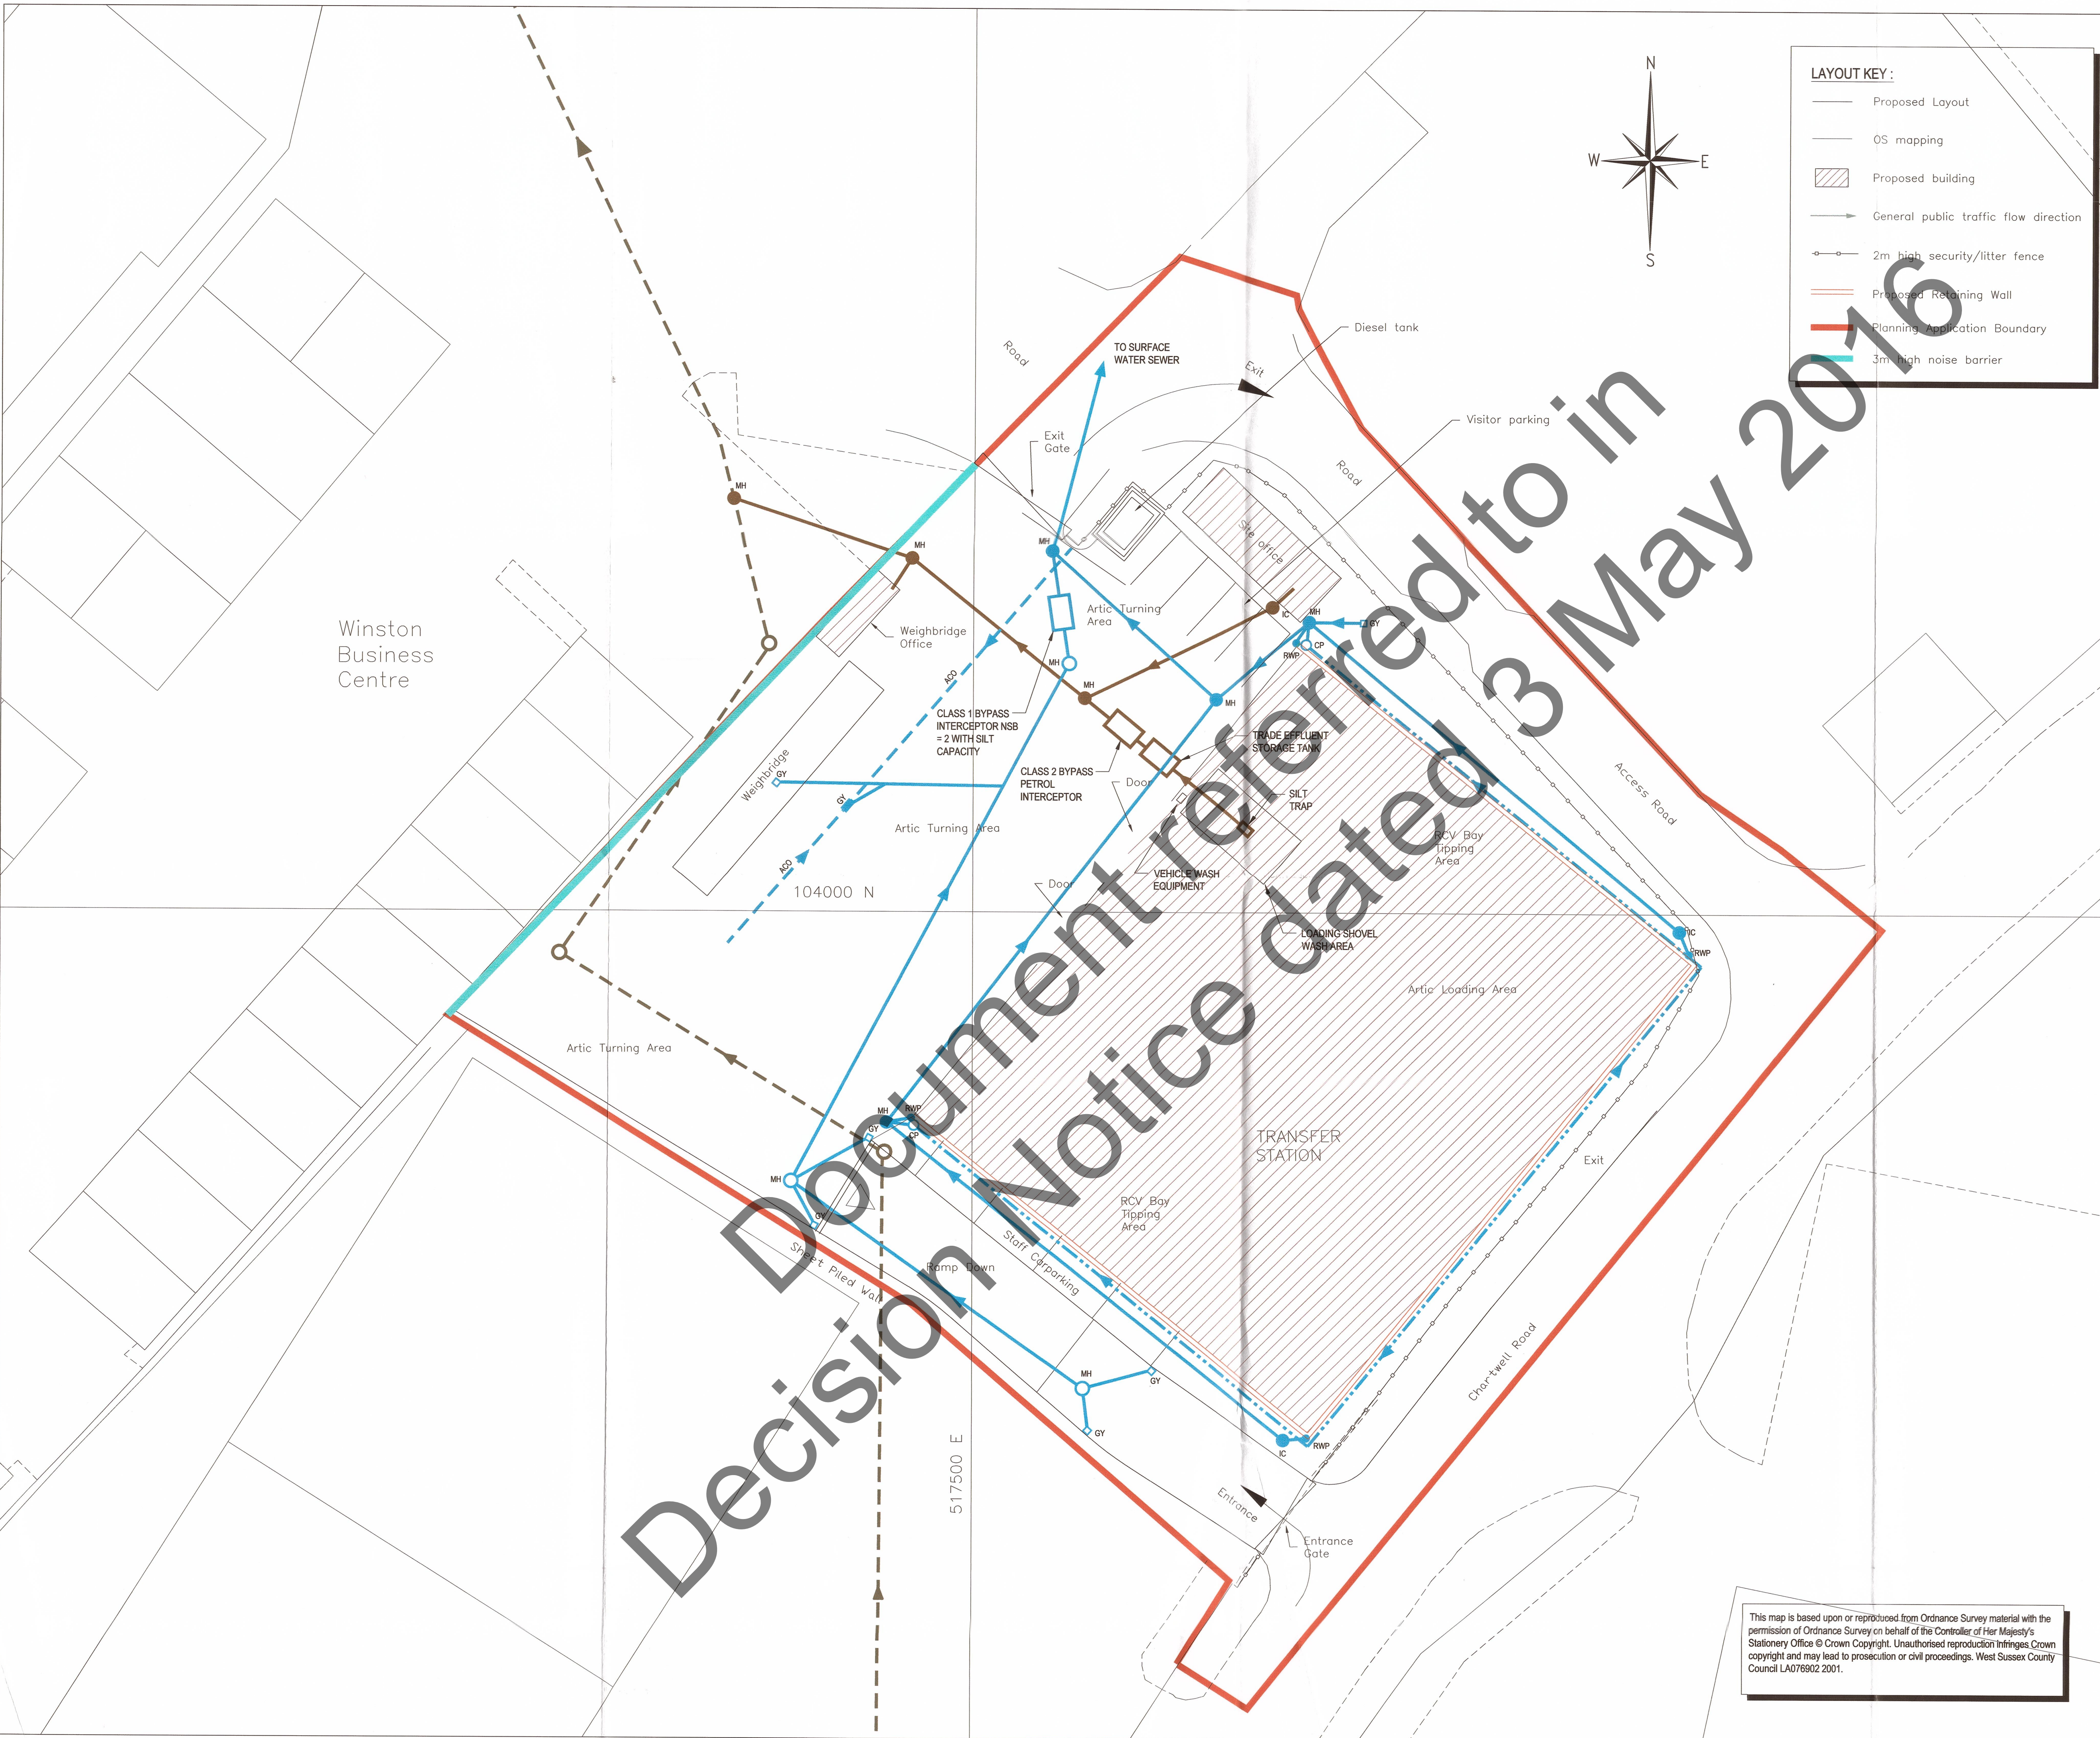

This map is based upon or reproduced from Ordnance Survey material with the permission of Ordnance Survey on behalf of the Controller of Her Majesty's Stationery Office © Crown Copyright. Unauthorised reproduction infringes Crown copyright and may lead to prosecution or civil proceedings. West Sussex County Council LA076902 2001.