DETAIL 1/13 WINDOW HEAD & BED SECTIONS

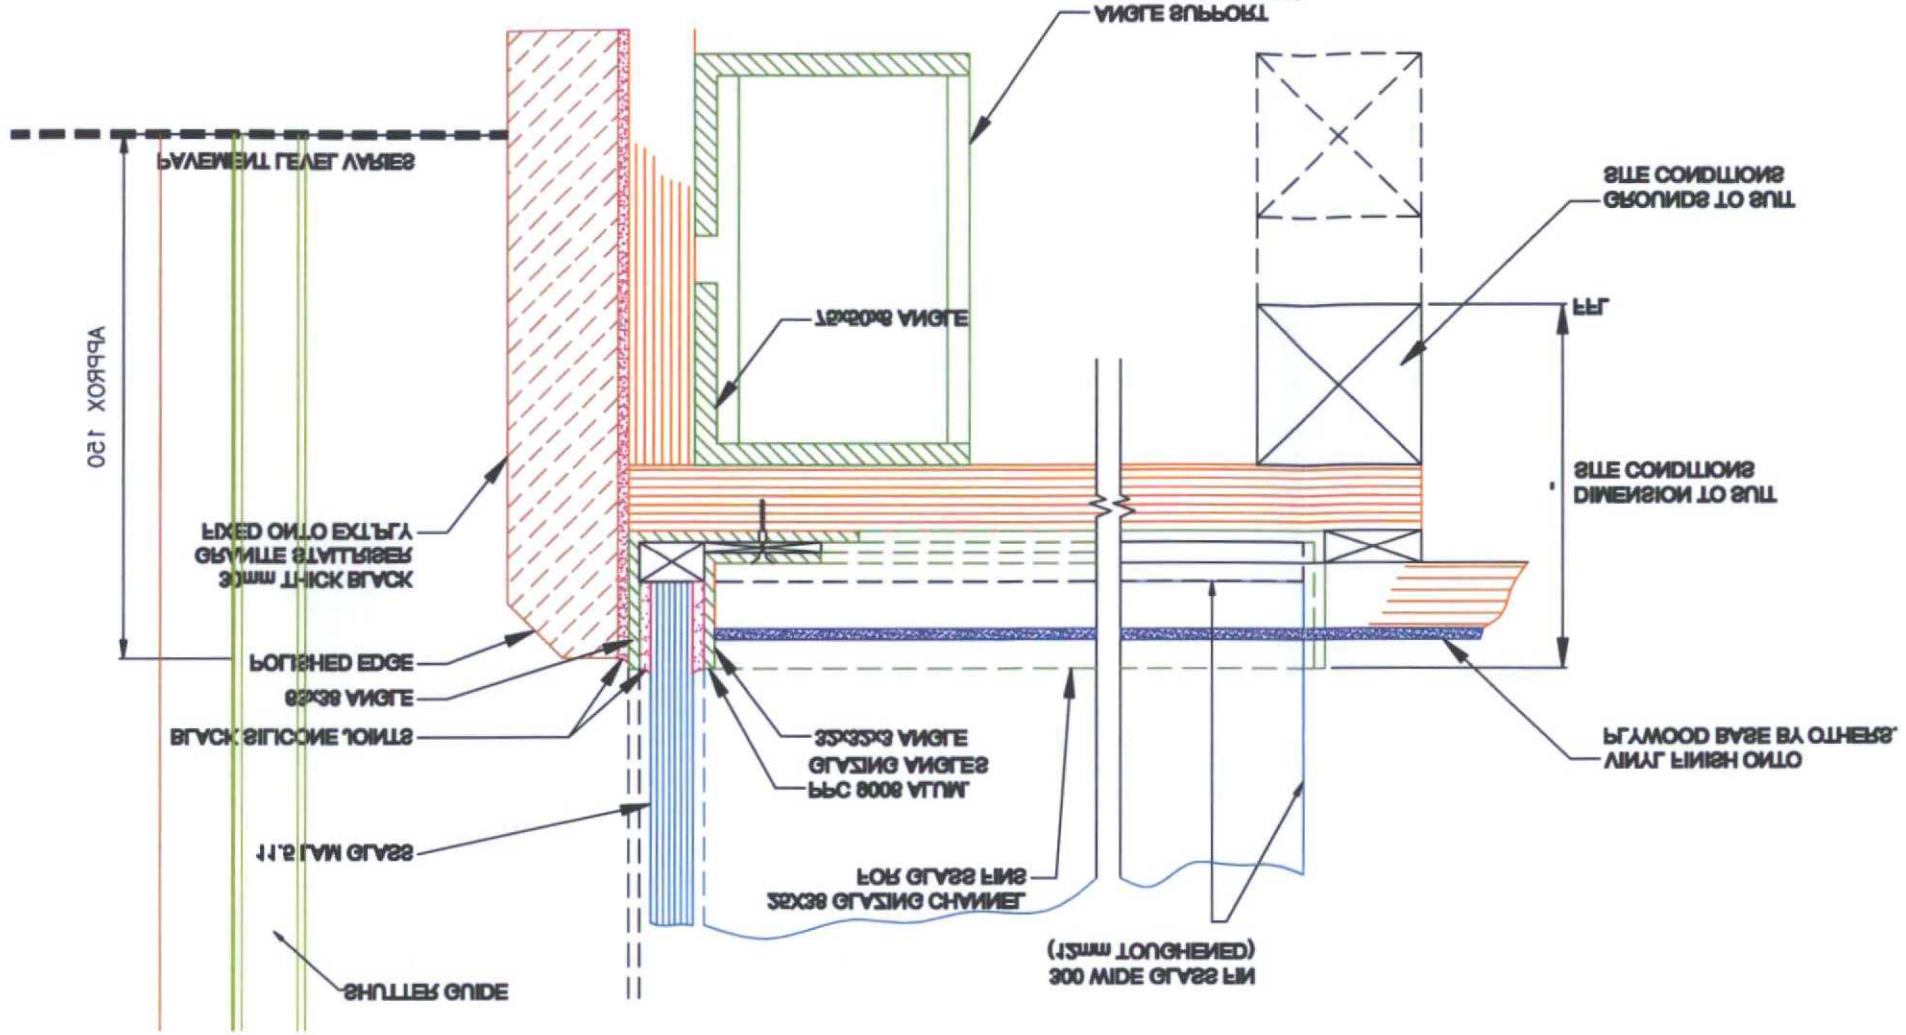

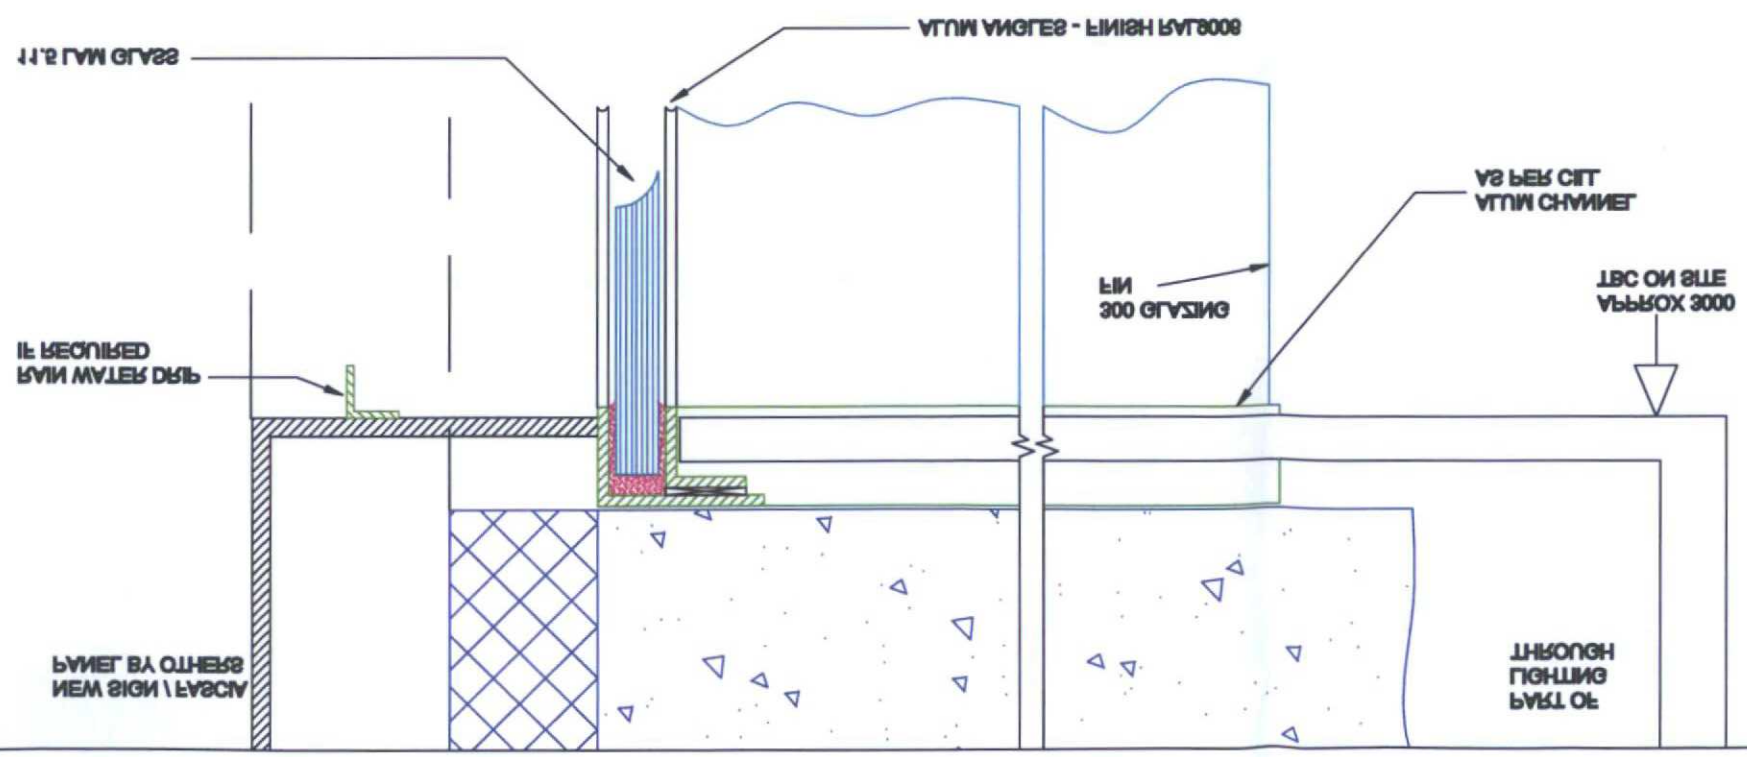

NOTES:

ALL ALUMINIUM FINISHES 8008 TO AGREED

SAMPLE

GLAZING TO THE EXTERNAL ELEVATION

TO BE 11.5 LAM

MANUAL DOORS TO HAVE CONCEALED OVERHEAD

CLOSERS (NO HOLD OPEN)

2Nº LOCKS TO THE EXTERNAL DOORS

A INITIAL PLAN

REVISION

ANY WORK DO NOT SCALE
READ BEFORE COMMENCING
ALL DRAWING NOTES TO BE

MARKS & SPENCER

WORTHING

WINDOW HEAD & BED DETAIL
MONTAGUE ST.

EXCELSIOR