
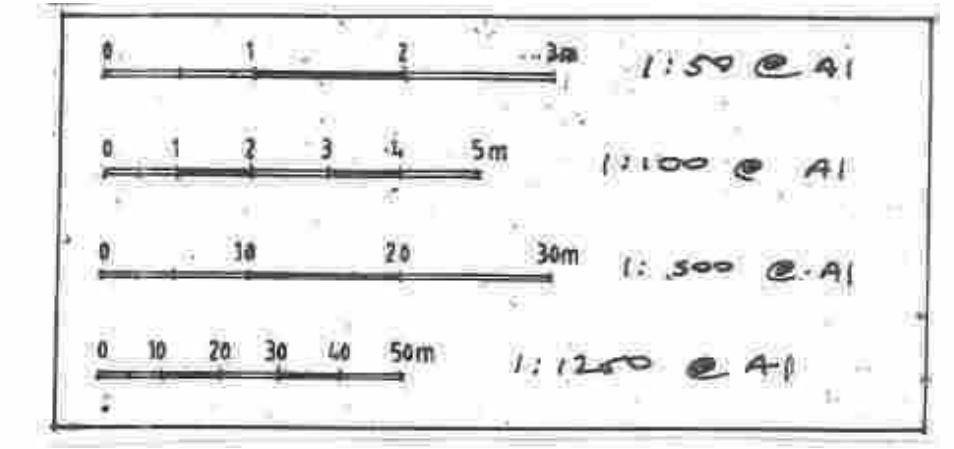
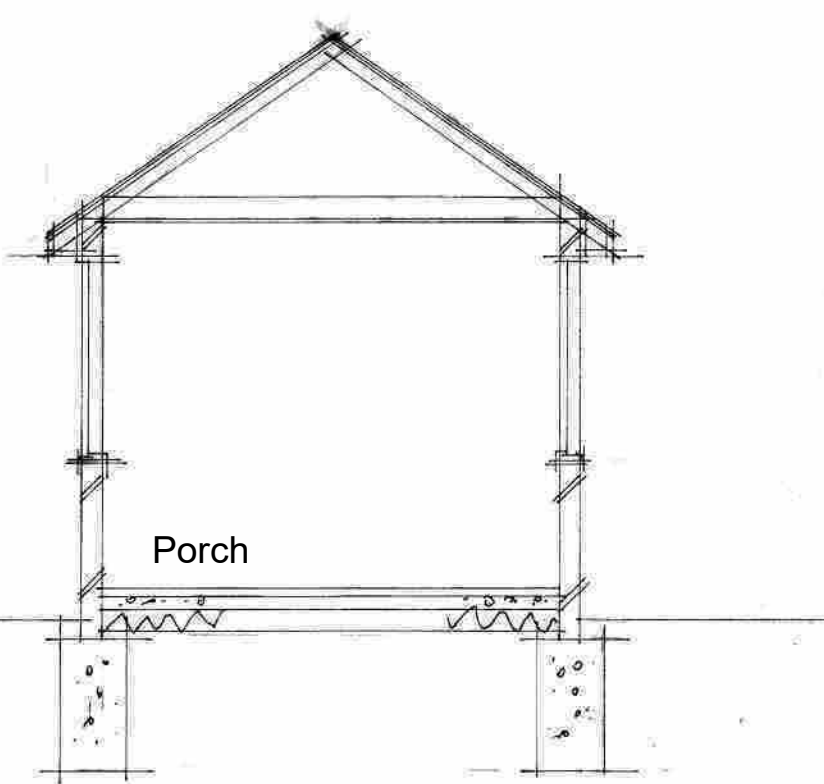
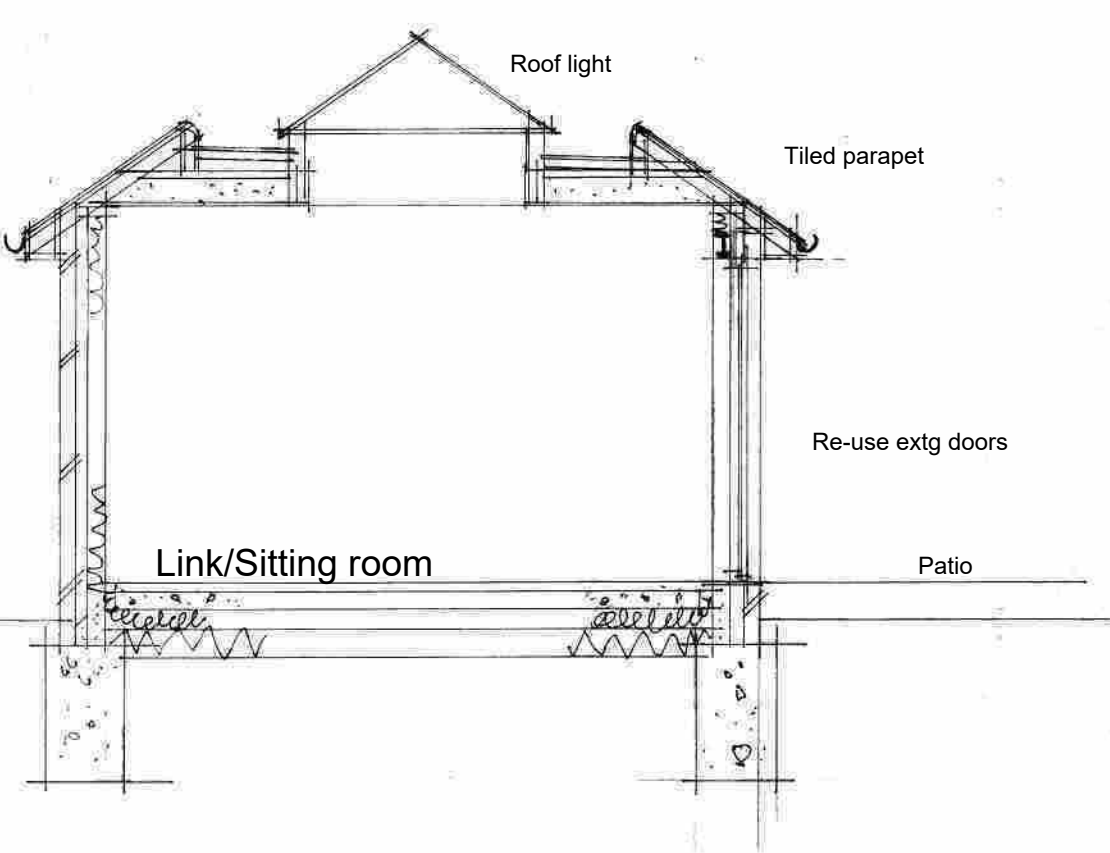
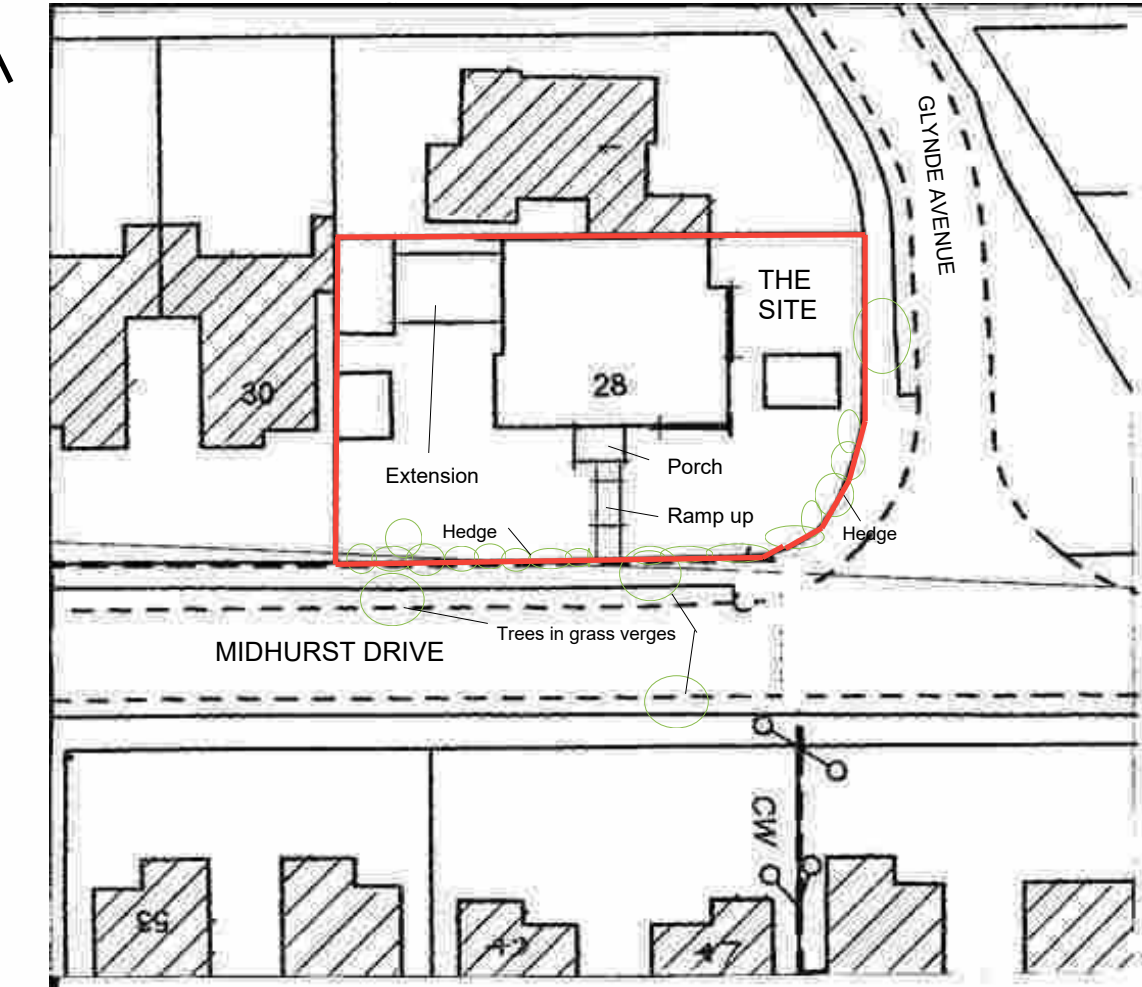
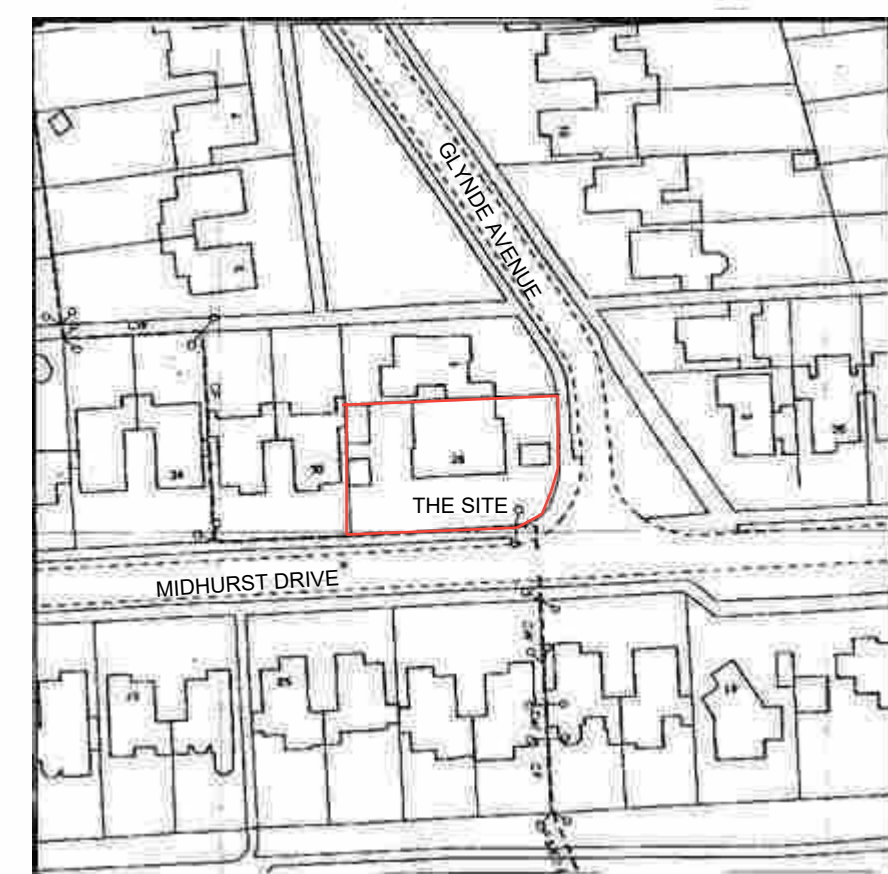
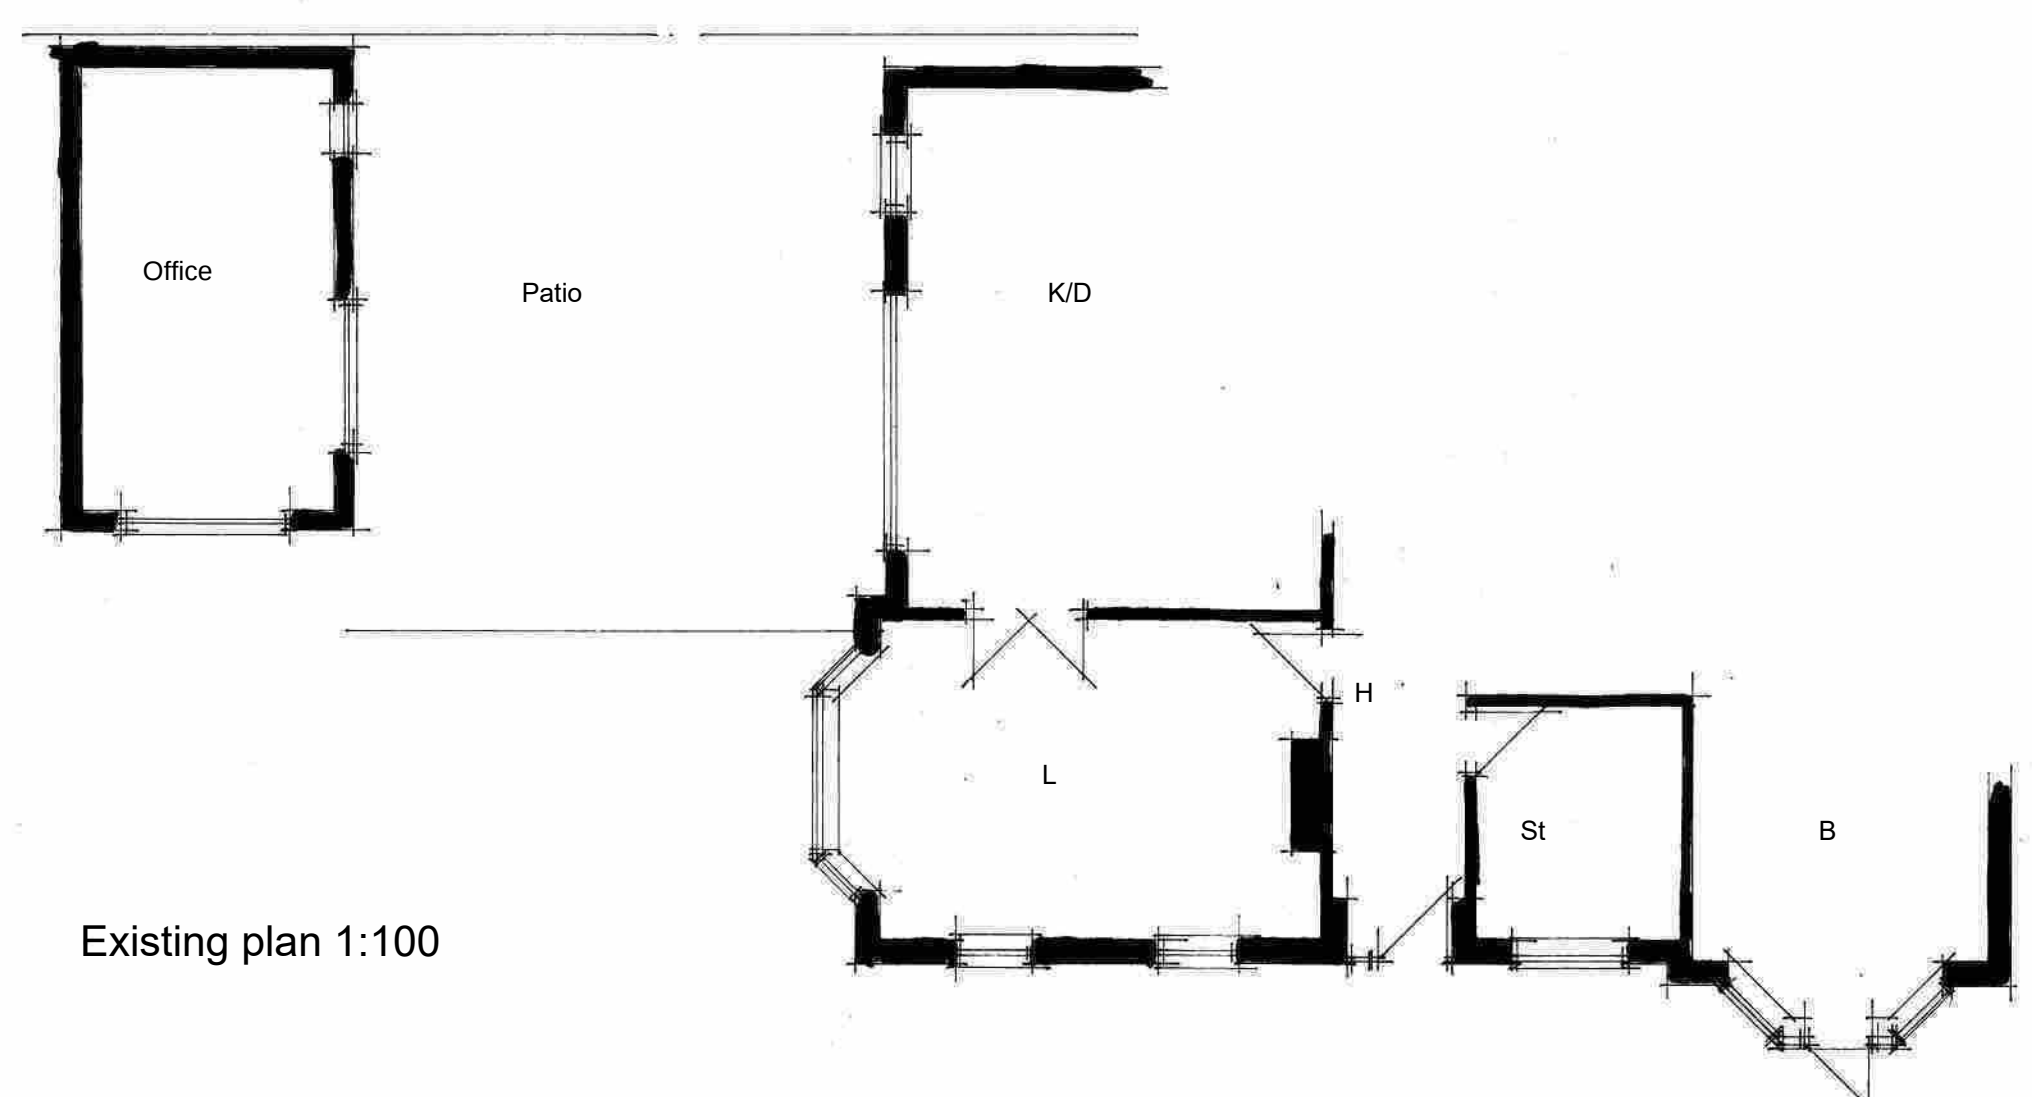
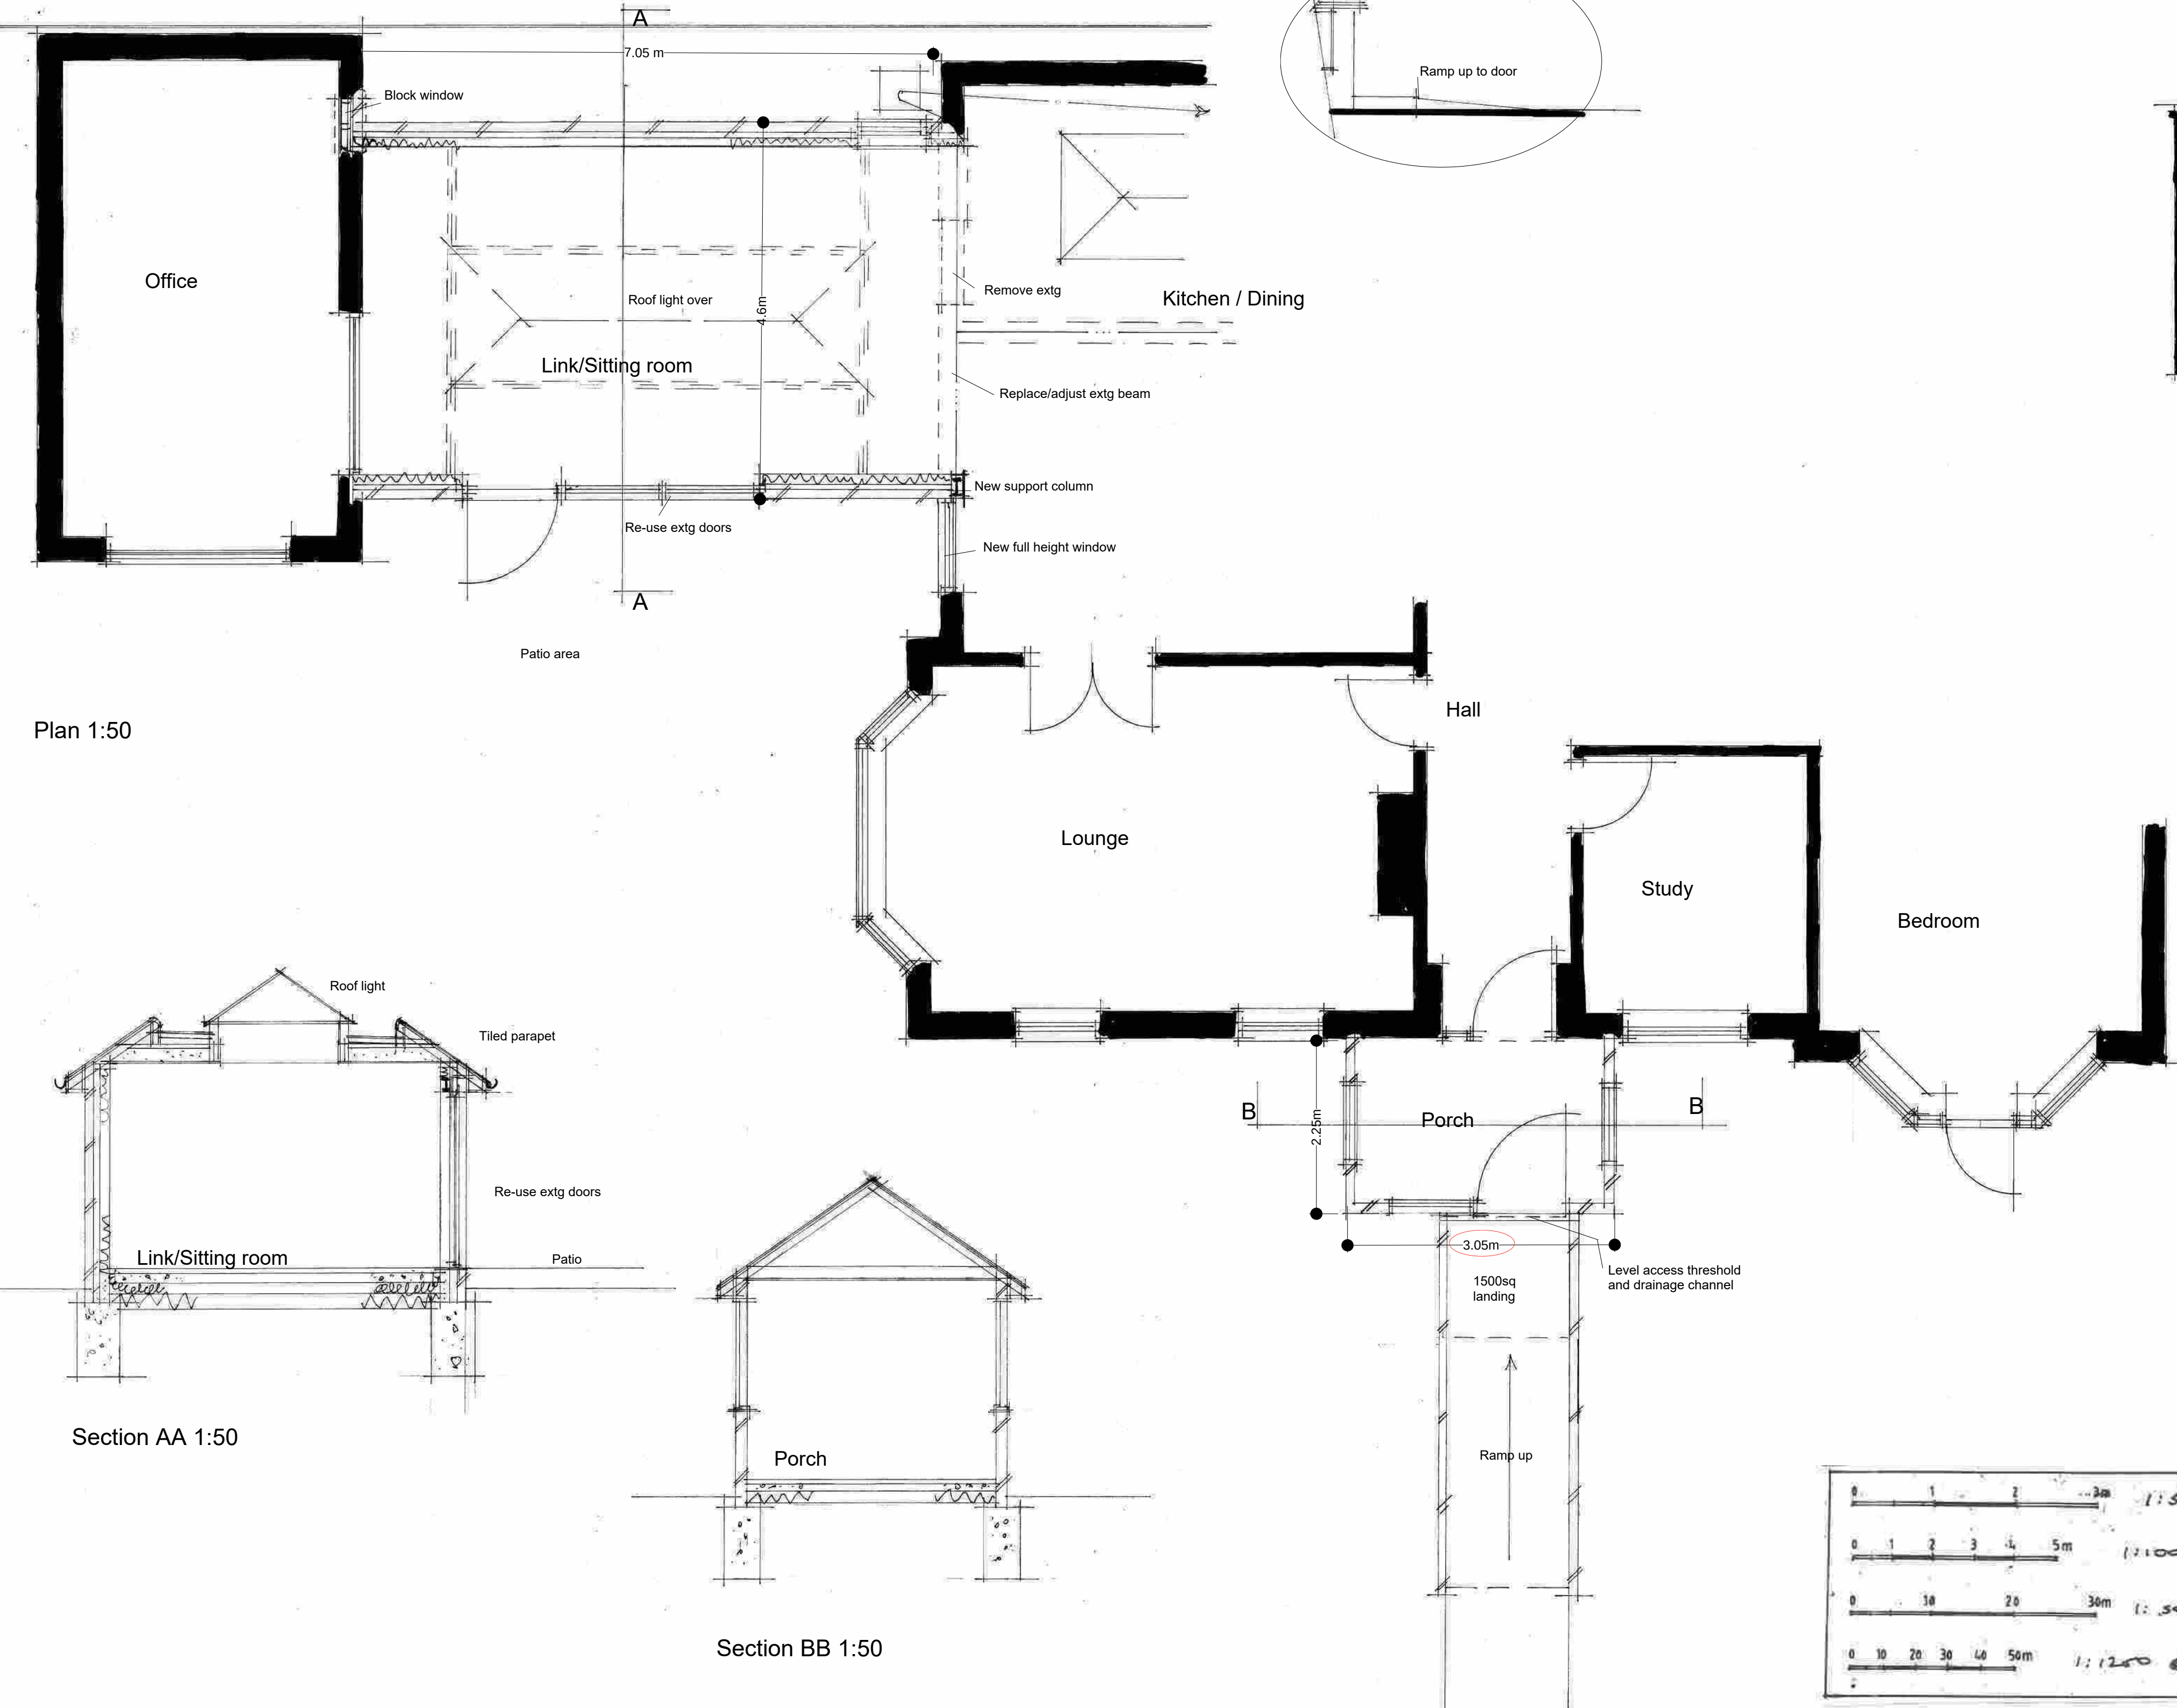
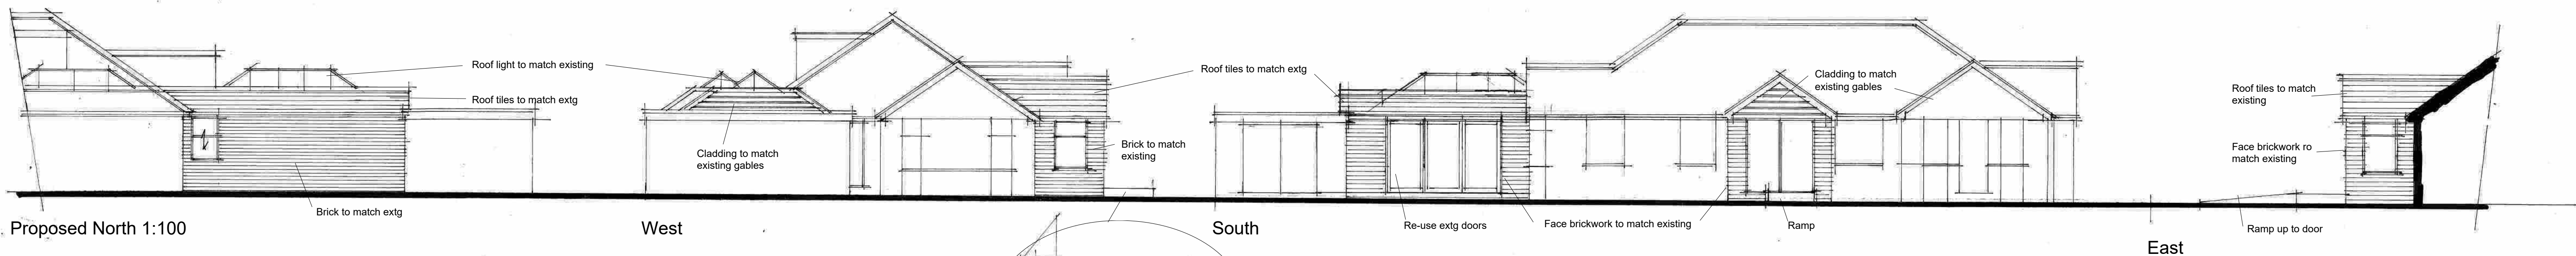


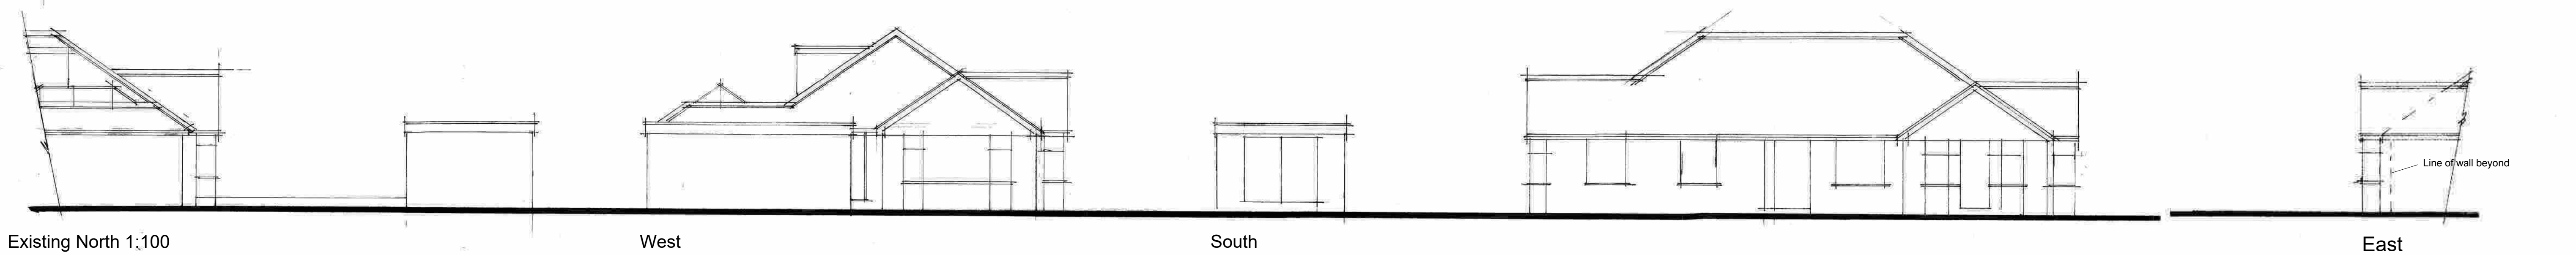

AJ SALTER & SON
Architectural Technicians
and Surveyors
50 WINDSOR ROAD, WORTHING,
WEST SUSSEX, BN11 2LY
Tel/Fax: (01903 209496)
E-mail: ajsalterandson@hotmail.com

C			
B	Porch width dimension amended	June 26	IS
A	Existing east elevation added	May 26	IS
Client Mr & Mrs Jeanott			
Address 28 Midhurst Drive : Worthing			
Drawing	EXTENSION ALTERATIONS & PORCH	No.	3824:10B
Scale	1:50 1:100 1:500 1:1250	Drawn	IS
		Date	May 26