


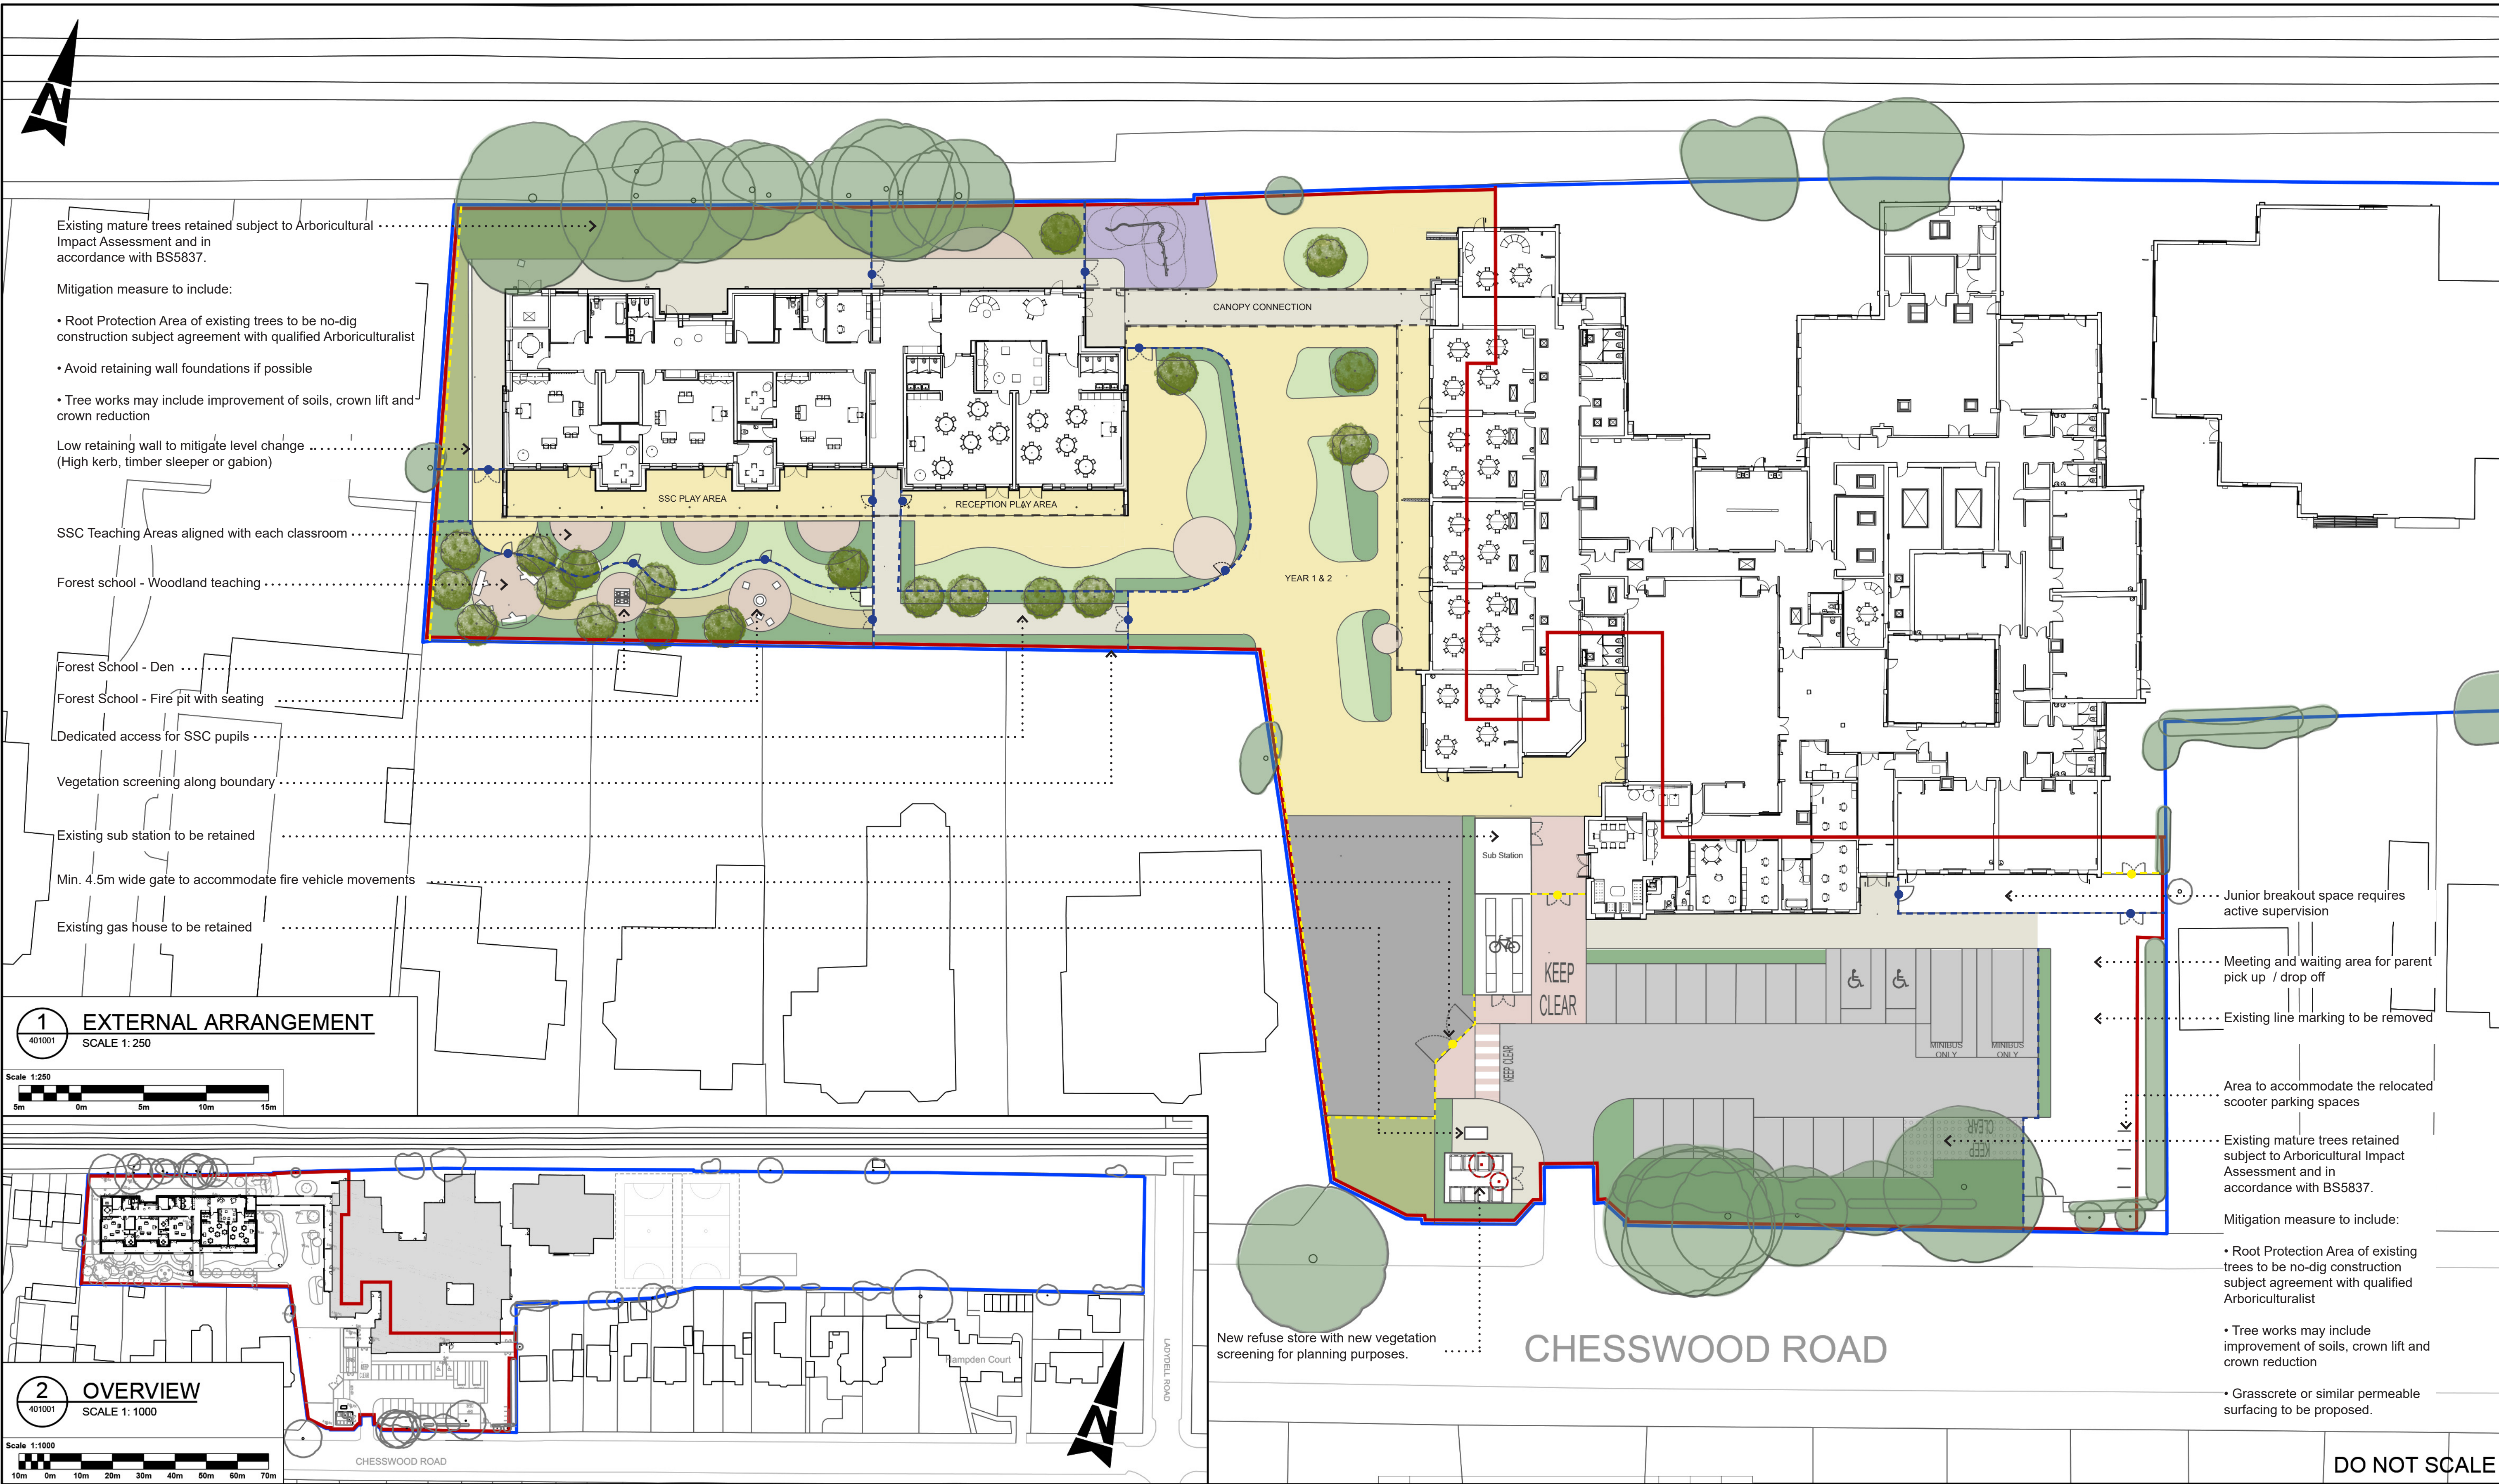

1

EXTERNAL ARRANGEMENT

SCALE 1: 250

Scale 1:250

5m 0m 5m 10m 15m

2

OVERVIEW

SCALE 1: 1000

Scale 1:1000

10m 0m 10m 20m 30m 40m 50m 60m 70m

KEY:

Land Ownership boundary

Planning application redline boundary

Building footprint / Ancillary structure

Building canopy

Car Park / Access road

Existing trees to be retained

Existing trees removed

New trees

Amenity & Sensory planting

Amenity grass area

Buffer / Wildflower planting area

Hard Games Area

Key paths

Breakout areas

Outdoor teaching areas

Safety surface material (TBC)

Shared Surface

High Fence & Gates (2.4m T.B.C)

Low Fence & Gates (1.2m T.B.C)

Authorized (Stage 3)

AtkinsRéalls

Nova North
11 Bressenden Place
Westminster
London
SW1E 5BY
Tel: +44 (0)20 7121 20000

www.atkinsrealis.com
© AtkinsRealis (2026)

Client

West Sussex County Council

Rev.

Date

Description

By

Chk'd

App'd

P03

2026-06-19

STAGE 3 Design Freeze

YL

JH

JH

P02

2026-03-11

STAGE 2 DESIGN FREEZE

YL

JH

JH

P01

2026-02-04

FOR COSTING

YL

JH

JH

Suitability

A3

Status

A3

Project Title

Homefield Primary School

Drawing Title

Landscape External Arrangement

Scale 1:250 (OVERVIEW 1:1000)

Original Size A1

Drawing Number CHPS-ATR-XX-XX-D-L-401001

Designed YL

Drawn YL

Checked JH

Authorised JH

Date 2026-06-19

Date 2026-06-19

Date 2026-06-19

Date 2026-06-19

Revision

P03

DO NOT SCALE

Atkins Project Number: 5227012

CLASSIFICATION - Base Line (Low Risk)