
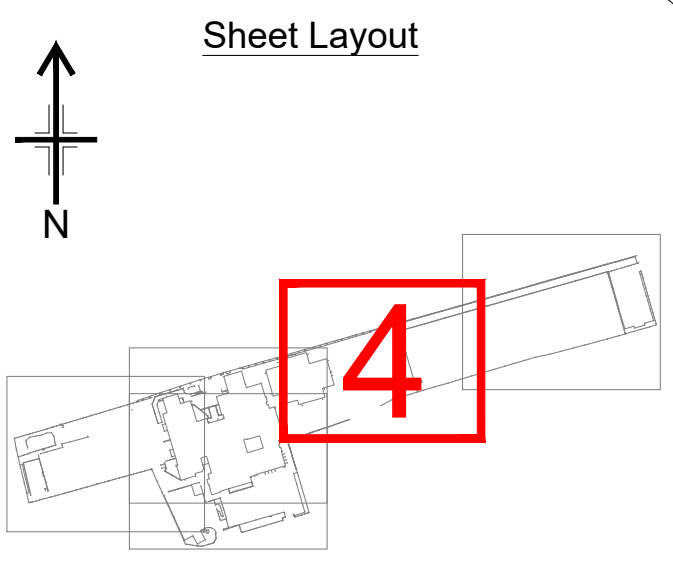


Appendix B. Topographic & Utilities Survey

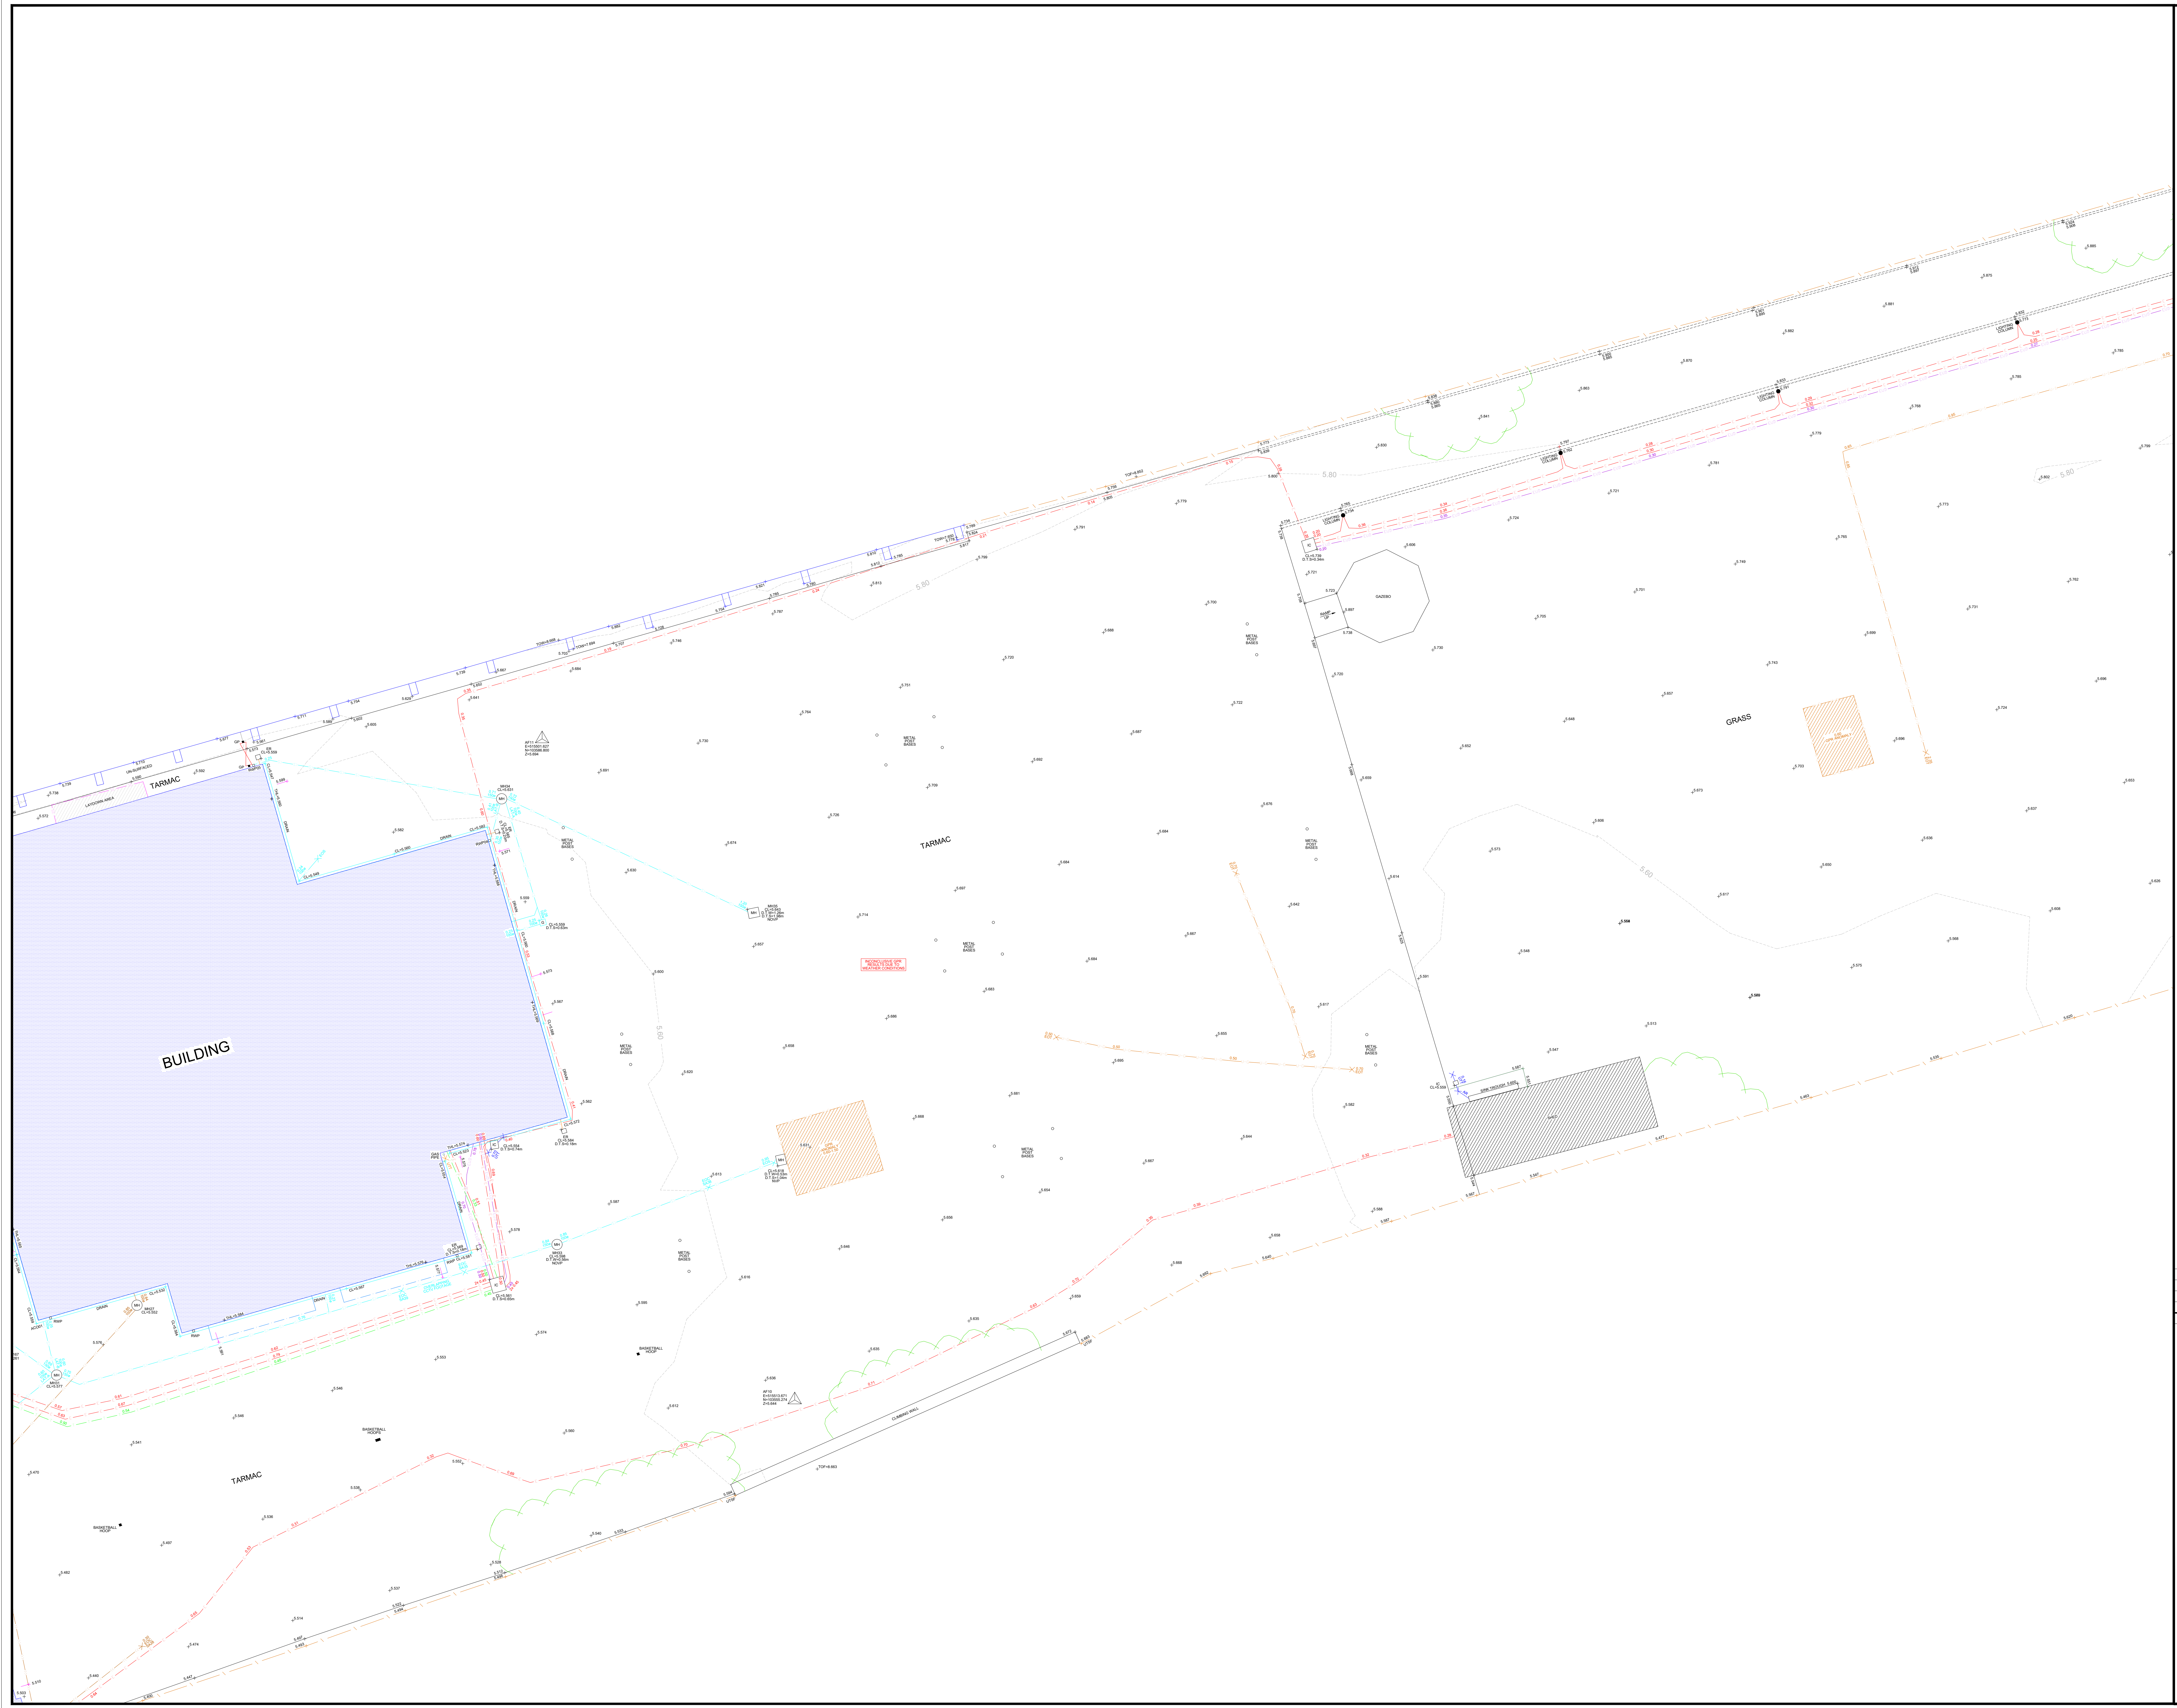

[illegible]

Topographic Legend

	Gate		Vegetative Border
	Paving		Railing
	Bottom Of Batter		Pin Kerb
	Top Of Batter		Overhead Power Line
	Building/Wall		Building Canopy
	Slab/Vegetative Line		Grass Edge
	Driveway/Concrete		Contour With Level
	Slope of batter		Edge of Handstanding
	Kerb		Bore Hole
	Pipes		Tree
	Fence/lines		Bush
			Survey Station
			Photograph Origin

Utility & CCTV Abbreviations		
APPROXIMATE CHAMBER	M.A.R	MAN ACCESS REQUIRED
EXTENTS	N.D	NO DEPTH INFORMATION
ABOVE GROUND	N.O	NO OTHER VISIBLE PIPES
ASSUMED ROUTE	NOVS	NO OTHER VISIBLE SERVICES
BACKDROP	NVP	NO VISIBLE PIPE
DEPTH TO COVER	NVS	NO VISIBLE SERVICE
DEPTH TO BOTTOM	NVV	NO VISIBLE VALVE
DEPTH TO LANDING	OSA	OUT OF SURVEY AREA
DEPTH TO SILT	PT	POOR TRACER
DEWATER	R.O.D	RISK OF DAMAGE
END OF CAMERA	SA	SURVEY ABANDONED
END OF SONDE	TFR	TAKEN FROM RECORDS
END OF CATALOGUE	U.N	UNABLE TO NOD
RECORD INFORMATION	UTC	UNABLE TO CAMERA
END OF TRACE	UNB	UNABLE TO SONDE
LATERAL DRAIN	UTT	UNABLE TO TRACE

Utility Legend

—	FUEL LINE - PETROL		
—	FUEL LINE - DIESEL, KERO or PARAFFIN		
—	ELECTRICITY CABLE		
—	WATER SUPPLY PIPE		
—	GAS		
—	TELECOM CABLE		
—	CABLE TELEVISION		VISIBLE TRENCH
—	FIBRE OPTIC		
—	UTILITY DUCT		
—	CATHODIC PROTECTION		CHAMBER/EXTENTS
—	EXHAUST LINE		
—	HEATING PIPES		
—	SURFACE WATERS DRAIN		
—	FOUL WATER DRAIN		
—	COMBINED DRAIN		
—	RESIN		
—	UNIDENTIFIED (LOCATED USING GPR) - SEE NOTES		
—	UNIDENTIFIED (LOCATED BY INDUCTION) - SEE NOTES		
—	UNIDENTIFIED (LOCATED BY RADIO) - SEE NOTES		
—	UNIDENTIFIED (LOCATED BY OTHER MEANS) - SEE NOTES		
—	TANK GAUGE LINE OR COMMS CABLE		
—	OFF-SET FILL		
—	VENT		
—	OL PIPE		
—	REMEDIATION PIPES		
—	VAPOR RECOVERY		
—	SURVEY CABLE'S BOUNDARY LINE		
—	END OF TRACE / SLOAN / STATUTORY RECORD INFORMATION		

Notes

THE ACCURACY OF BOTH THE RADIO DETECTION EQUIPMENT AND THE
GROUND PENETRATING RADAR CAN ONLY BE ASSURED TO BE +/-10%
THE LOCATED DEPTH. FOR BOTH XY AND Z HEIGHT INFORMATION,
SURVEY 1ST HORIZON PROVIDED SUITABLY TRAINED STAFF ON ALL
EQUIPMENT. THE DATA PROVIDED BY THE SURVEY 1ST HORIZON
EQUIPMENT LOCATED DATA MUST NOT BE ASSUMED EXHAUSTIVE AND
THE SURVEY 1ST HORIZON MUST BE ADHERED TO IN ALL AREAS
WHERE ANY EXCAVATION WORKS.

LIABILITY FOR ERRORS, OMISSIONS OR EXCEPTIONS WILL BE
ACCEPTED BY 1ST HORIZON SURVEYING & ENGINEERING LTD.
THE SURVEY 1ST HORIZON WORKS IN ACCORDANCE WITH THE
SURVEYS OF LAND, BUILDINGS AND UTILITY SURVEYS AT
SCALES OF 1:500 AND LARGER, OF WHICH A COPY CAN BE MADE
AVAILABLE UPON REQUEST.

DRAWINGS SHOULD ONLY BE USED FOR ITS ORIGINAL PURPOSE,
HORIZON SURVEYING & ENGINEERING LTD ACCEPTS NO
LIABILITY FOR ANY DRAWING IS SUPPLIED TO ANY PARTY
OTHER THAN THE ORIGINAL CLIENT.

NOT SCALE FROM THIS DRAWING.

LEVELS ARE RELATED DISTS TO GRID PROJECTION.

Reference Material

Vacuum Excavations and levels added	CS	23.01.26
CCTV Drainage Information Added	DF	21.11.26
Details	Name	Date

AtkinsRéalis
Woodcote Grove, Ashley Road,
Epsom, Surrey
KT18 5BW

Homefield Primary School
Chesswood Road, Worthing,
BN11 2AA

Homefield Primary School
Topographic & Utility Survey
(Sheet 4 of 5)



1ST HORIZON

1st Horizon Surveying and Engineering Ltd.

Tel: +44 (0)1226 766 446
Fax: +44 (0)1226 766 317
www.1sth.co.uk
info@1sth.co.uk

AR-HPS12987-04	Rev: B
----------------	-----------

1. 1997-1998	1
--------------	---