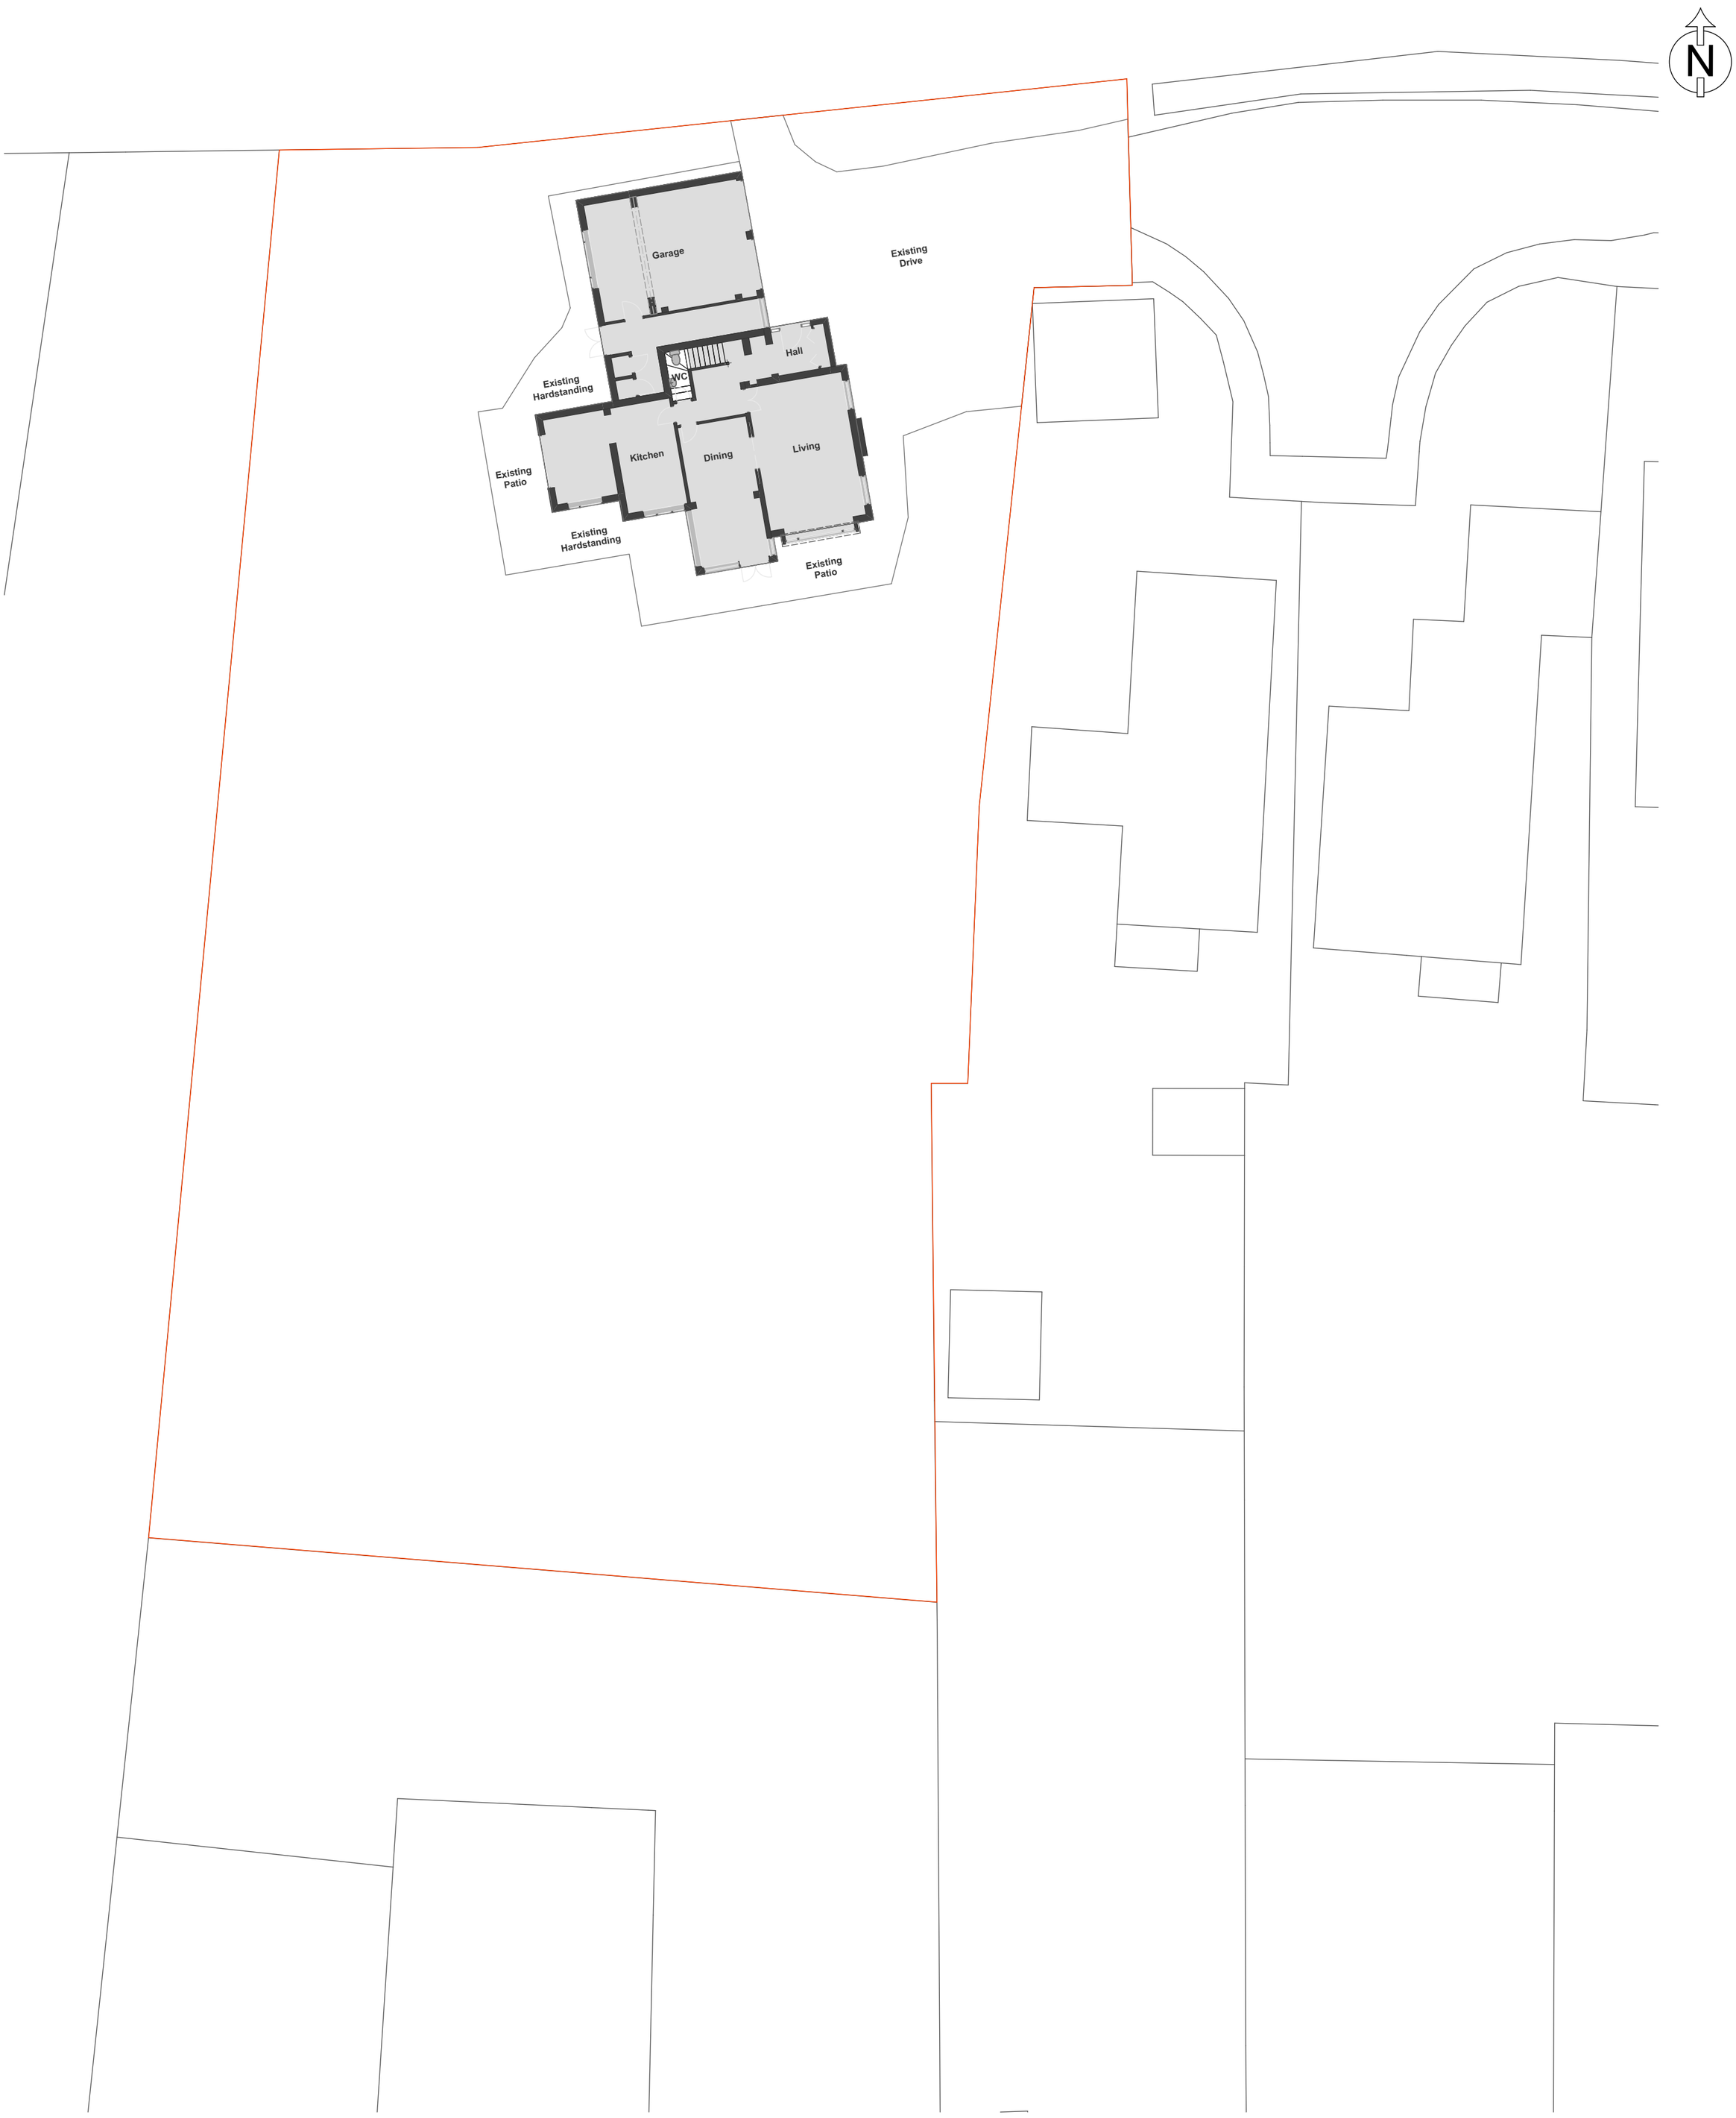



# Existing Site Plan @1:200

**Scale Bar @1:200**

0 1 2 3 4 5 6 7 8 9 10

Rev :-

All dimensions to be confirmed on site. During the construction process, work to indicated dimensions only. This drawing is to be read in conjunction with other drawings in this series and all relevant consultants' drawings and documentation where applicable. This Drawing has been produced for the specific client and project identified below and is not intended for use by any other person or for any other purpose other than indicated on this drawing. Please report any discrepancy on this drawing to C-architecture Limited for clarification. © C-architecture Limited.

C-architecture Ltd
Creative Architecture
TEL +44 (0) 0330 660 0735 www.c-architecture.com TEL +44 (0) 1273 772 015

| | |
|---|---|
| Site Location : | Highview, Mount Way, Lancing, Sussex, BN15 0QD |
| Project Name : | Reconfiguration and Improvements |
| Drawing Name : | Existing Site Plan |
| Drawing No: | 298-E002 Scales : 1:200 |
| Date : | 29 August 2026 © C-architecture Limited |