


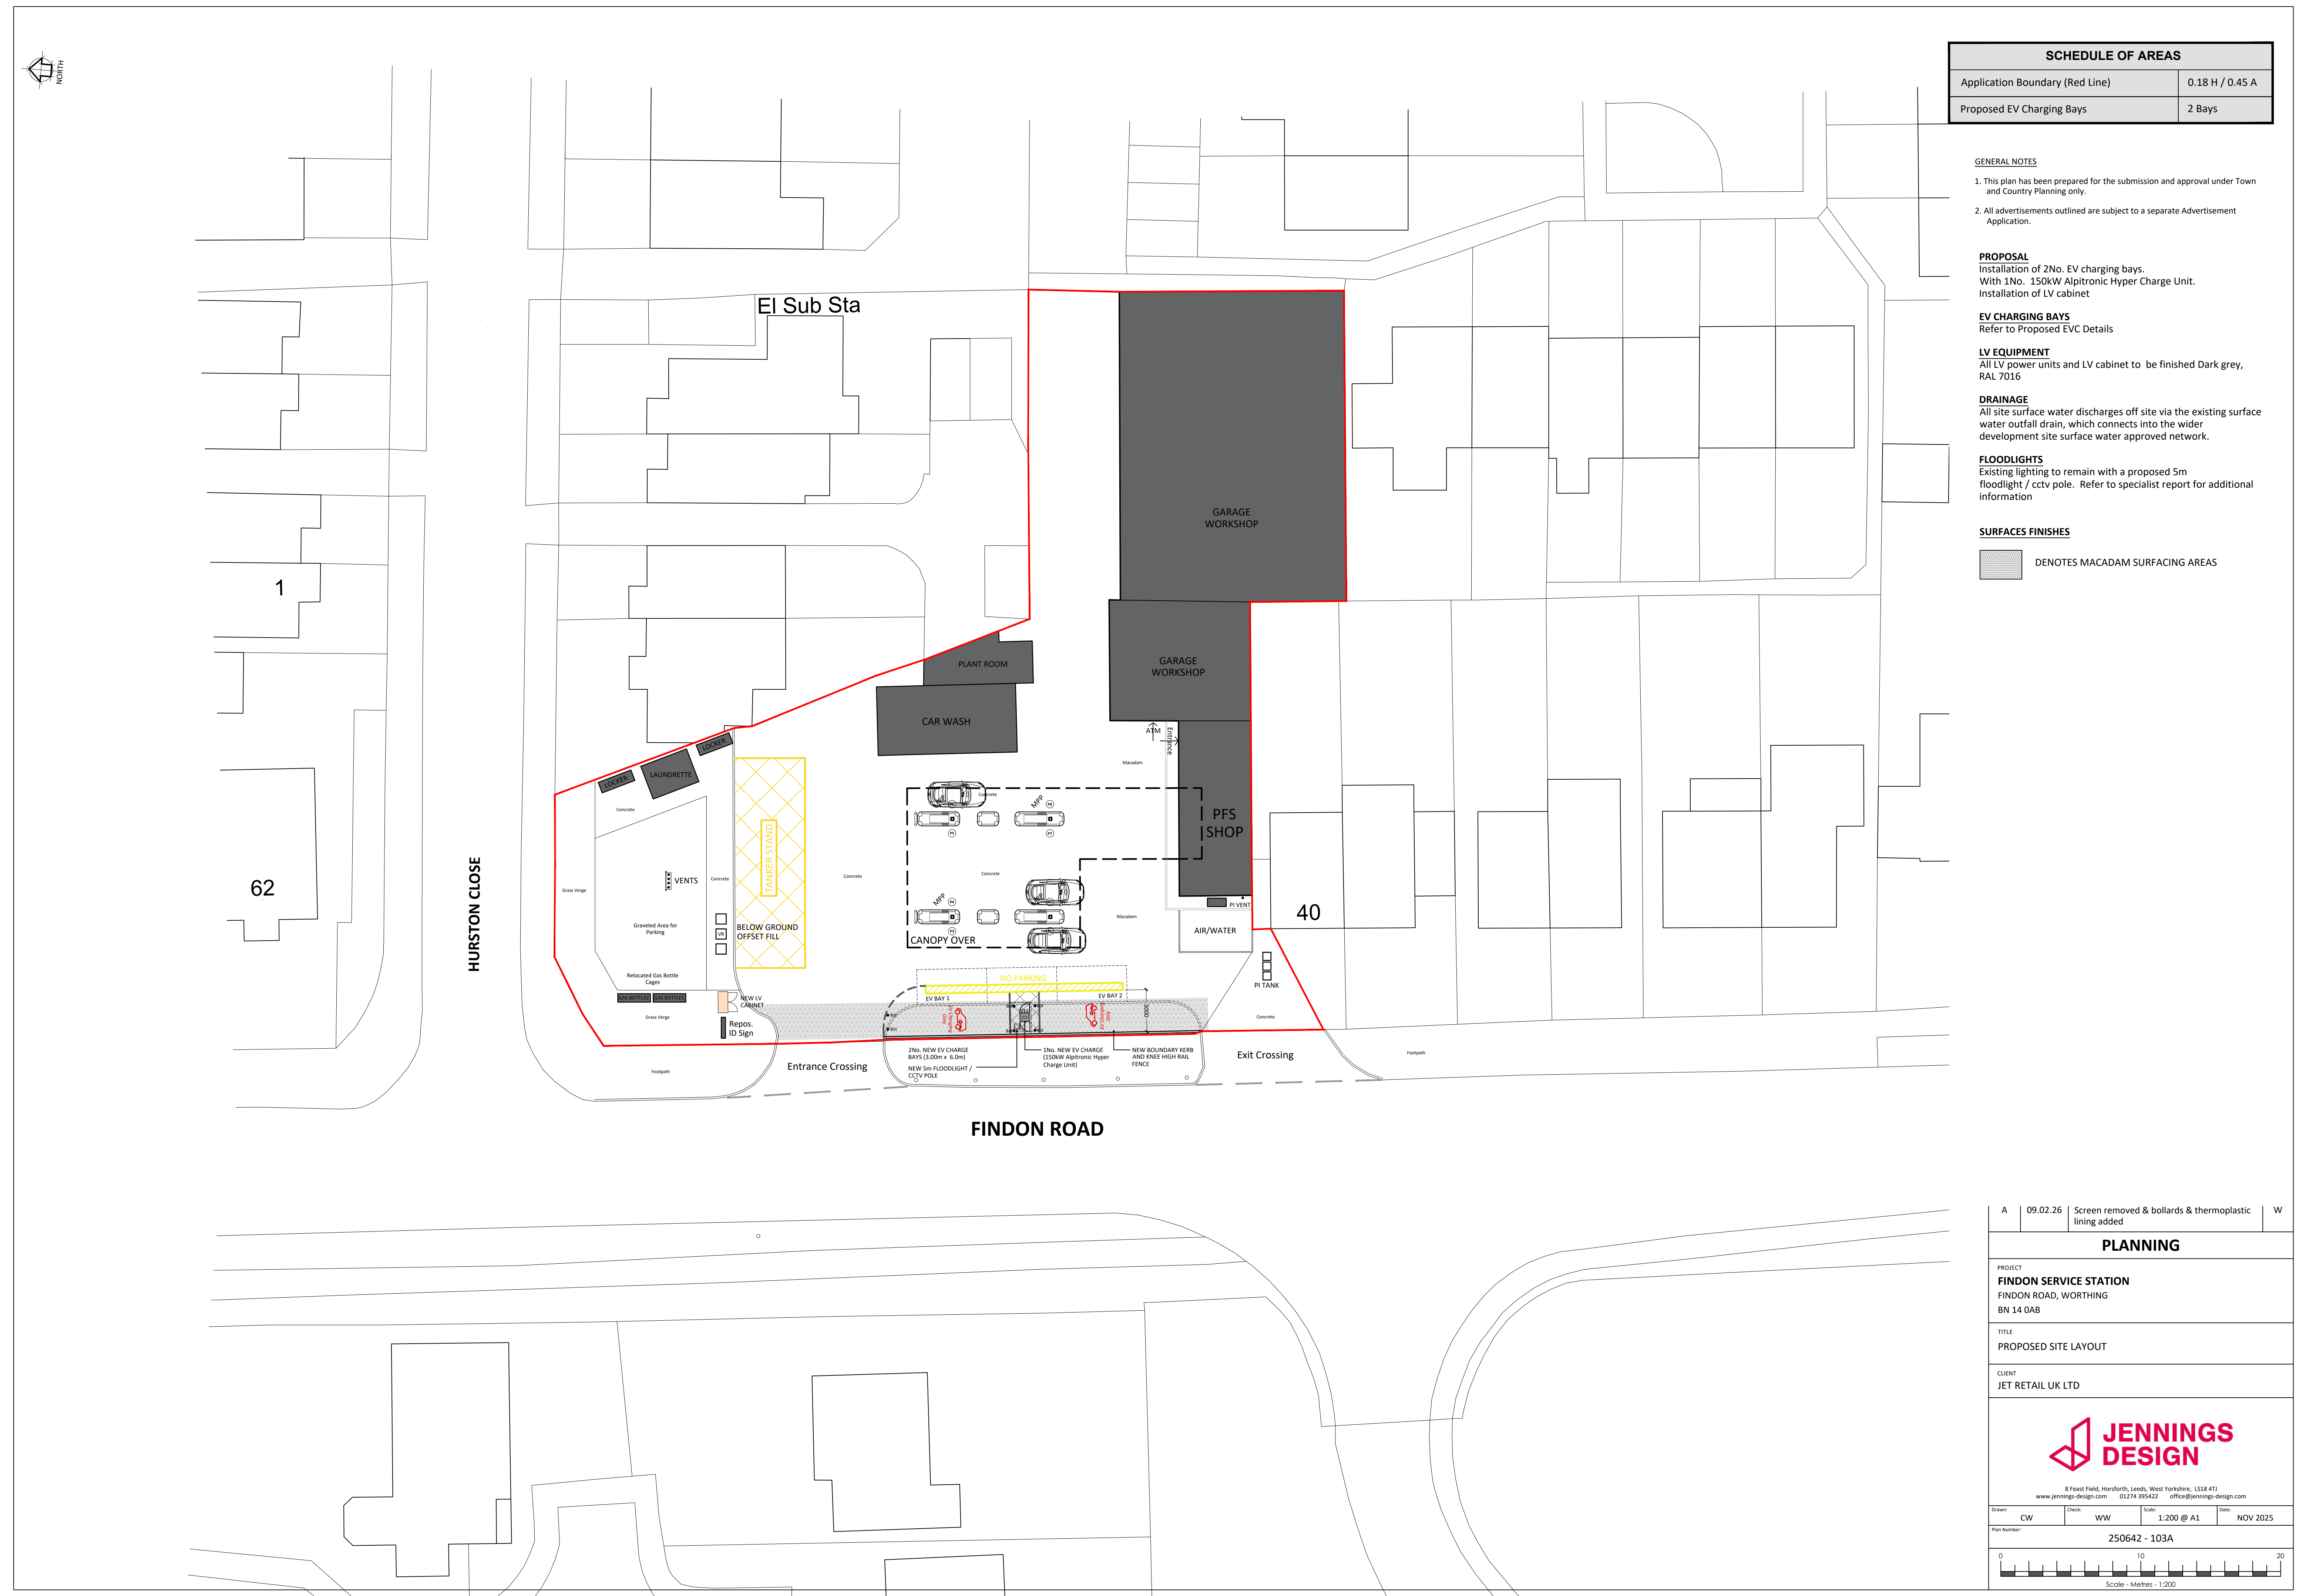

GENERAL NOTES

1. This plan has been prepared for the submission and approval under Town and Country Planning only.
2. All advertisements outlined are subject to a separate Advertisement Application.

PROPOSAL
Installation of 2No. EV charging bays.
With 1No. 150kW Alpitronic Hyper Charge Unit.
Installation of LV cabinet

EV CHARGING BAYS
Refer to Proposed EVC Details


LV EQUIPMENT
All LV power units and LV cabinet to be finished Dark grey,
RAL 7016

DRAINAGE
All site surface water discharges off site via the existing surface water outfall drain, which connects into the wider development site surface water approved network.

FLOODLIGHTS
Existing lighting to remain with a proposed 5m floodlight / cctv pole. Refer to specialist report for additional information

 DENOTES MACADAM SURFACING AREAS

PLANNING	
PROJECT	FINDON SERVICE STATION FINDON ROAD, WORTHING BN 14 0AB
TITLE	PROPOSED SITE LAYOUT
CLIENT	JET RETAIL UK LTD

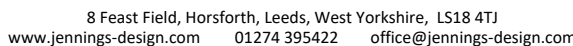

Plan Number:	250642 - 103A
--------------	---------------

