Buy A Plan
UK's Fastest and Easiest Planning Site

Ordnance Survey
Licensed Data

132, Old Fort Road, Shoreham-by-sea, West Sussex, BN43 5HL

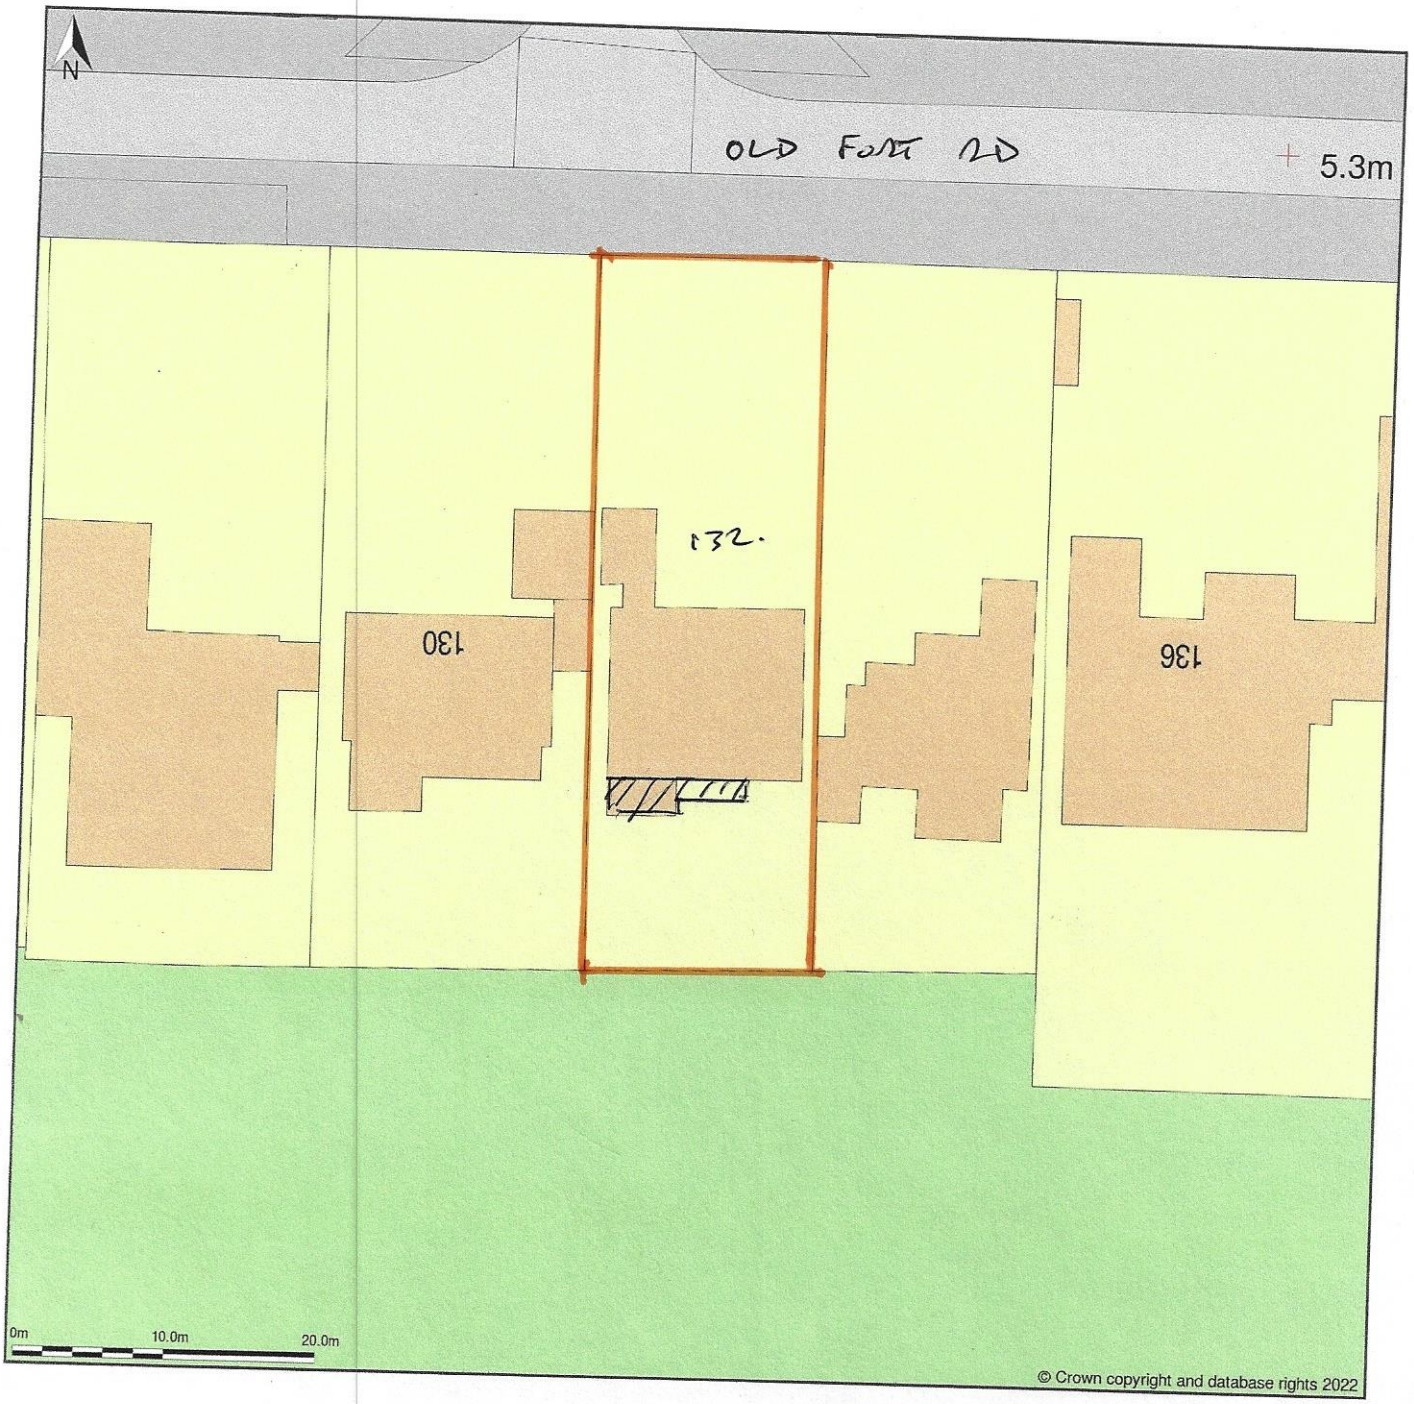

Block Plan shows area bounded by: 522988.95, 104495.98 523078.95, 104585.98 (at a scale of 1:500), OSGridRef: TQ2303 454. The representation of a road, track or path is no evidence of a right of way. The representation of features as lines is no evidence of a property boundary.

Produced on 27th Apr 2022 from the Ordnance Survey National Geographic Database and incorporating surveyed revision available at this date. Reproduction in whole or part is prohibited without the prior permission of Ordnance Survey. © Crown copyright 2022. Supplied by https://www.buyaplan.co.uk digital mapping a licensed Ordnance Survey partner (100053143). Unique plan reference: #00727707-A05B14

Ordnance Survey and the OS Symbol are registered trademarks of Ordnance Survey, the national mapping agency of Great Britain. Buy A Plan logo, pdf design and the www.buyaplan.co.uk website are Copyright © Pass Inc Ltd 2022