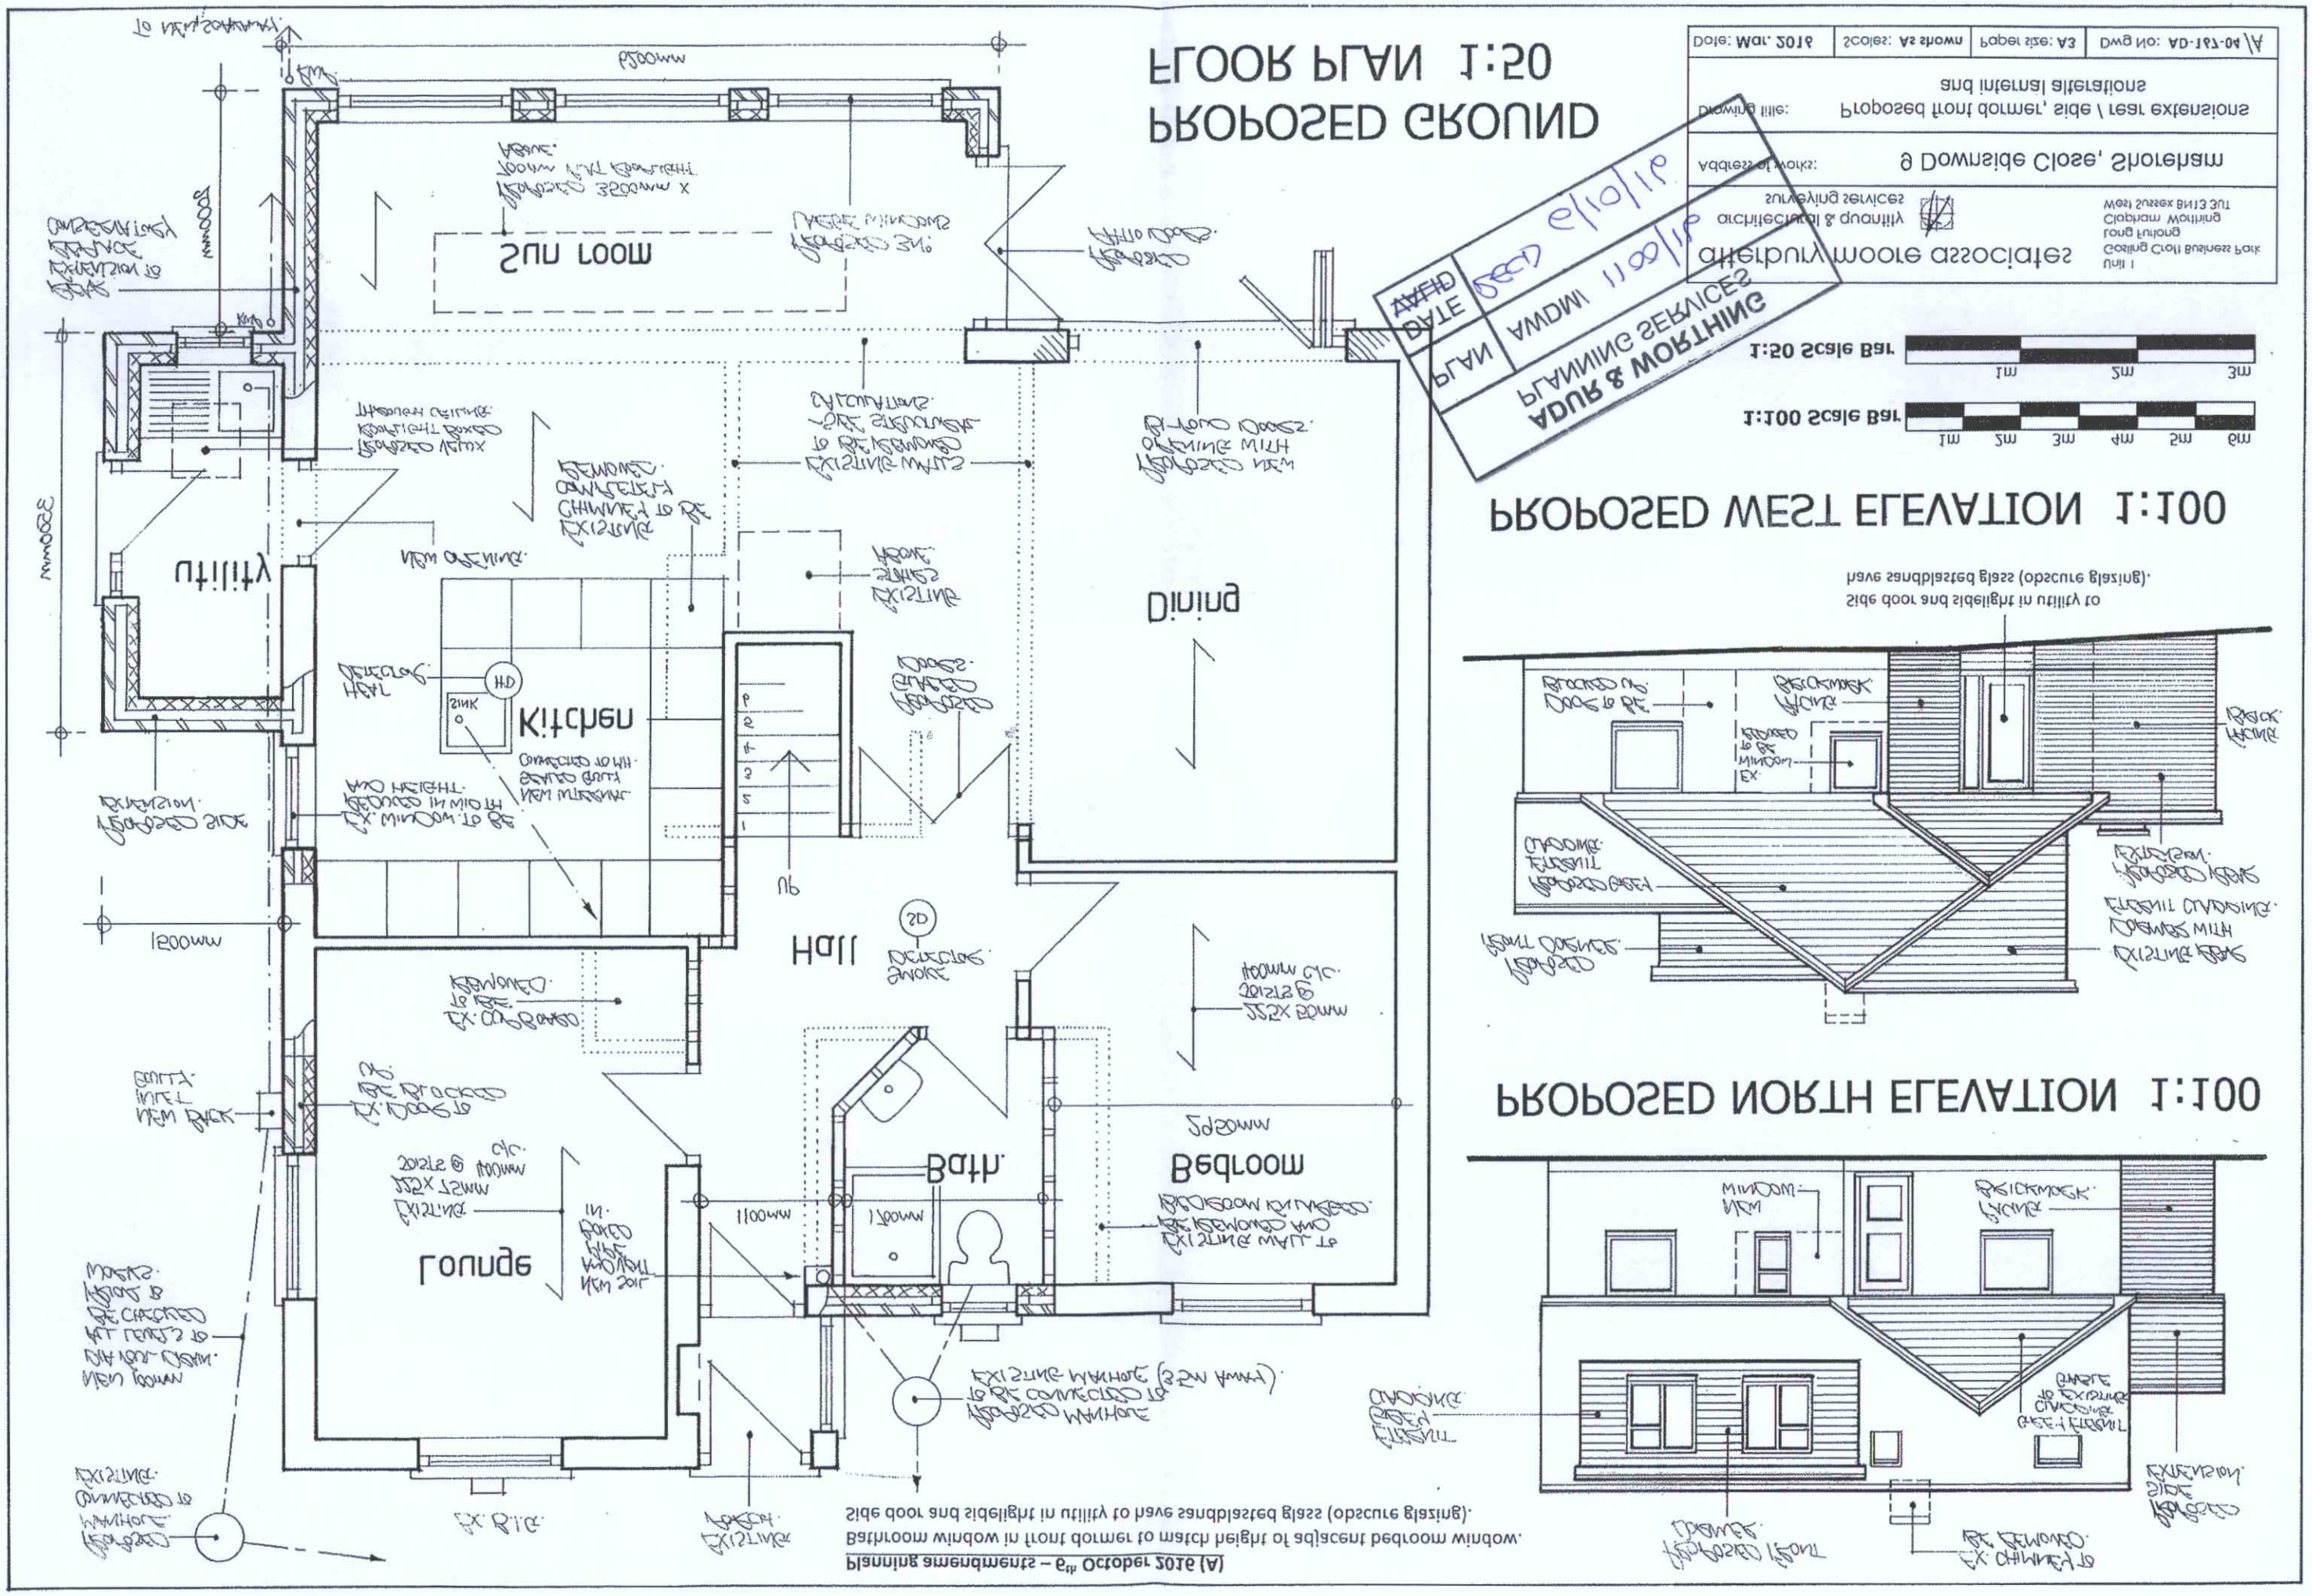
PROPOSED GROUND FLOOR PLAN 1:50
PROPOSED WEST ELEVATION 1:100
PROPOSED NORTH ELEVATION 1:100
Sun room
Utility
Kitchen
Dining
Hall
Lounge
Bath
Bedroom
1:50 Scale Bar
1:100 Scale Bar
1m 2m 3m 4m 5m 6m
Side door and sidelight in utility to have sandblasted glass (obscure glazing).
Bathroom window in front dormer to match height of adjacent bedroom window.
Planning amendments – 6th October 2016 (A)
PLANNING SERVICES
ADUR & WORTHING
PLAN
AMDM
DATE
SECD 6/10/16
11/00/16
Drawing title: Proposed front dormer, side \ rear extensions and internal alterations
Address of works: 9 Downside Close, Shoreham
Date: Mar. 2016
Scales: As shown
Paper size: A3
Dwg No: AD-167-04\A
Unit 1
Gosling Croft Business Park
Long Furlong
Clapham Worthing
West Sussex BN13 3UT
architectural & quantity surveying services
Cathedral & Moore associates