
NOTE: 1) Proposed aspect as viewed from the South
2) Extension brickwork and mortar to match existing house.
3) Prefabricated extension roof to match existing roof slates in colour
4) Guttering and rainwater pipes to be black as existing
5) Fascia board to be white to match existing.
6) Pitch of roof (β) $20° \leq \beta \leq 25°$

AMENDMENT

ADUR & WORTHING PLANNING SERVICES	
PLAN	AWDM/0229/18
DATE VALID	Rec: 21/3/18

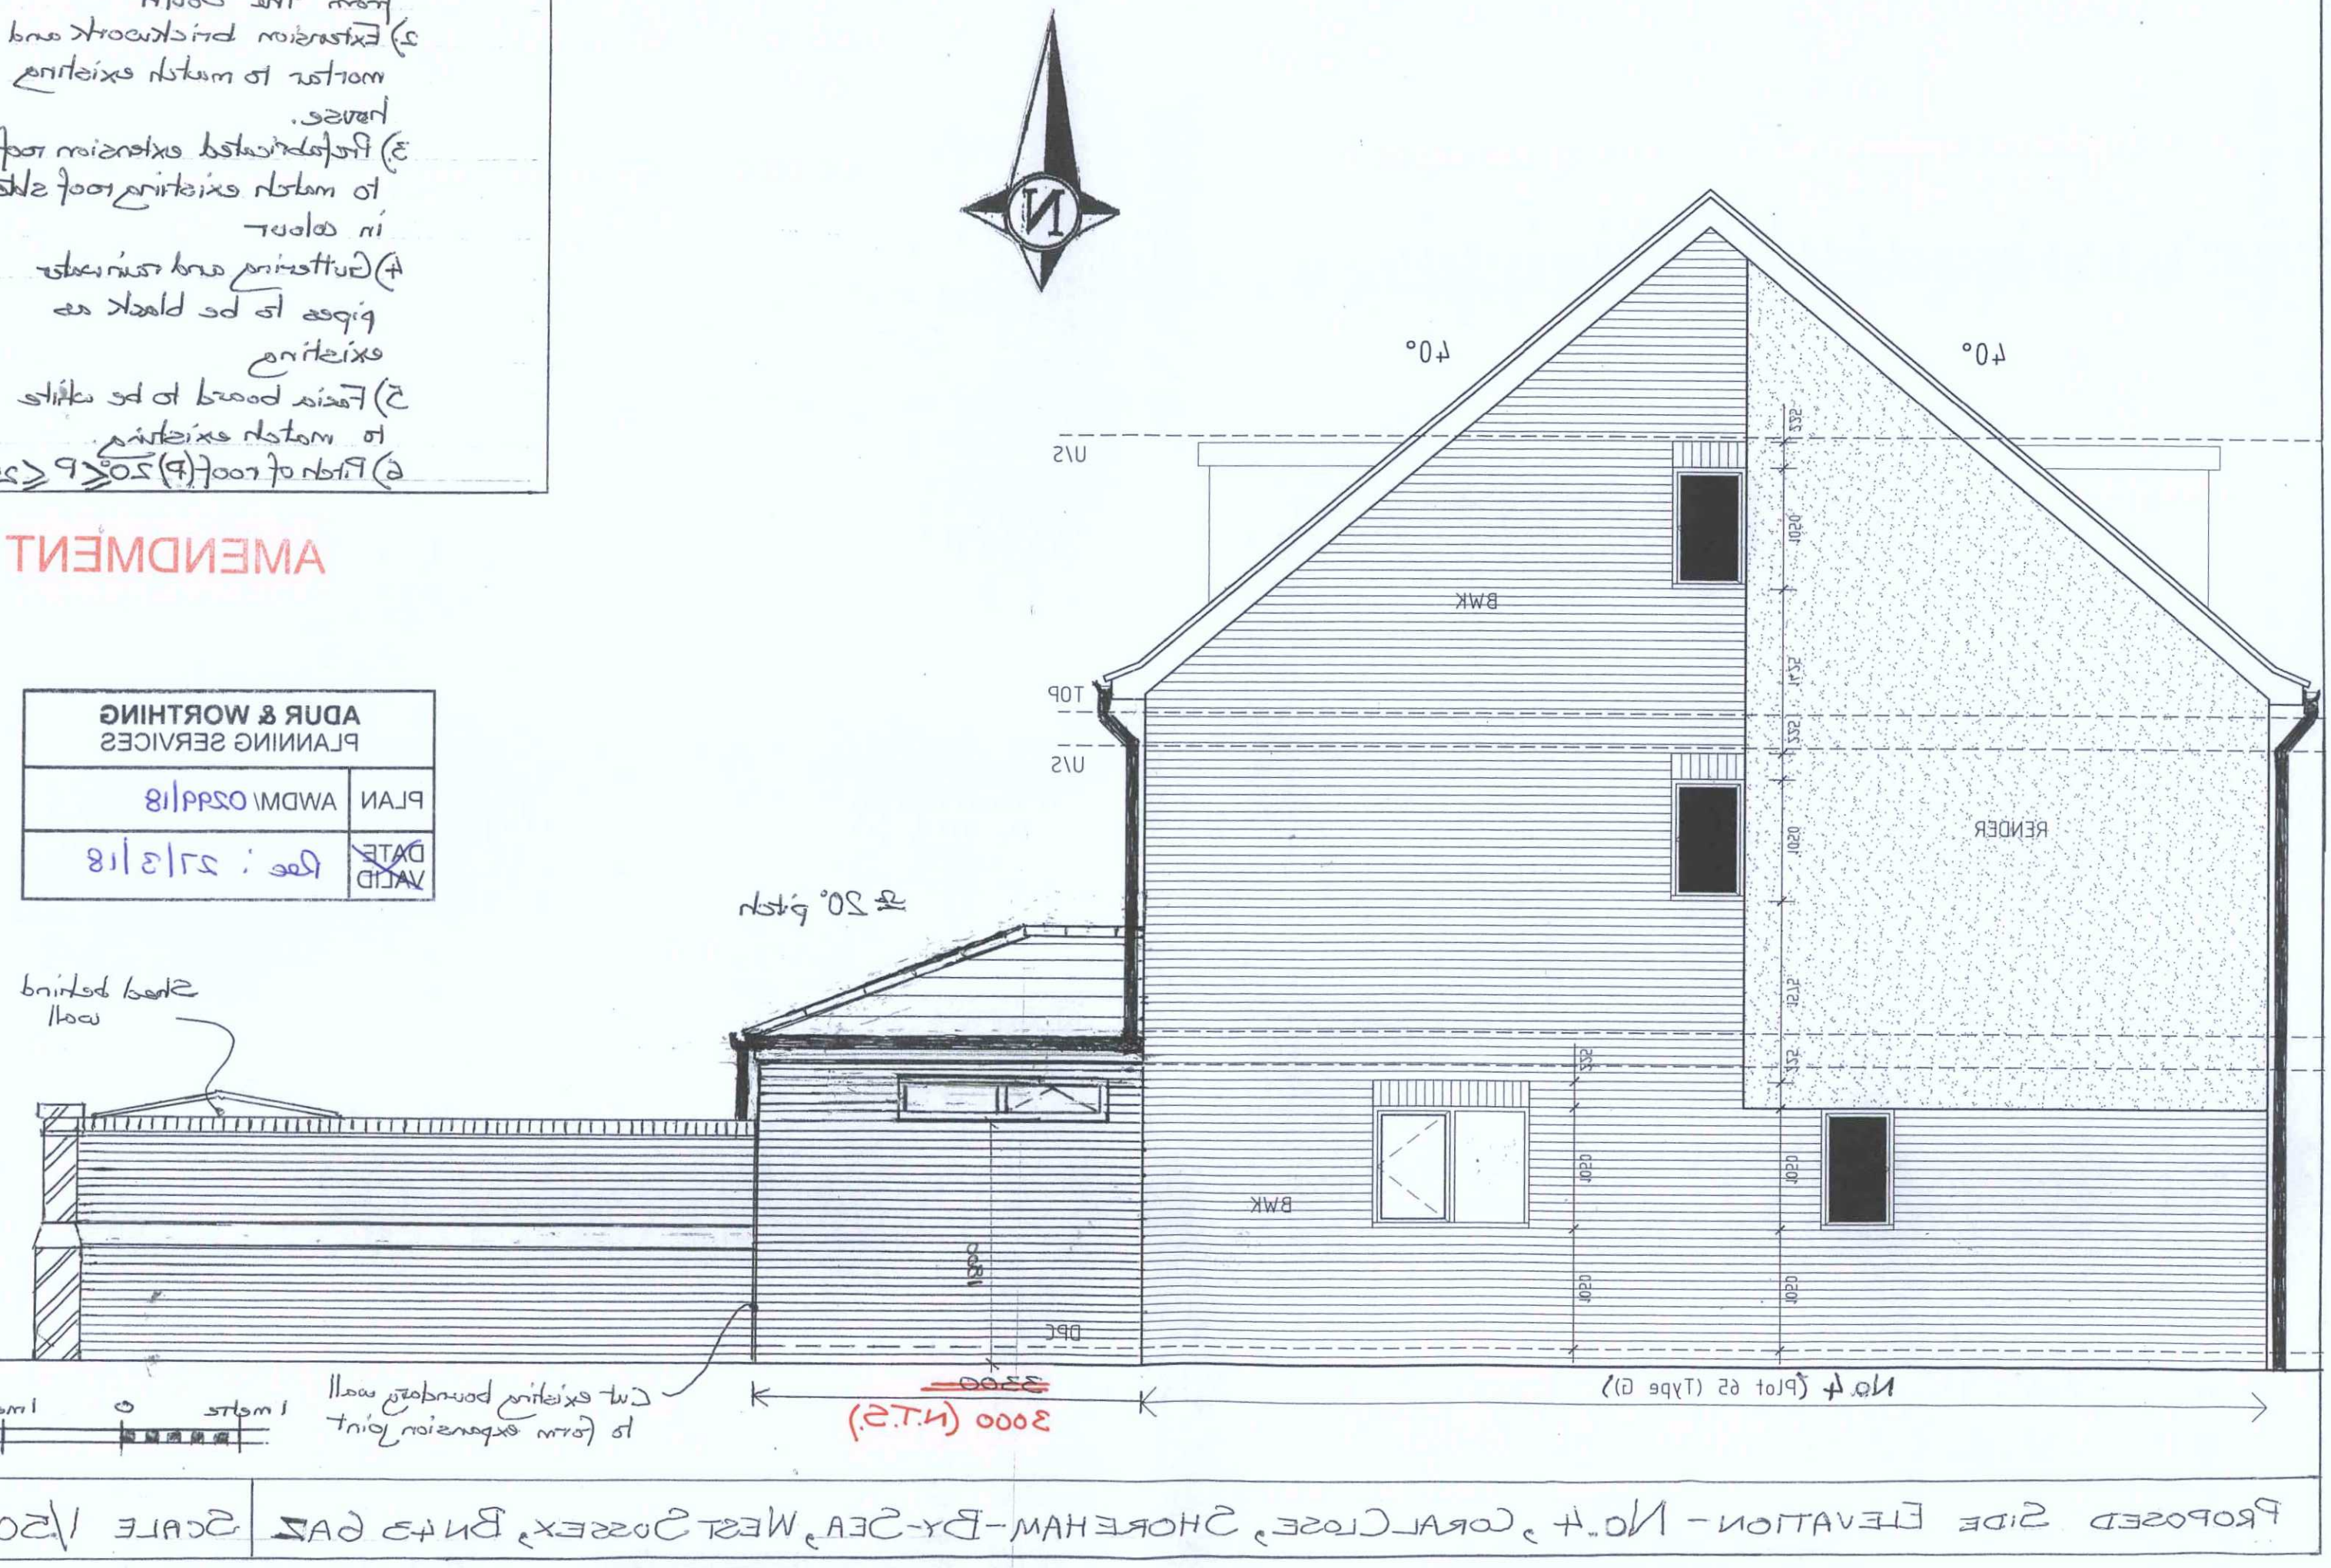

PROPOSED SIDE ELEVATION - No.4, CORAL CLOSE, SHOREHAM-BY-SEA, WEST SUSSEX, BN43 6AZ | SCALE 1:50