LOCATION PLAN AND BLOCK PLAN

PLAN EC1

BOROUGH OF WORTHING
DEPOSITED 09.05.01
TP REF. No. TU/0701/01
MR 1 01

SUBJECT TO CONDITIONS
CONSENT GRANTED
23 JUN 2008
WORTHING BOROUGH COUNCIL

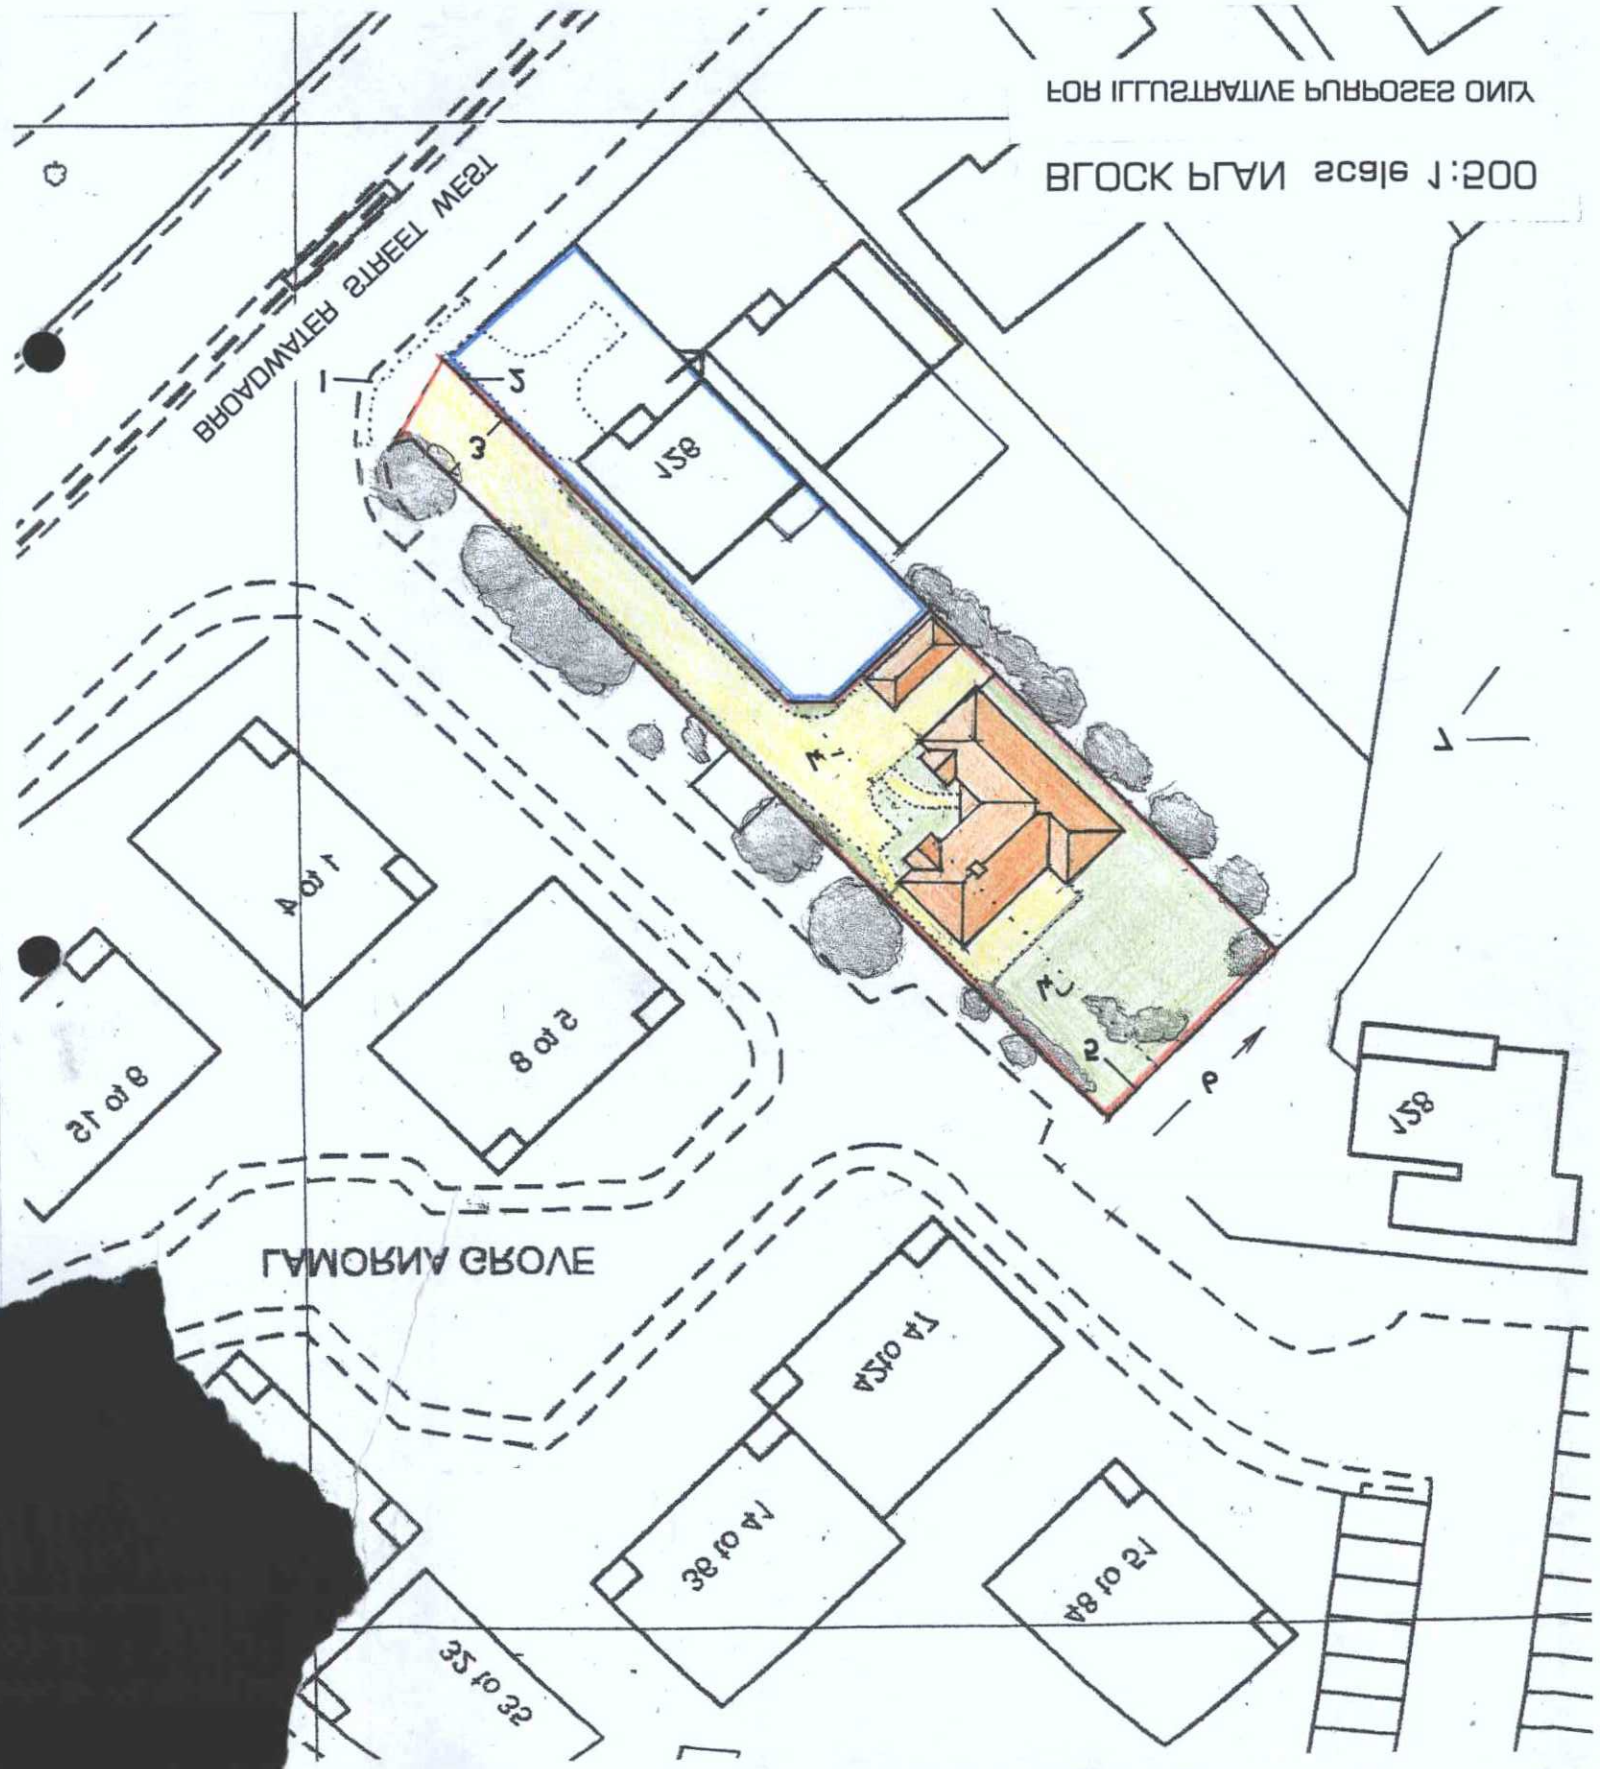

Notes

1. existing vehicle crossover
2. lower boundary fence to 0.8m in height for the first 3m
3. 5m wide drive; clear verges both sides for the first 10m of the drive.
4. remove existing fence and verge planting
5. complete close-boarded fence on boundary (2.25m in height)
6. access to approved plots
7. two new plots for dwellings
8. existing planting

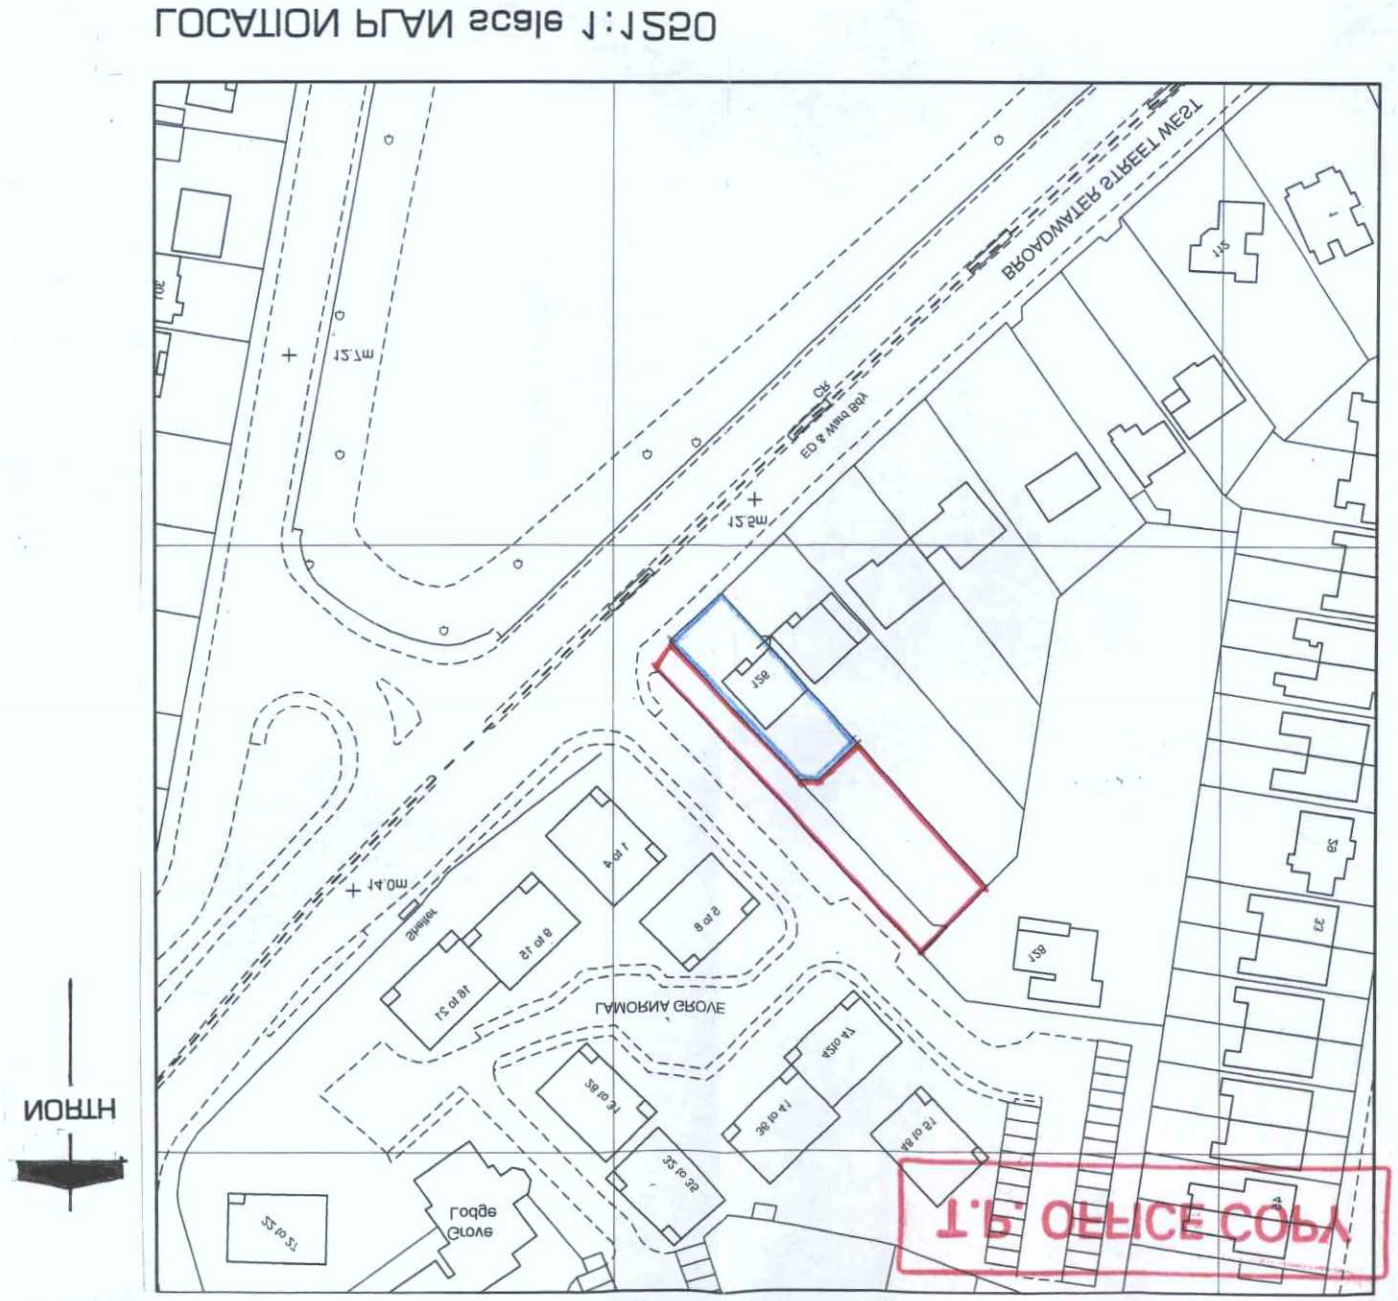

T.P. OFFICE COPY