

T.P. OFFICE COPY

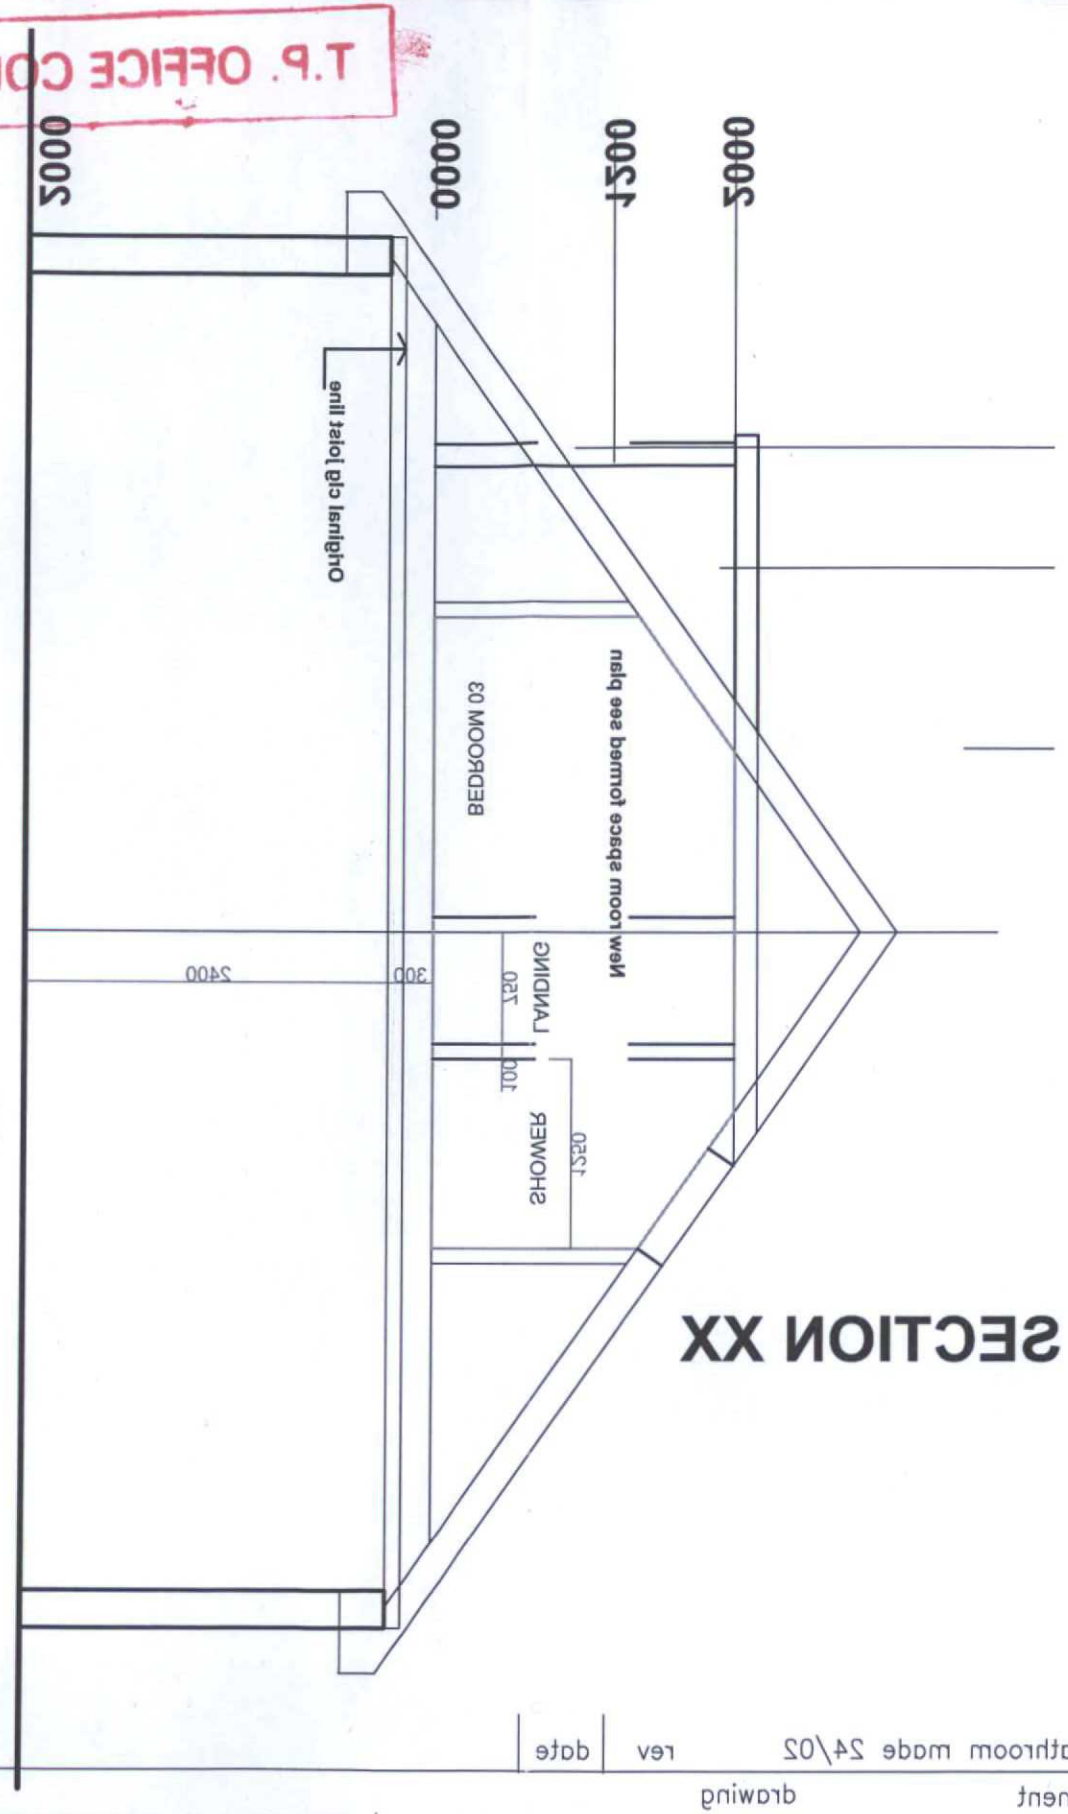

SECTION XX

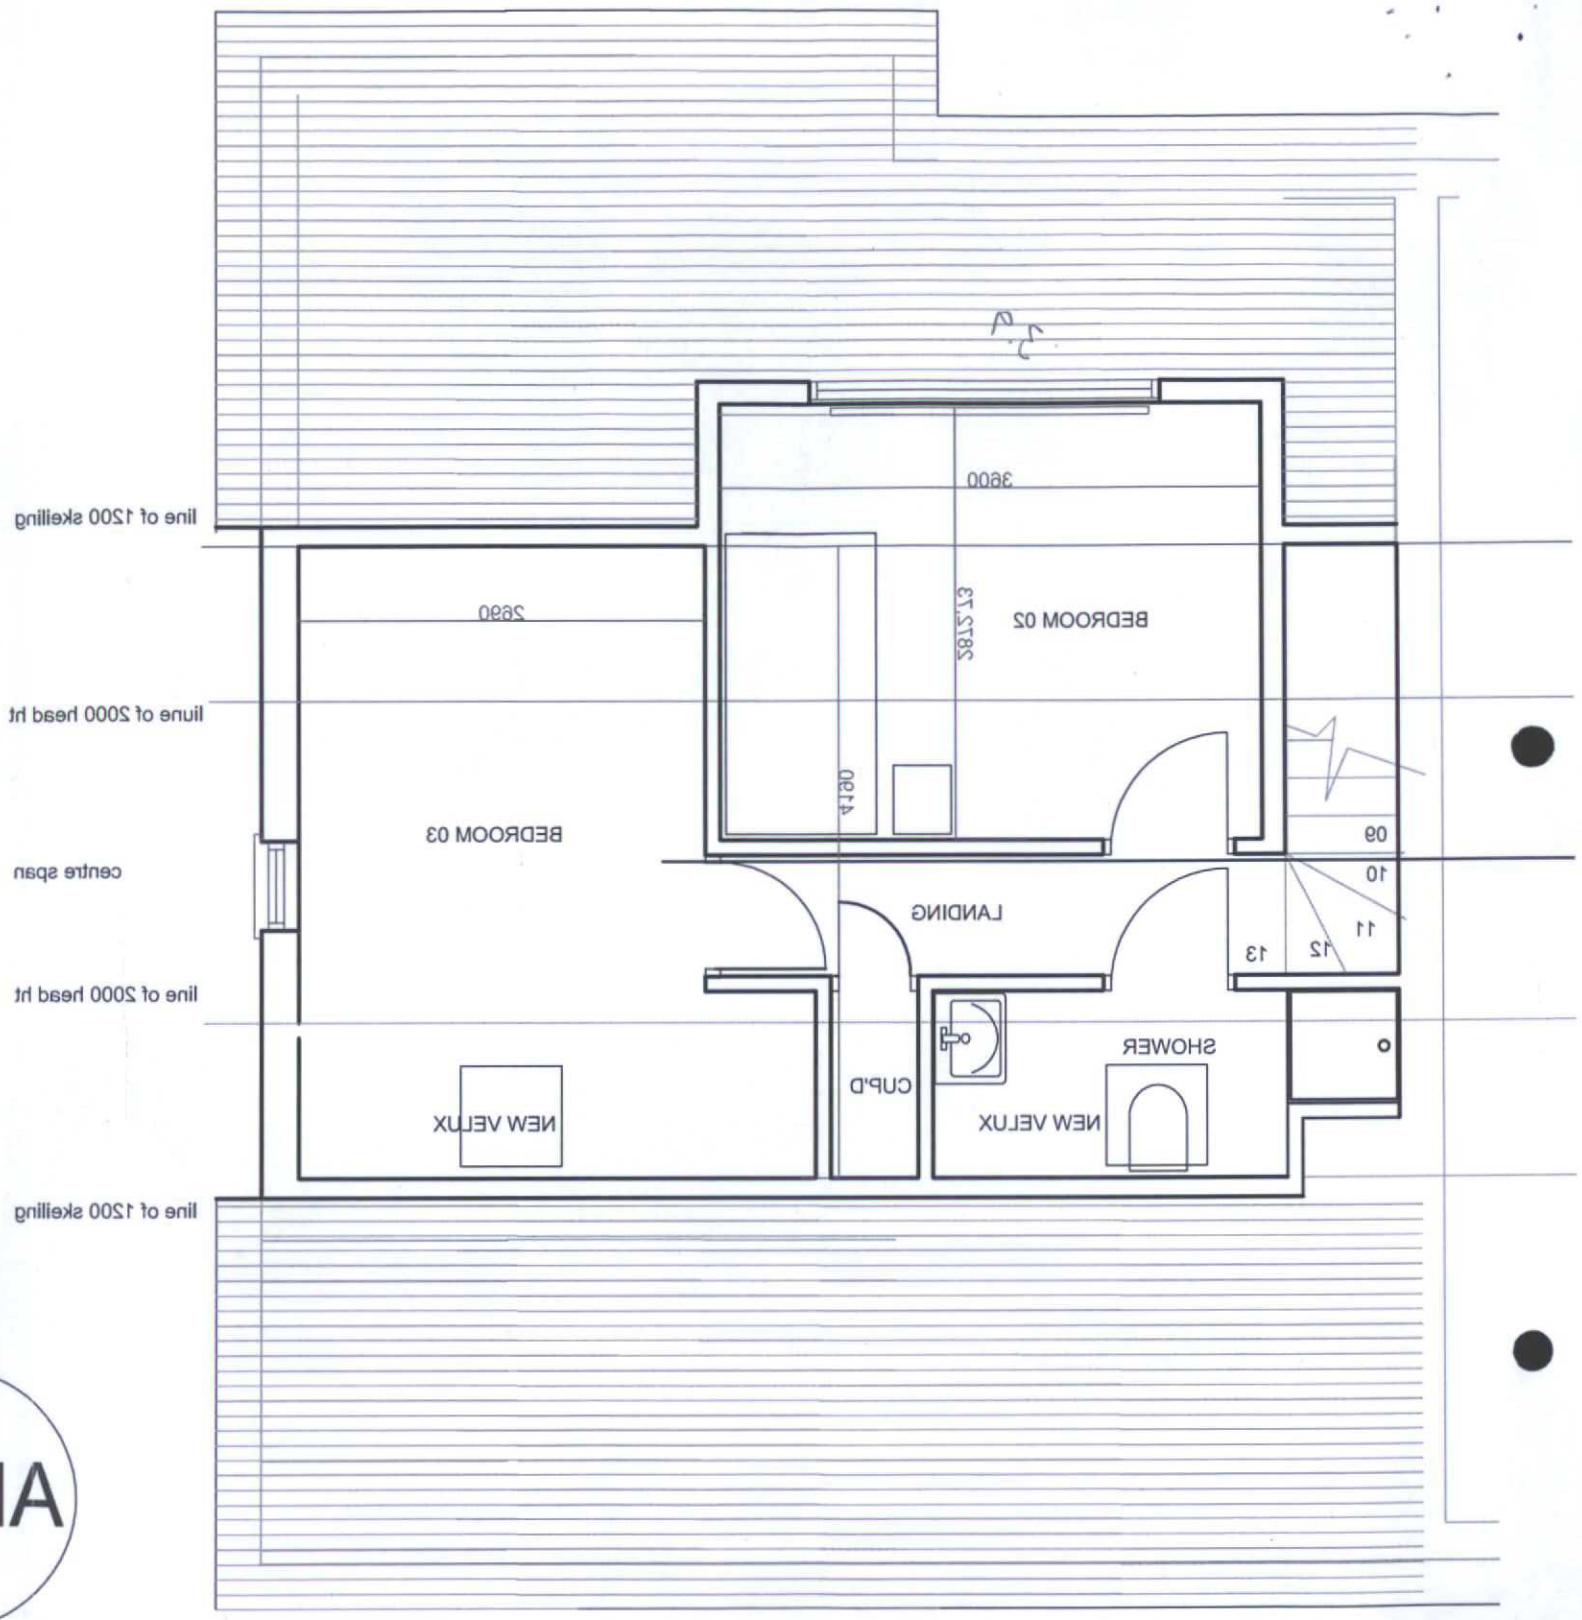

AL02A

Amendments to cupd & bedroom bathroom made 24/02

rev	date	amendment	drawing

scale		
1:50	Computer filenome	
date	1	
FEB12		
job no	drwg no	
1002	AL02A	

COPYRIGHT IN THIS DRAWING BELONGS TO AND IS VESTED IN MEZZO DESIGN LTD. AND MAY NOT BE REPRODUCED OR DISTRIBUTED IN ANY WAY OR FOR ANY PURPOSE WITHOUT THEIR WRITTEN CONSENT. ANY PERSON, FIRM OR COMPANY UNLAWFULLY REPRODUCING OR DISTRIBUTING THIS DRAWING OR IN ANY WAY INFRINGING THE COPYRIGHT THEREIN WILL BE PROSECUTED.

DRAWINGS ARE NOT TO BE SCALED
WORK ONLY TO FIGURED DIMENSIONS
IF IN DOUBT - ALWAYS ASK

FIRST FLOOR & SECTION
PLAN AS PROPOSED

60 PARHAM ROAD
FINDON
WEST SUSSEX
BN14 0BN

PETER BUXTON Dip Arch RIBA
120 High street STEYNING
WEST SUSSEX BN44 3RD
MEZZO.DESIGN@BTINTERNET.COM
TEL 07941 470167

60 Parham road Findon Ground plan

Worthing Borough Council
20 JUL 2010
Certificate of Lawfulness Issued

BOROUGH OF WORTHING
DEPOS... 04.06.10
TP. REF. No.
WB/ 10/0474/CLP