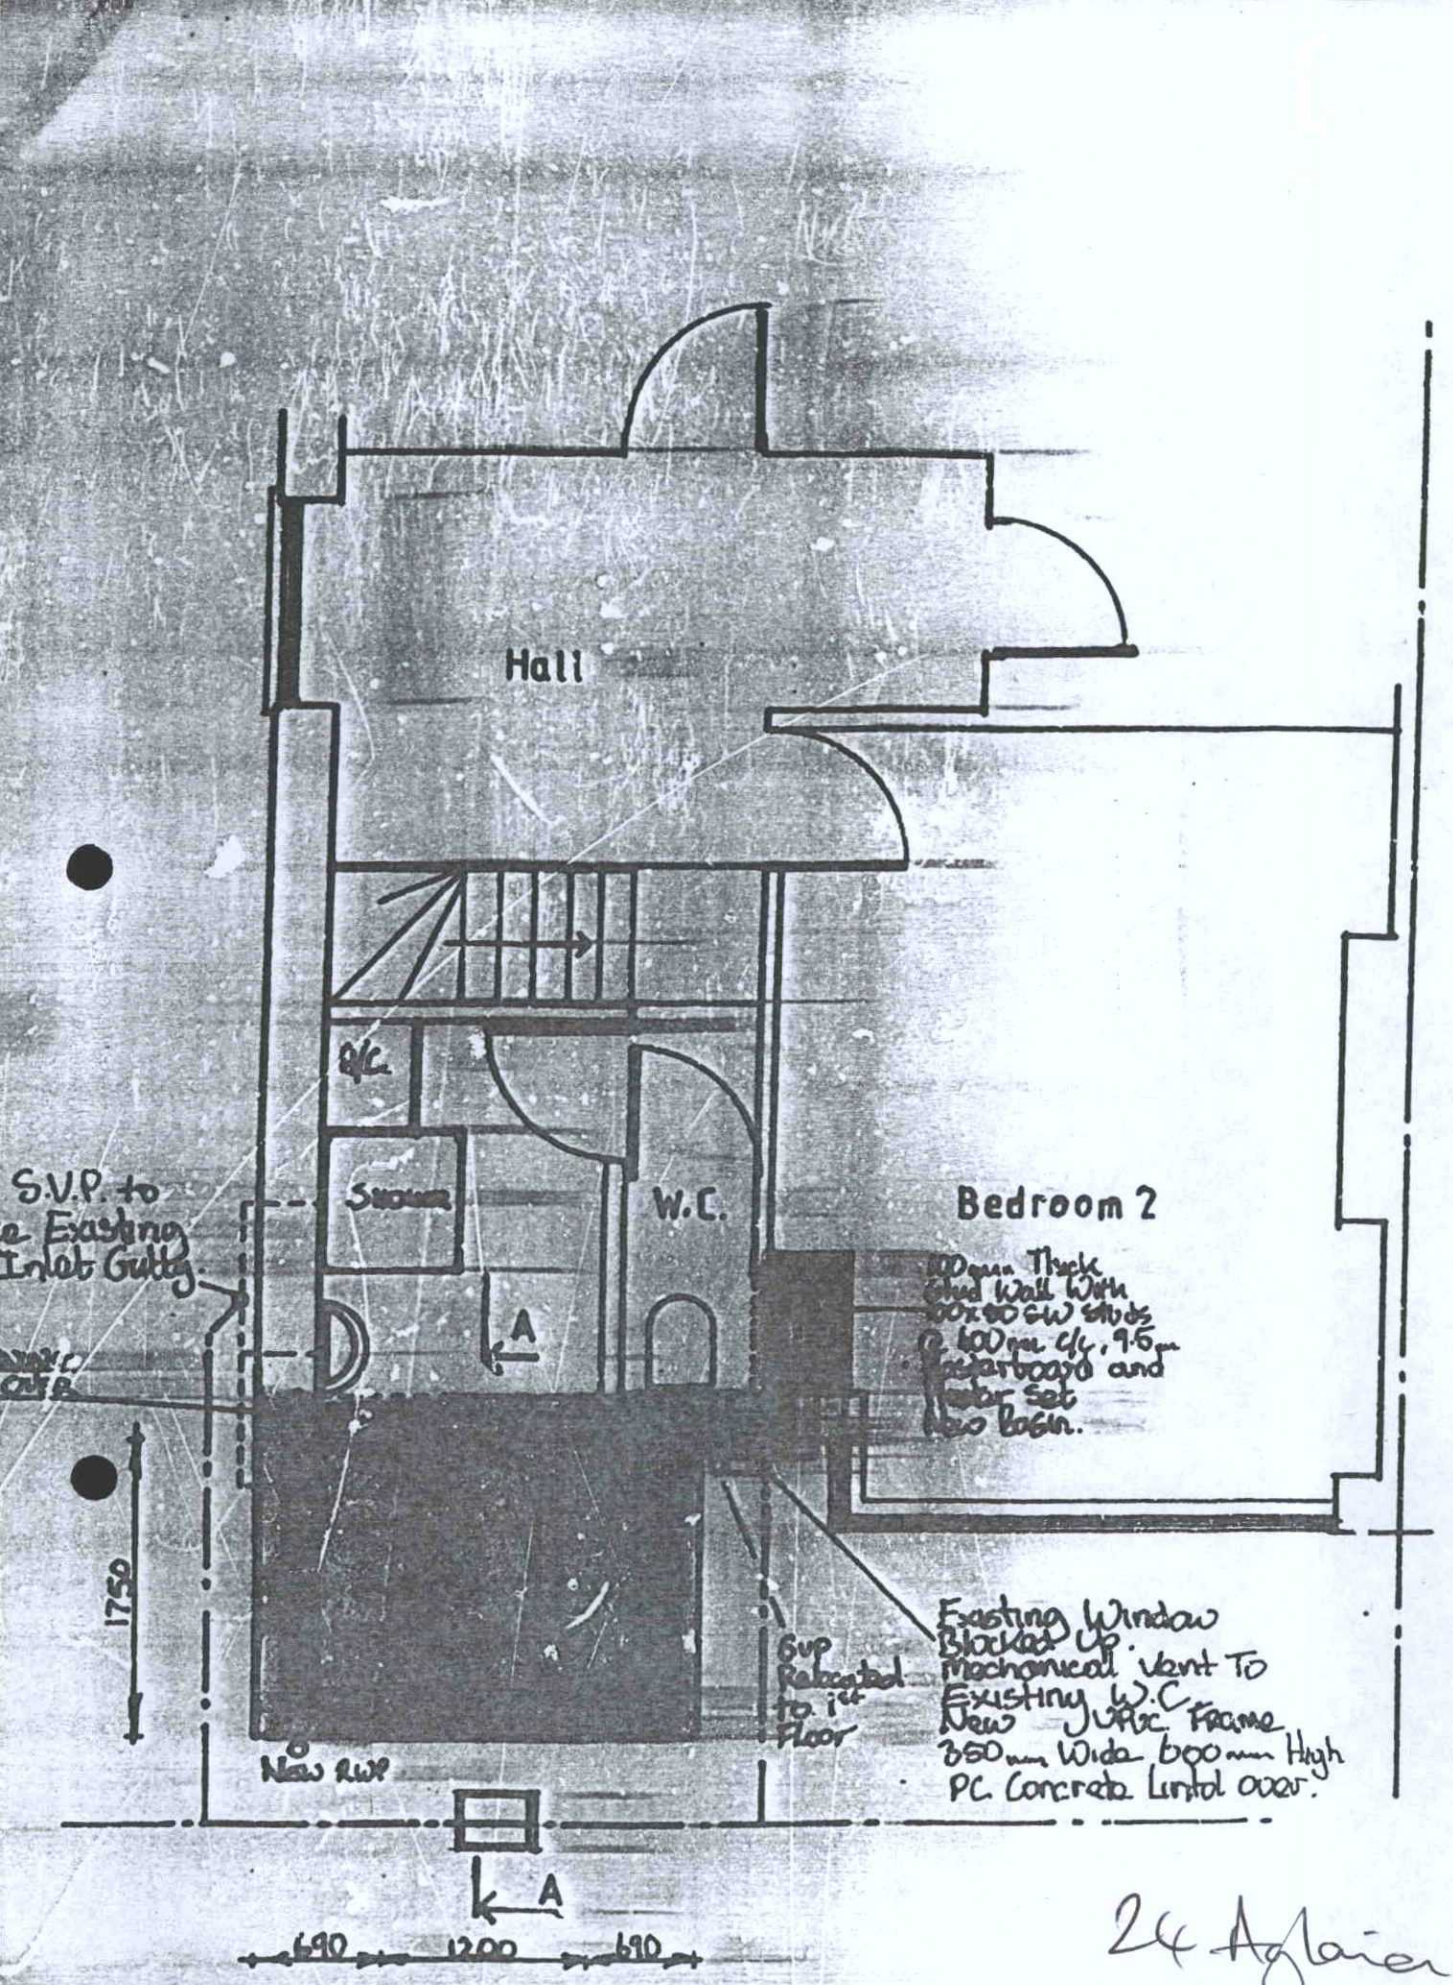


24 Aglaia

1998

First Floor Plan - Proposed