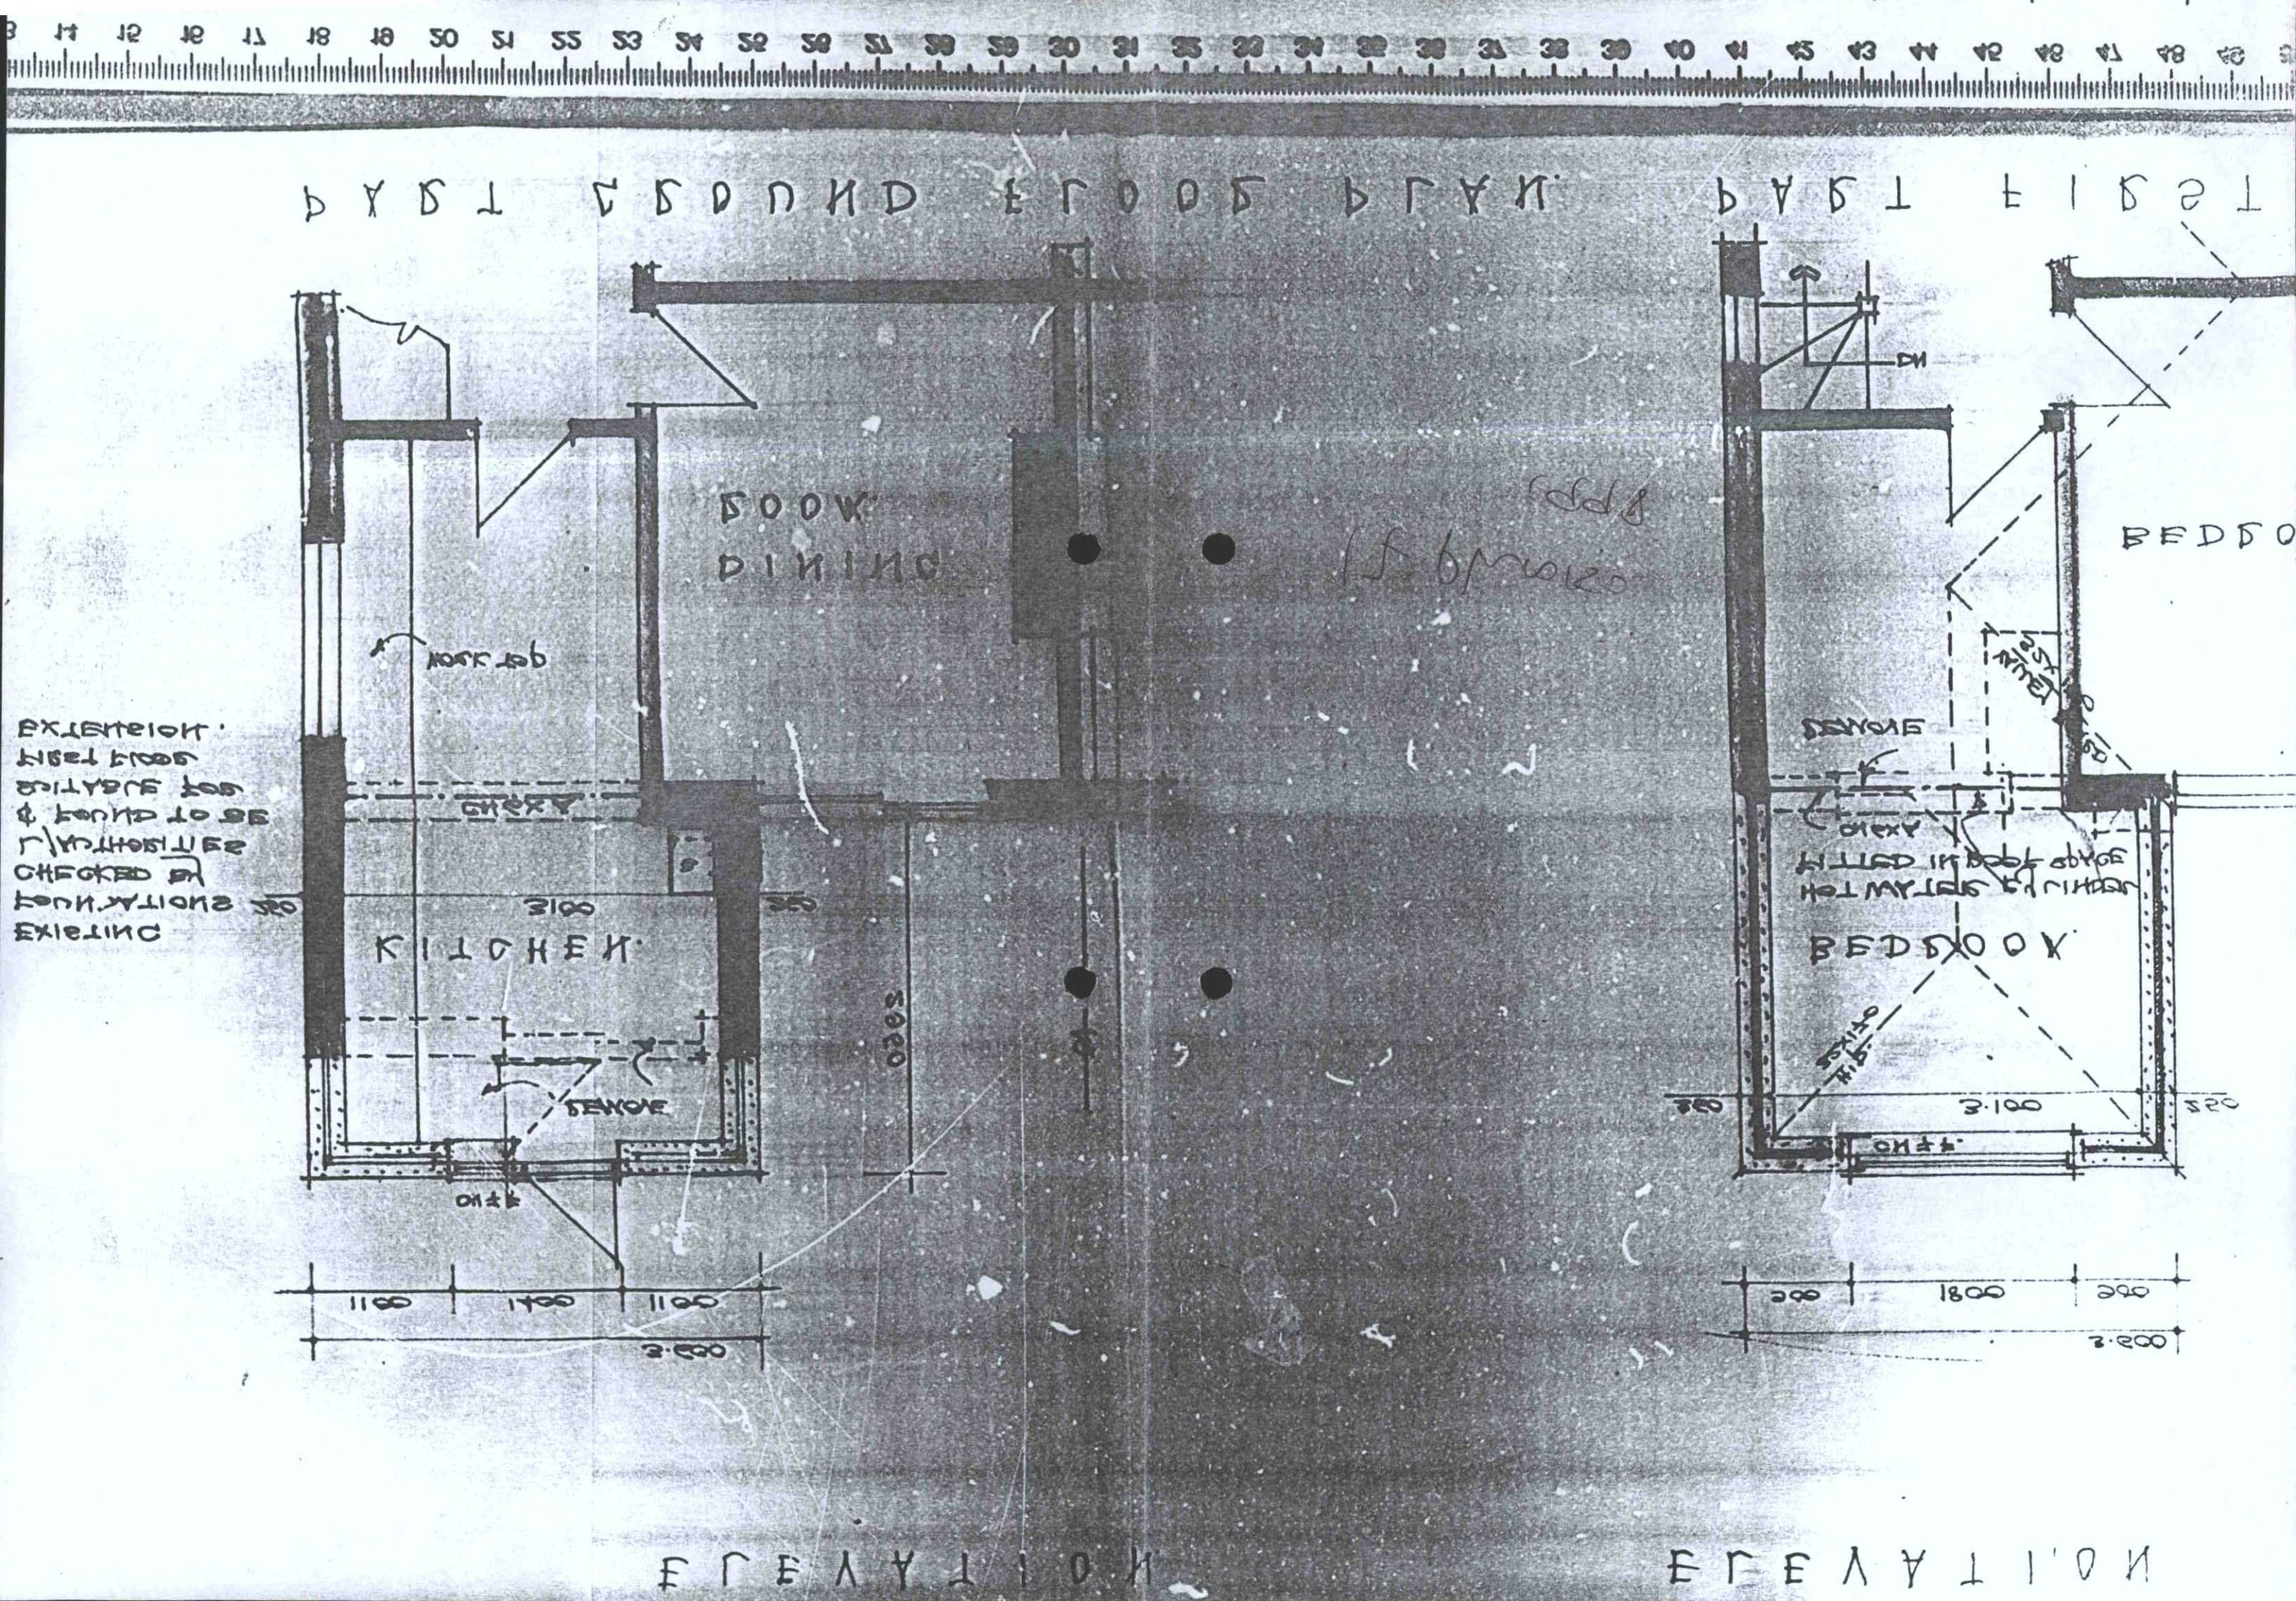

PART GROUND FLOOR PLAN
PART FIRST
EXISTING FOUNDATIONS CHECKED BY LAUTHORITIES & FOUND TO BE SUITABLE FOR FIRST FLOOR EXTENSION.
KITCHEN
DOOR DINING
BEDROOM
BEDROOM
3100
3100
1100
1400
1100
3.200
200
1800
200
3.200