


WALL ABUTMENT Vertical standing seam

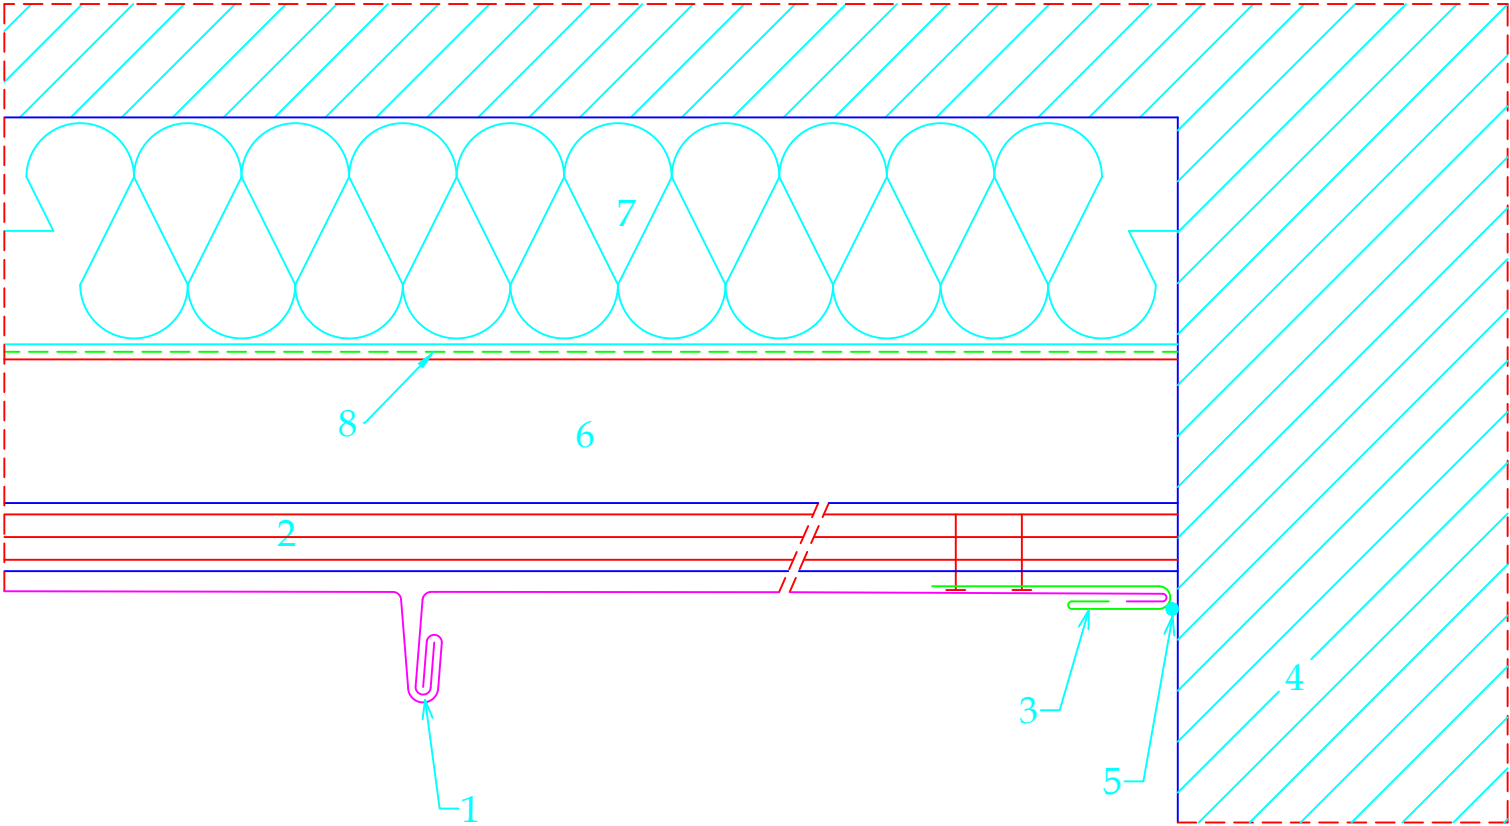

1. Standing seam VMZINC® in zinc plus
2. plywood
3. welt piece VMZINC®
4. wall
5. mastic sealant, compatible with zinc
6. loadbearing structure - ventilated space
7. insulation
8. VMZINC Membrane

- When cementing a wall it is recommended to protect the VMZINC®.

VMZINC

STANDARD DETAIL

Ref : VMZ-SN-MA-BV-03

Date : 2020

VM Building Solutions UK Collier House, Mead Lane, Hertford, SG13 7AX Tel: 0203.445.5640

VMBUILDINGSOLUTIONS