


JUNCTION GUTTER

- In some cases it is recommended to provide snow guards
- When cementing a wall it is recommended to protect the VMZINC®.

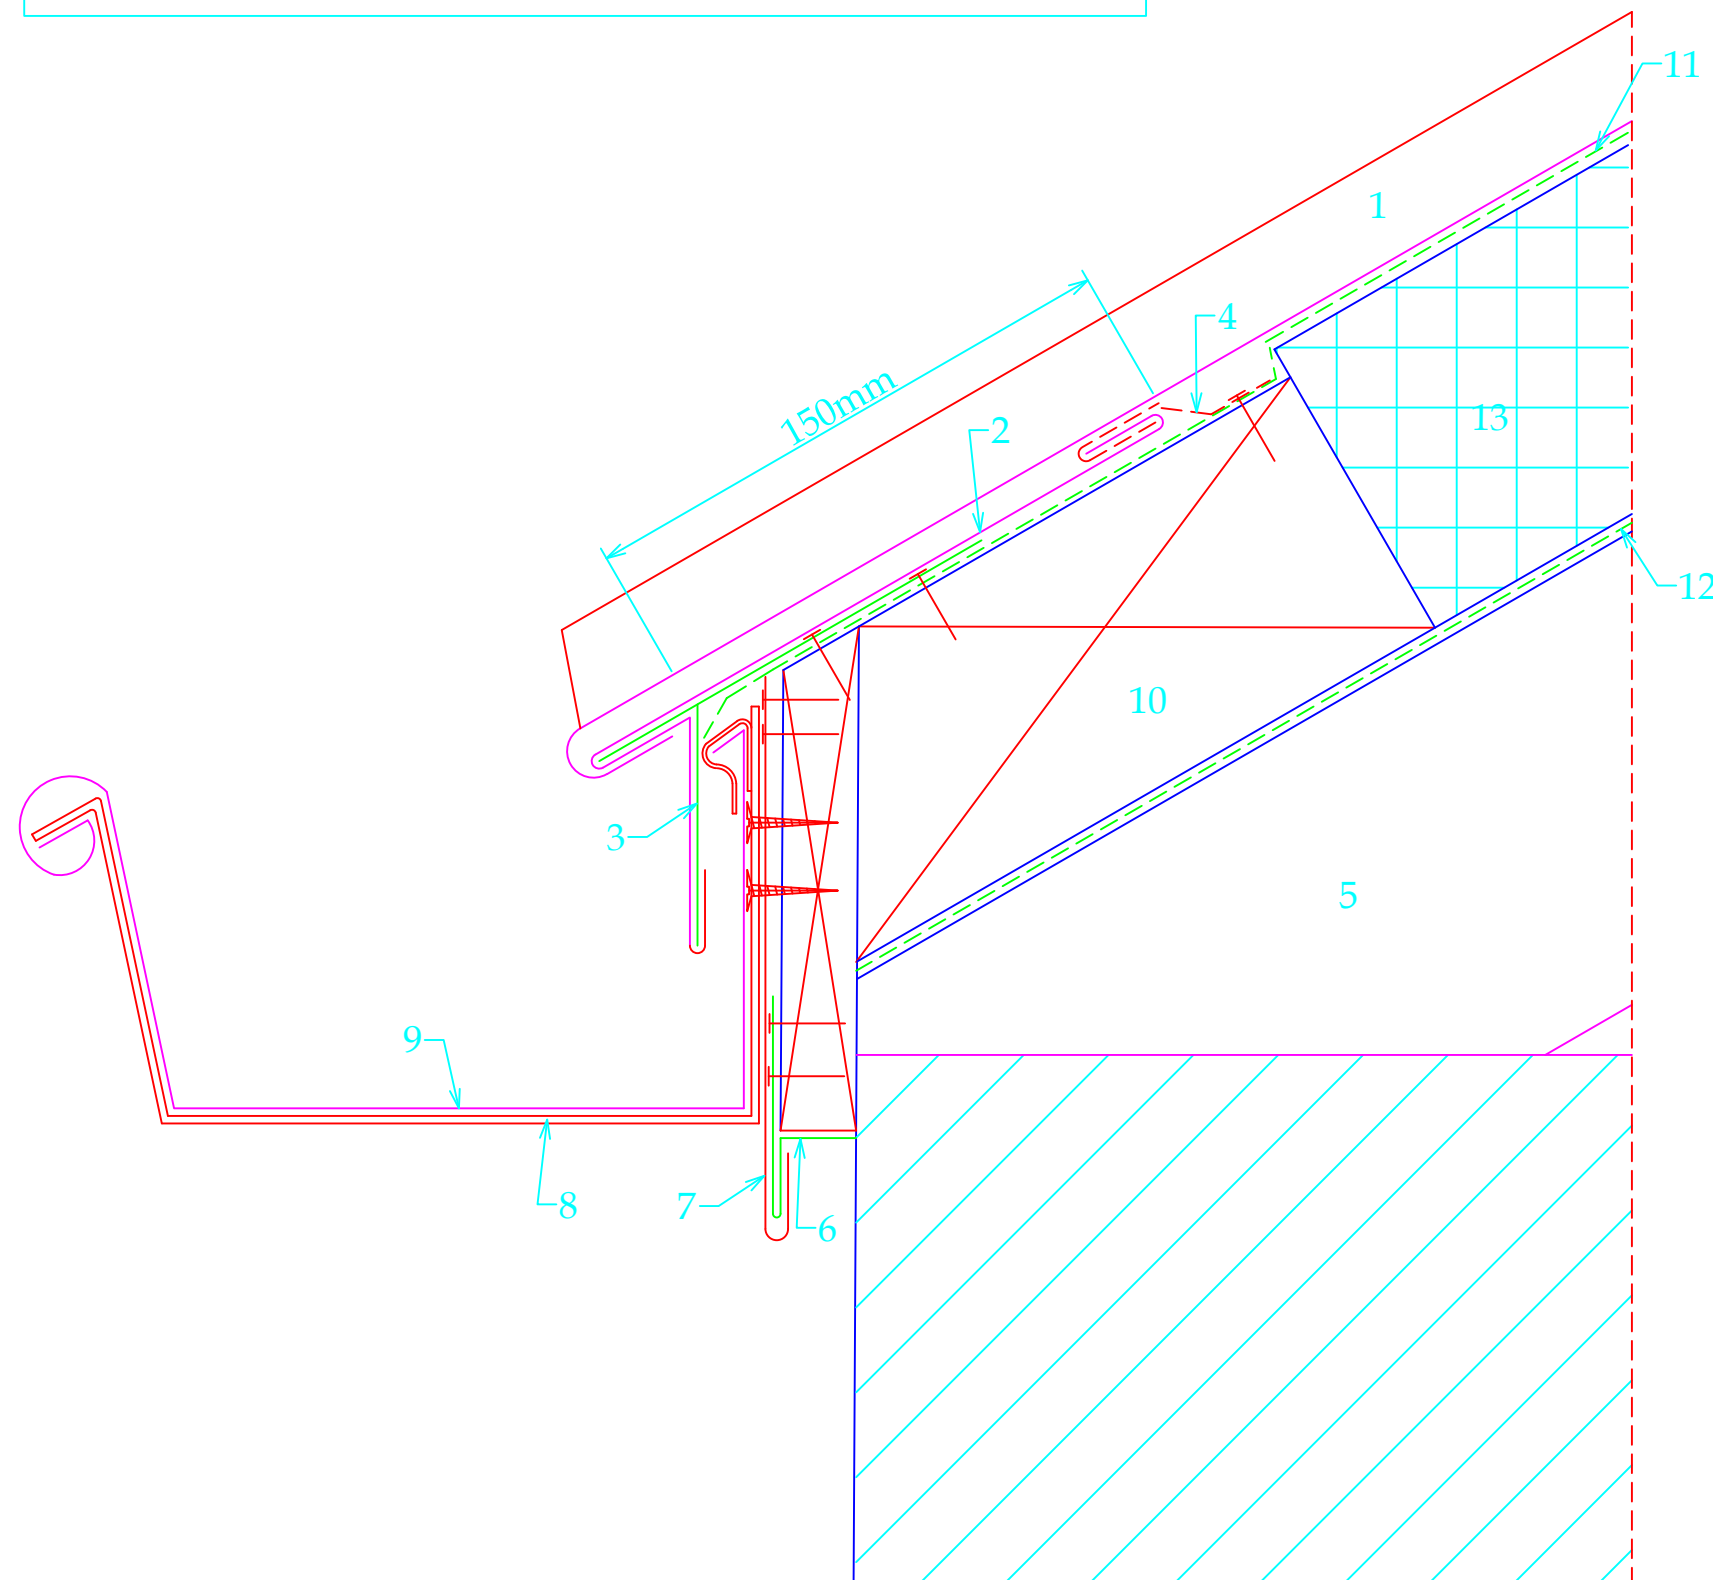

1. Standing Seam VMZINC® in zinc plus
2. continuous eaves apron strip VMZINC® in zinc plus
3. folded strip in zinc plus, th=0.7 mm, continuous
4. sheet clip in zinc plus, th=0.7 mm, w=80 mm, 2 per m
5. loadbearing structure
6. continuous sheet strip VMZINC® in zinc plus, th=0.7 mm
7. flashing VMZINC® in zinc plus
8. Gutter bracket
9. Gutter
10. rafter, 5 mm thinner than the insulation
11. VMZINC Membrane
12. Aludex max, fully supported by plywood or structural metal deck
13. insulation mineral wool or PIR, in accordance with specifications

VMZINC

STANDARD DETAIL

Ref : VMZ-SN-ST-GO-b1

Date : 10/2021

VM Building Solutions UK Collier House, Mead Lane, Hertford, SG13 7AX Tel: 0203.445.5640

VM BUILDING SOLUTIONS