


NON-VENTILATED RIDGE / HIP

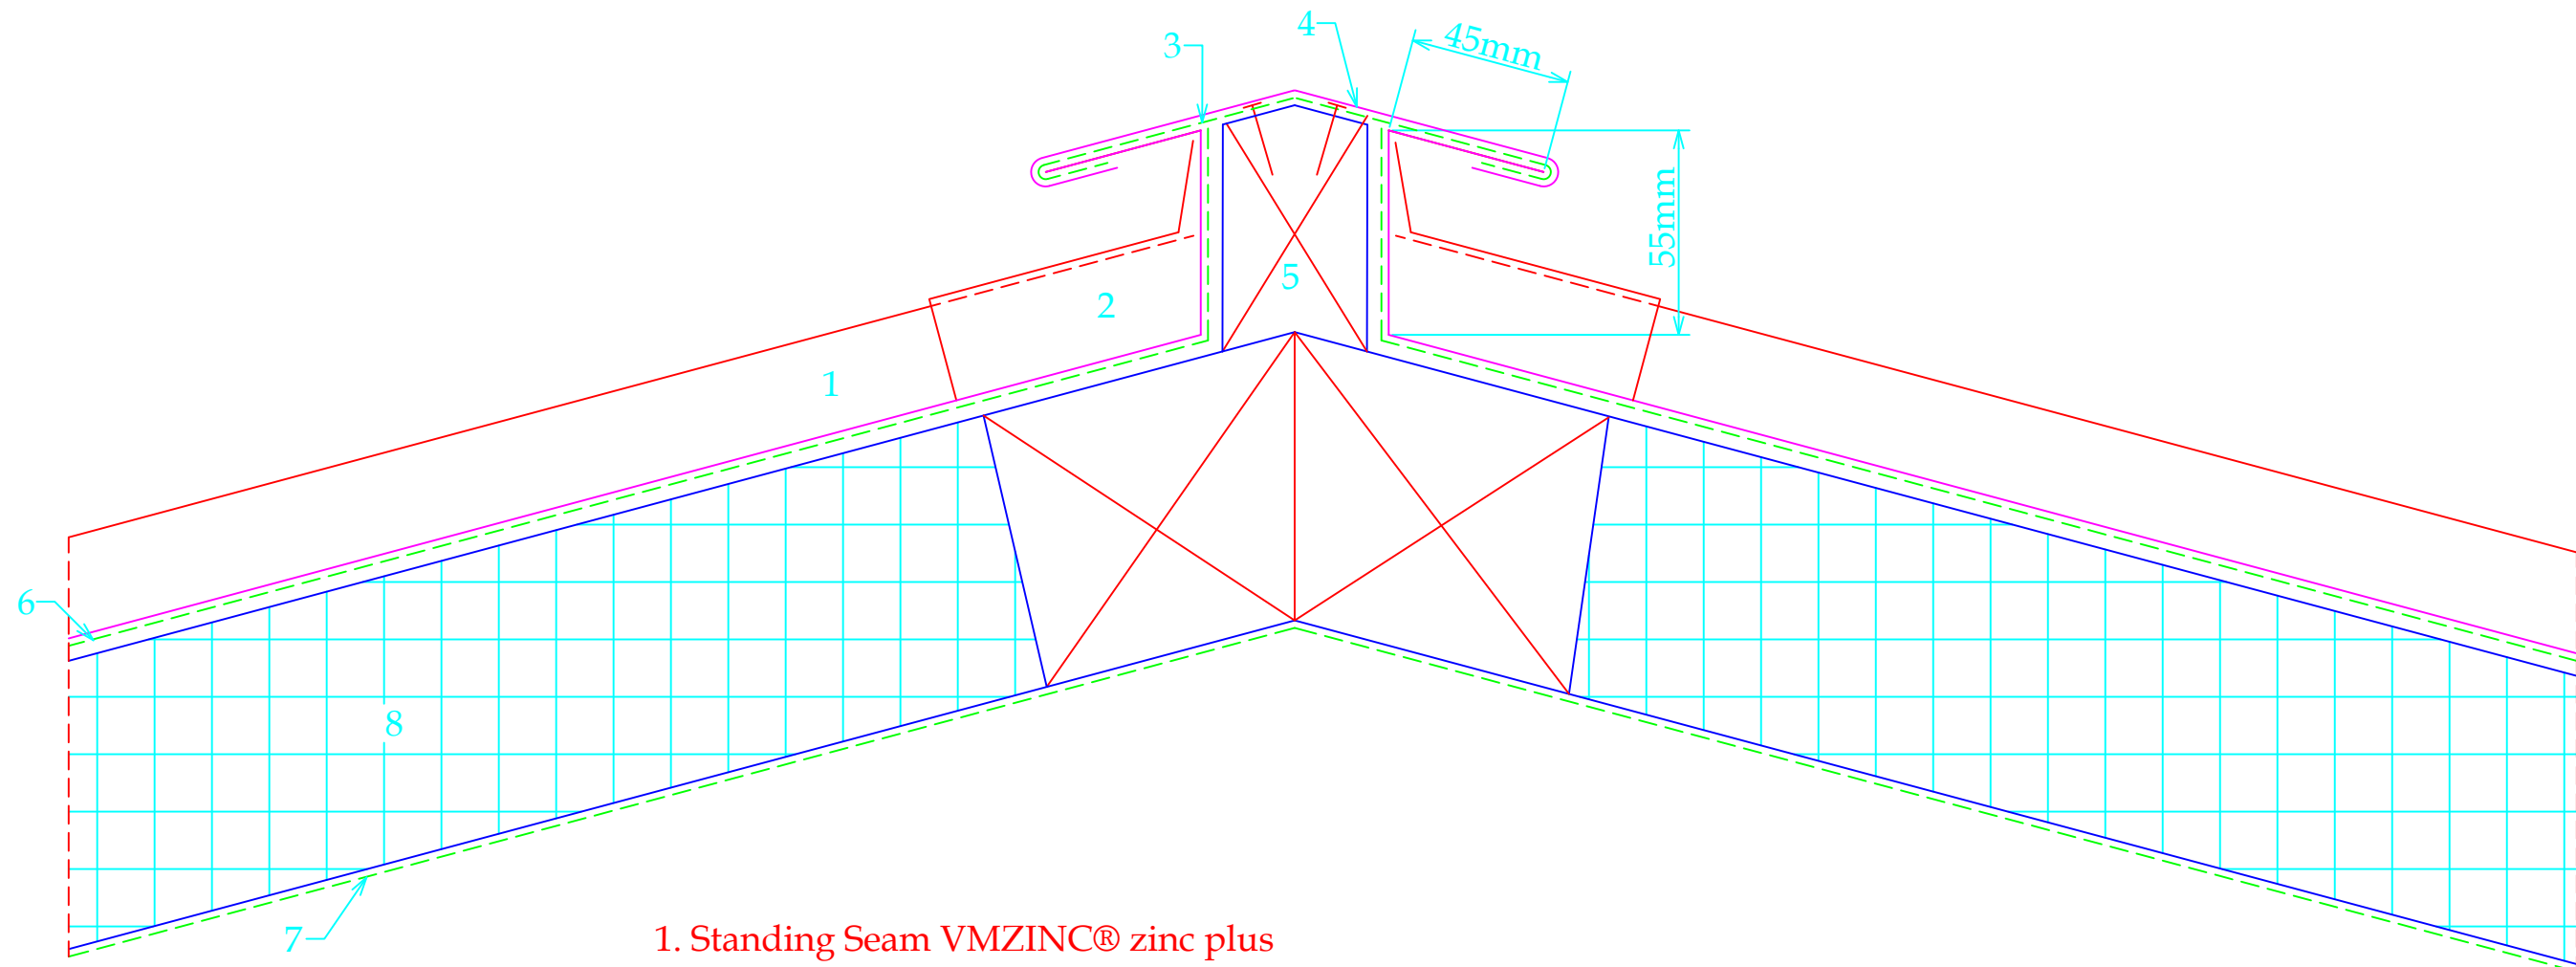

1. Standing Seam VMZINC® zinc plus
2. Saddle piece
3. sheet clip in zinc plus, th=0.7 mm , w=80 mm, 2 per m.
4. ridge piece VMZINC® in zinc plus, th= 0.7 mm
5. rafter
6. VMZINC Membrane
7. Aludex max, fully supported by plywood or structural metal deck
8. insulation mineral wool or PIR, in accordance with specifications

VMZINC

STANDARD DETAIL

Ref : VMZ-SN-ST-HKK-01

Date : 10/2021

VM Building Solutions UK Collier House, Mead Lane, Hertford, SG13 7AX Tel: 0203.445.5640

VM BUILDING SOLUTIONS