SASH WINDOWS

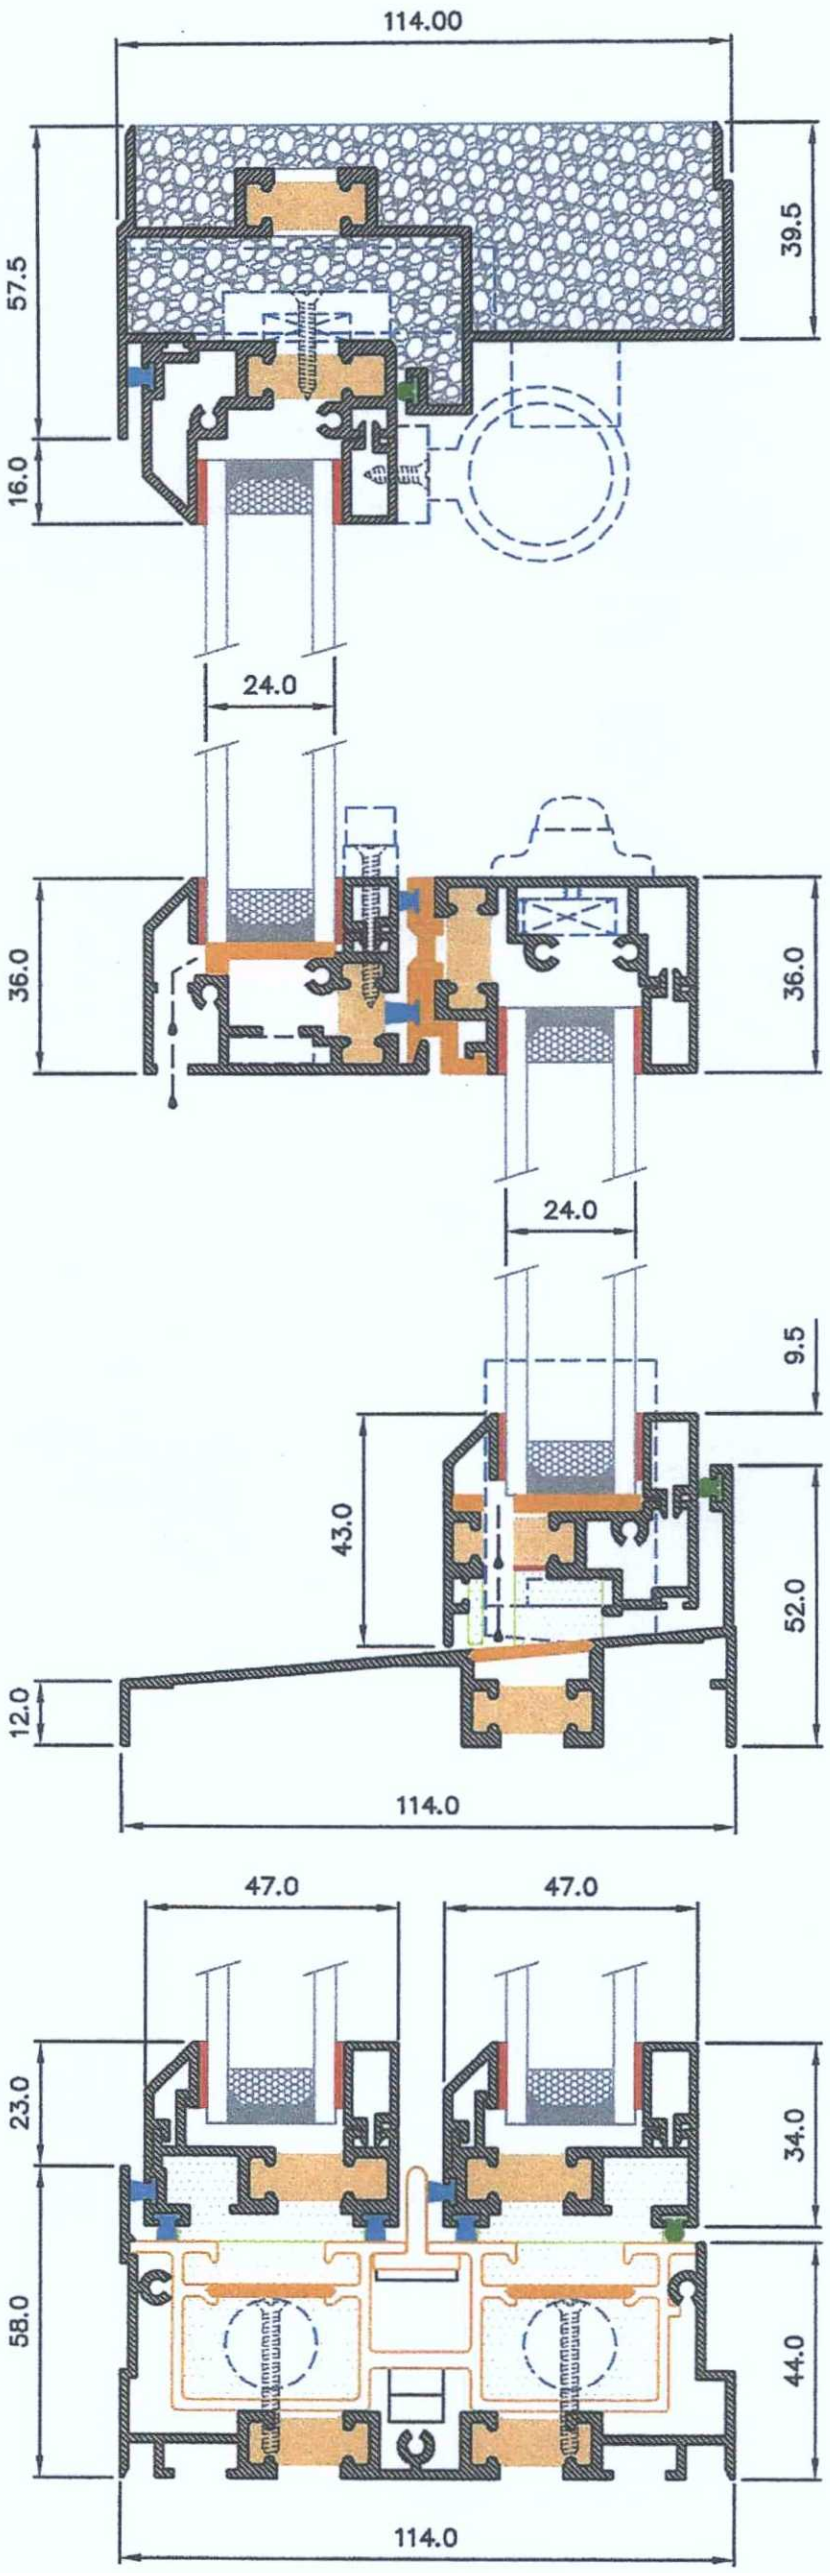

KEY:

- WOOLPILE
- Q LON
- EPDM FOAM SEAL
- HIGH SECURITY TAPE (1.0mm x 12mm)
- GLASS
- SWISSPACER V
- EXPANDED POLYSTYRENE
- THERMAL BREAK
- UPVC PLASTIC
- ALUMINIUM

ADUR & WORTHING PLANNING SERVICES
PLAN AWDM/ 0967/12
DATE VALID 17 AUG 2015

	DRAWN : METRA DESIGN LTD		MATL. : AS STATED
	DATE : 27 SEPT 2010	SCALE : N.T.S.	M/C : T.B.A.
	ASSY No:		FINISH : T.B.A.
THIRD ANGLE PROJECTION NO DECIMAL PLACE : ± 0.5 ONE DECIMAL PLACE : ± 0.2 TWO DECIMAL PLACE : ± 0.05 } UNLESS OTHERWISE STATED ALL DIMENSIONS IN MM UNLESS OTHERWISE STATED	DESCRIPTION : THERMAL BREAK ALUMINIUM SASH WINDOW		DRAWING No: 1001-ASSY REVISION: A
DO NOT SCALE - IF IN DOUBT ASK	FILENAME : 1001-ASSY-A		SHEET 1 OF 1