


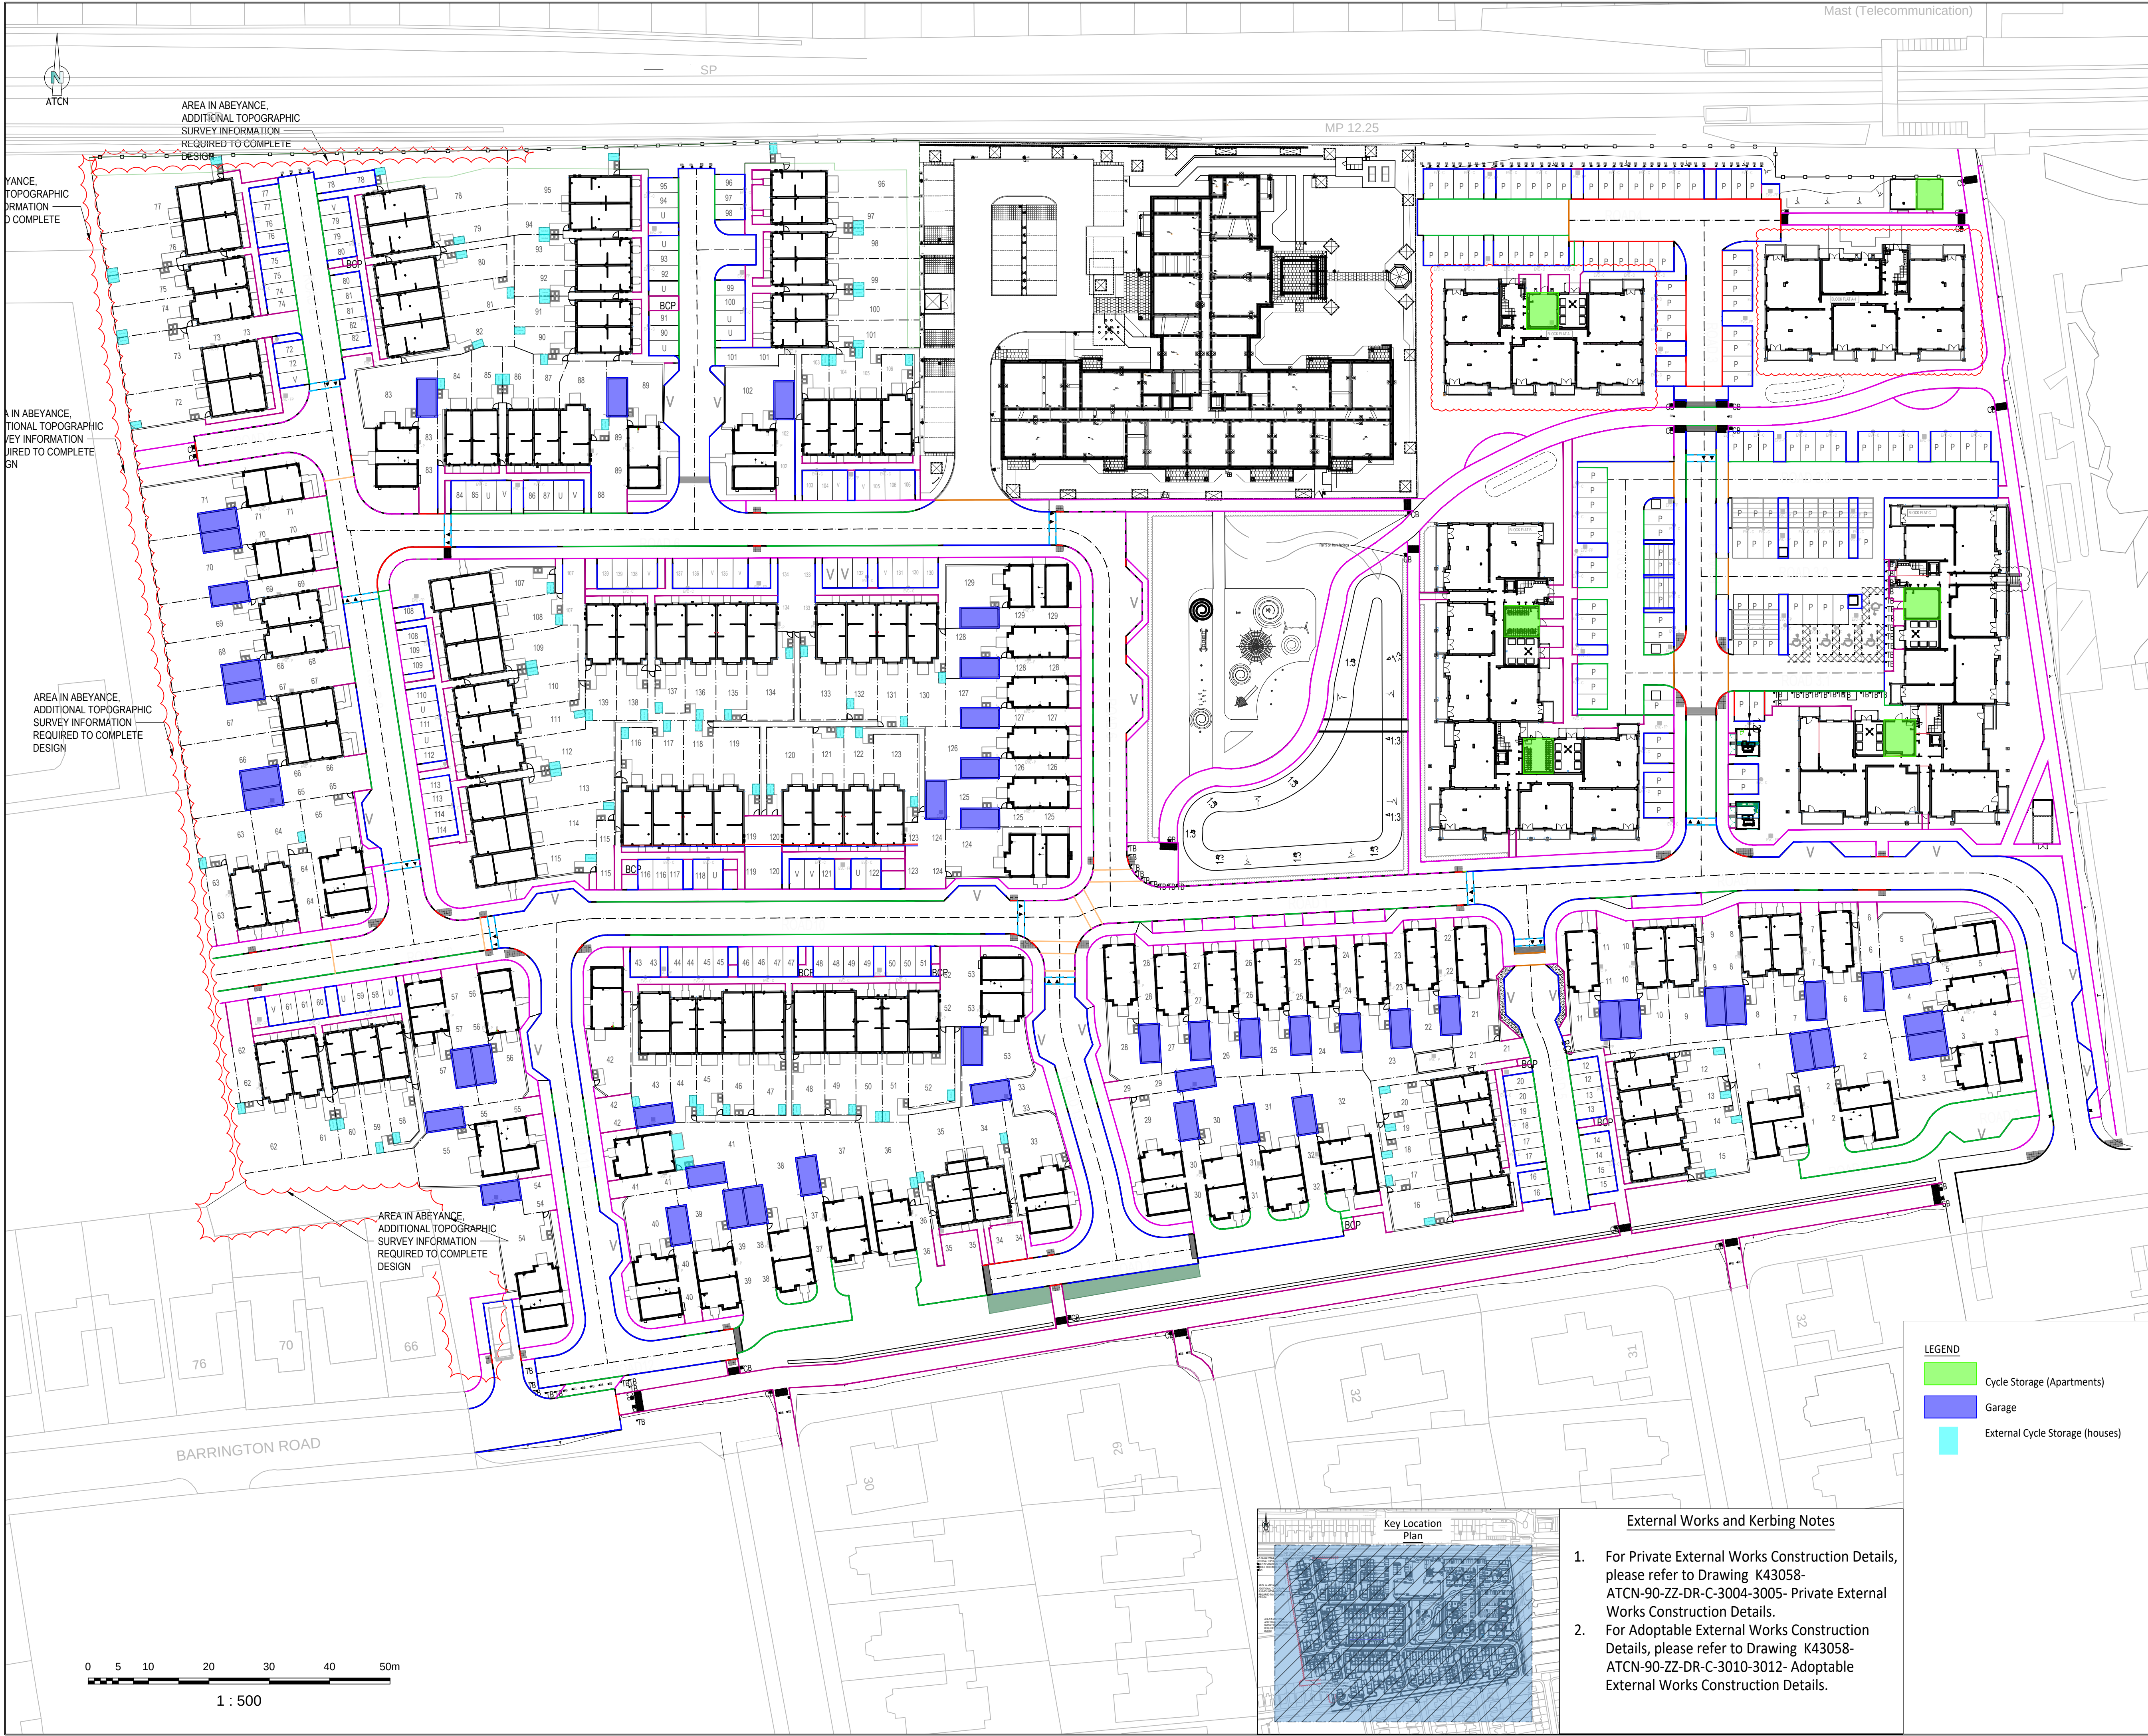

Mast (Telecommunication)

MP 12.25

General Notes

- Where this drawing has been issued in electronic .dwg format it has been done so in good faith. ATCN Consulting LTD do not take any responsibility for any inaccuracies in the electronic data, which should be checked against the paper (or .pdf) drawing issue. Any apparent discrepancies should be immediately reported to ATCN Consulting LTD. The electronic .dwg file should not be assumed to be to scale and should not be used for 'overlying', setting out or checking of any third party information. All dimensions should be taken from the paper (or .pdf) version of the drawing. Electronic drawings may contain third party information. ATCN Consulting LTD take no responsibility for this information, which should be checked against the originators paper drawing(s).
- All dimensions to be checked on site prior to construction/fabrication.
- Do not scale from this drawing.
- Any discrepancies between drawings of different scales, and between drawings and specification where appropriate to be notified to ATCN Consulting LTD for decision.
- Copyright reserved. This drawing may only be used for The Client and location specified in the title block. It may not be copied or disclosed to any third party without the prior written consent of ATCN Consulting LTD.
- This drawing should only be used for construction if the drawing status is "Construction". ATCN Consulting LTD take no responsibility for construction works undertaken to drawings which are not marked with this status.

Health & Safety Note

The details on this drawing have been prepared on the assumption that a competent contractor will be carrying out the works. If the contractor(s) considers that there is insufficient Health and Safety information on this drawing, this should immediately be brought to the attention of the designer.

HAZARD IDENTIFICATION BOX			
This table is provided to assist the Principal Contractor to fulfil their obligations under the CDM Regulations 2015			
Hazard Ref	Hazard Type (Construction/Maintenance/Cleaning/Service/Adaptation)	Hazard Description	Mitigation Measures/Residual Risk
2	ALL	Working adjacent to live carriageway	Contractor to install necessary traffic management.
3	ALL	Working with deep excavation	Fencing/signing, correct shoring & propping of excavations.
4	ALL	Working near by steep banking	Contractor to install safety method statement. Fencing, guarding and signing.
5	ALL	Live utilities including GAS/ELEC/WATER	Contractor to carry out Safety Method Statement. Scan / Locate and mark all services prior to commencing work. Hand dig to locate services. Contractor to provide relevant PPE to workers, and hotspots marked out on-site.
Site Wide	ALL	Potential ground gases and elevated arsenic	

P2	28/04/26	Presented at 1:500	MTS/KM/AA
P1	18/11/25	Preliminary Issue	MTS/KM/AA
Rev	Date	Description	Rev / Date / App'd

S3 - Suitable for Review & Comment

Client Logo:



ATCN CONSULTING

Suite - 45D, Isabel House, 46 Victoria Road, Surbiton, KT6 4JL.
Web: www.atcnconsulting.com
Tel: 02083901377

Client: **Bellway Homes Limited**

Job: **Barrington Road, Durrington**

Title: **Sketch
Cycle Sheds Depiction**


Classification: **FI_60_20**
Scale @ A1: **1:500**

Project: Originator - Volume/System - Level/Location - Type - Discipline - Number
Document/Drawing Number: **K43058-ATCN-90-00-DR-C-7016**

Revision: **P2**

LEGEND

- Cycle Storage (Apartments)
- Garage
- External Cycle Storage (houses)

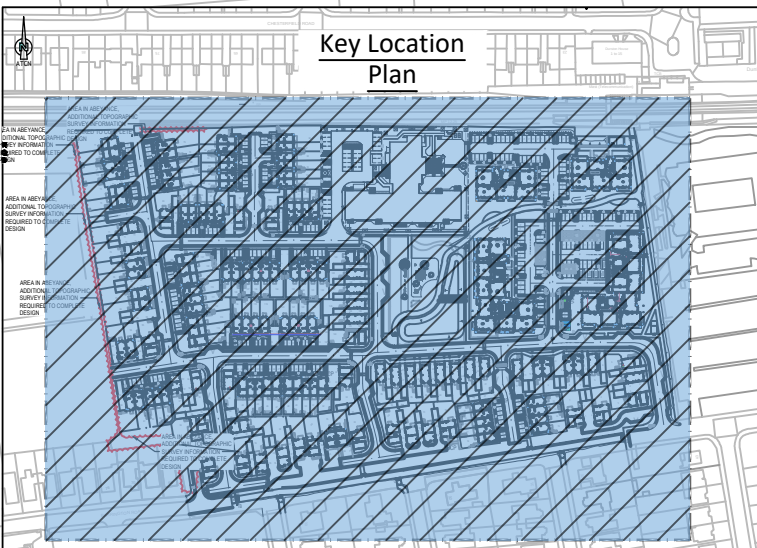

External Works and Kerbing Notes

- For Private External Works Construction Details, please refer to Drawing K43058-ATCN-90-ZZ-DR-C-3004-3005- Private External Works Construction Details.
- For Adoptable External Works Construction Details, please refer to Drawing K43058-ATCN-90-ZZ-DR-C-3010-3012- Adoptable External Works Construction Details.



1 : 500