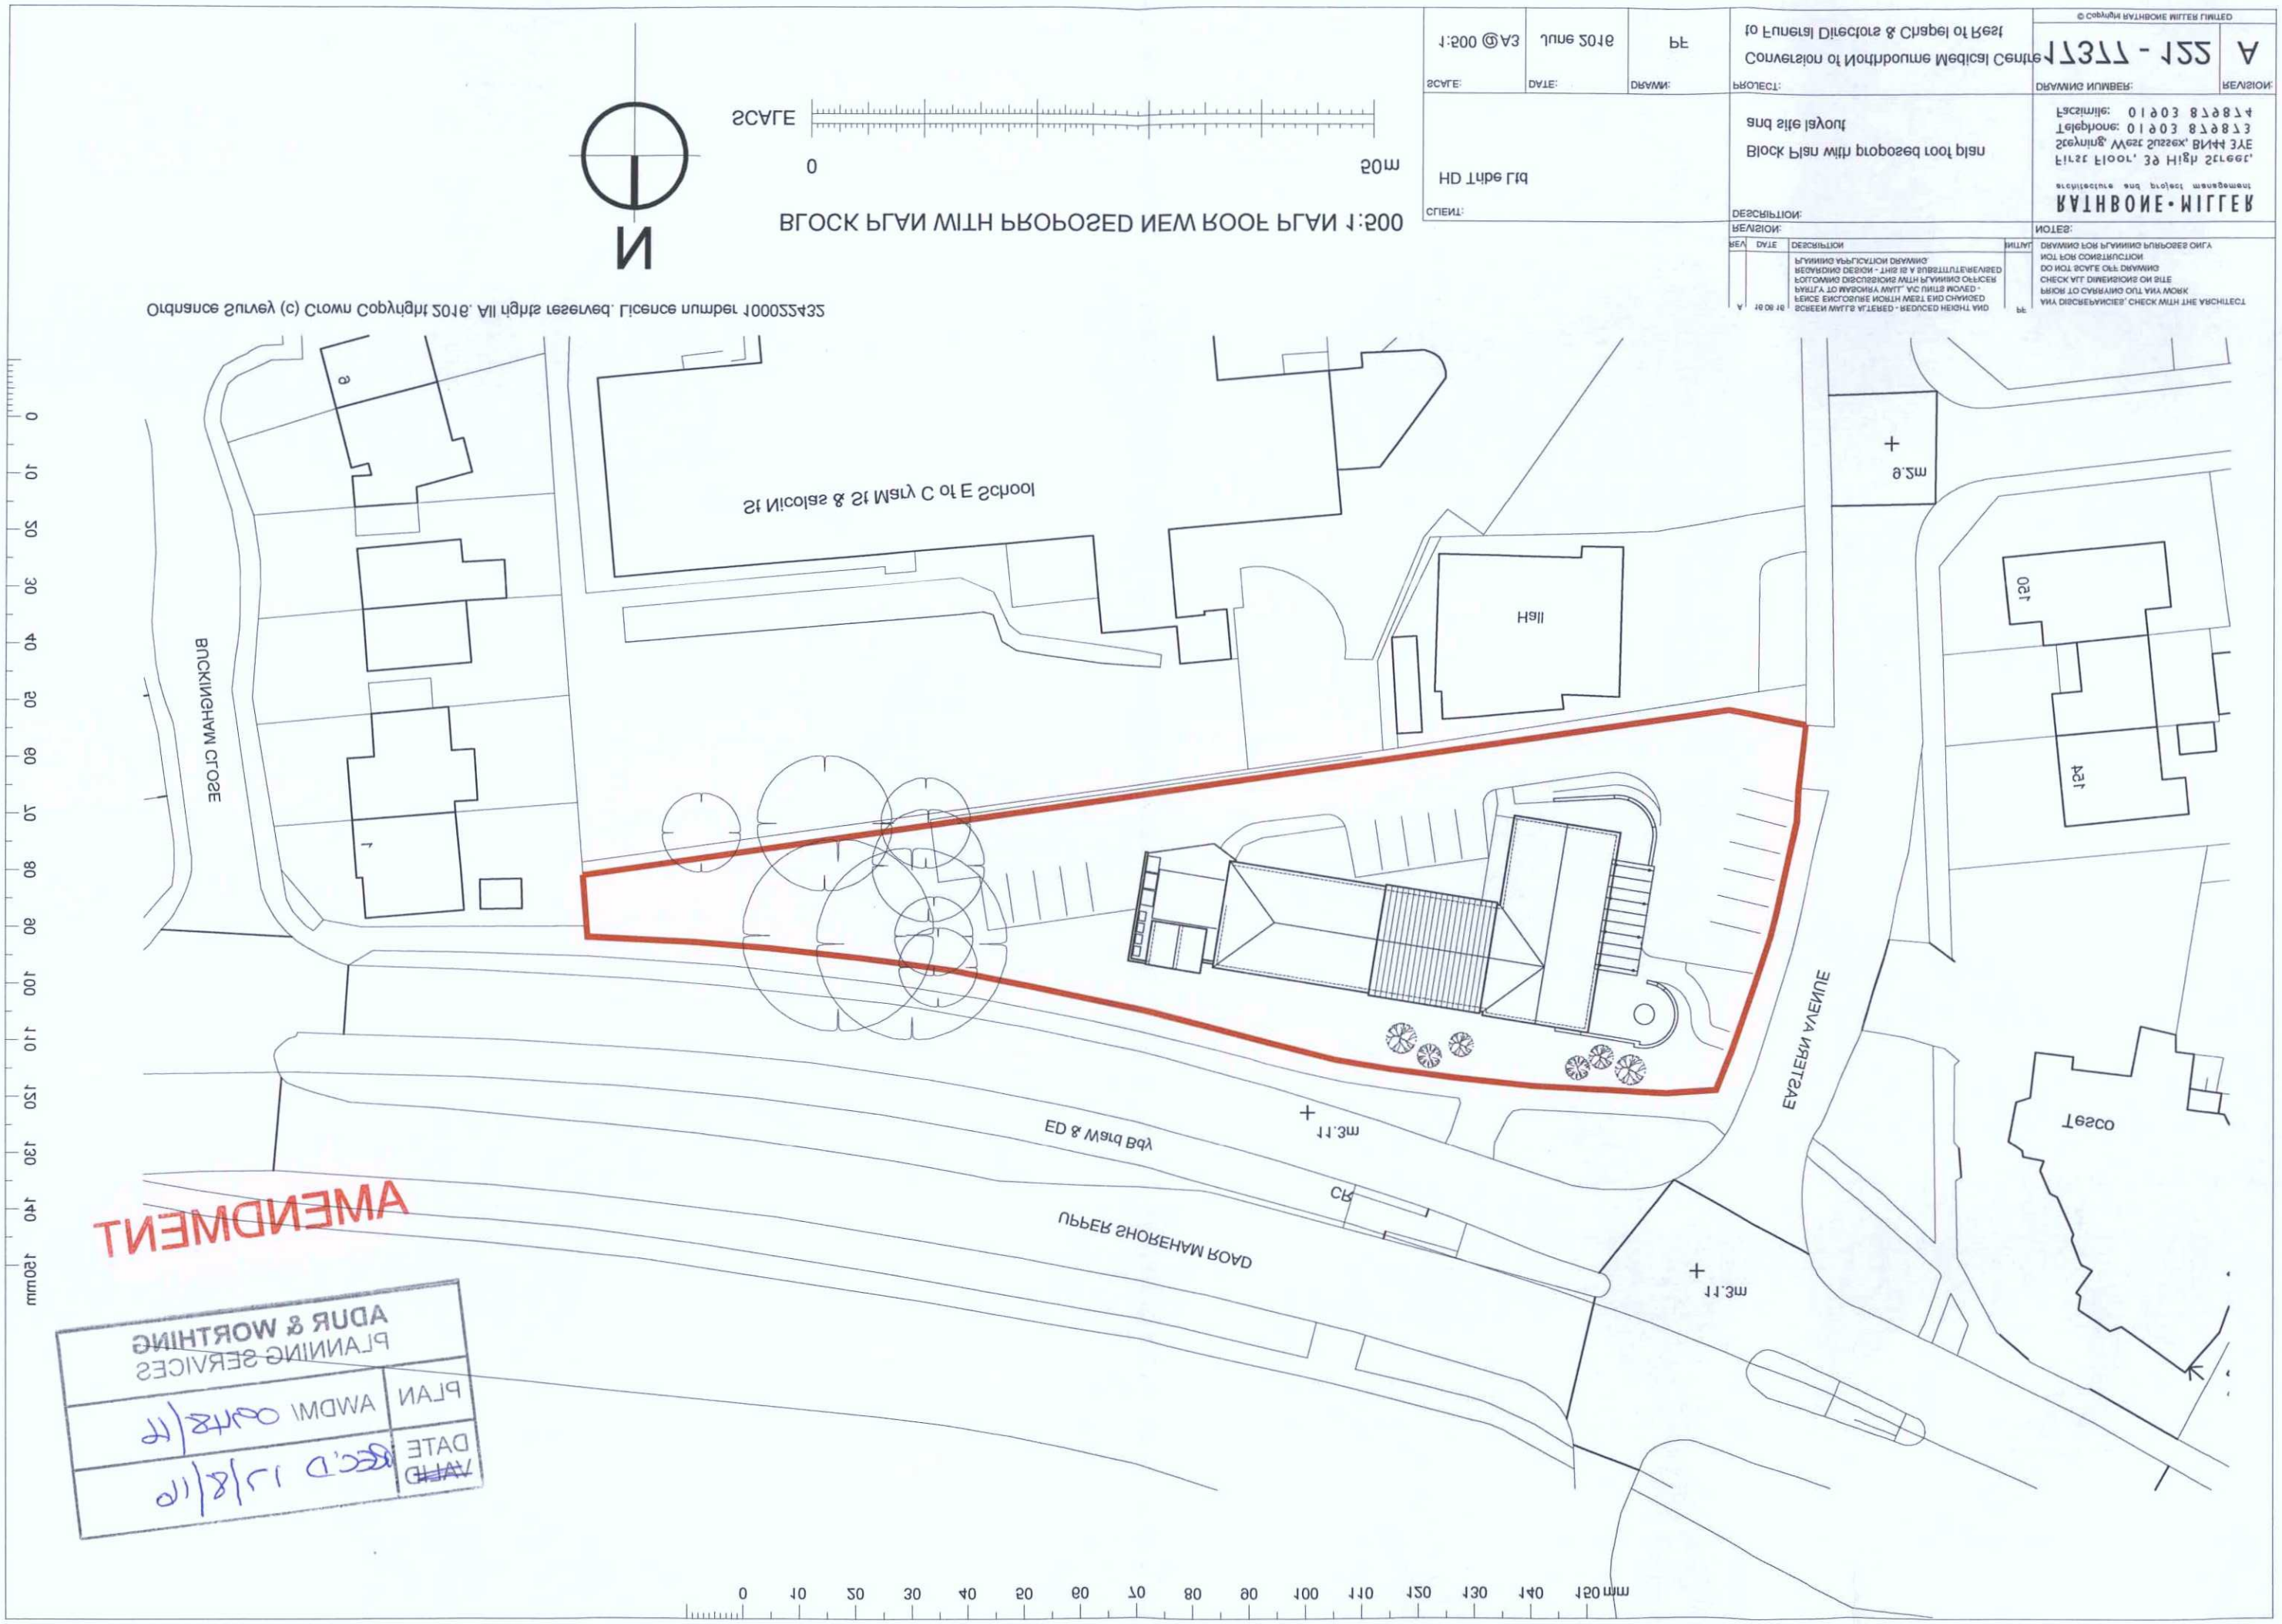

BLOCK PLAN WITH PROPOSED NEW ROOF PLAN 1:500
SCALE
0
50m
N
Ordnance Survey (c) Crown Copyright 2016. All rights reserved. Licence number 100022432
St Nicolas & St Mary C of E School
Hall
BUCKINGHAM CLOSE
EASTERN AVENUE
UPPER SHOREHAM ROAD
Tesco
AMENDMENT
ADUR & WORTHING
PLANNING SERVICES
PLAN
AWDM/ 0948/16
DATE
REC'D 17/8/16
VALID
CLIENT:
HD Tribe Ltd
DESCRIPTION:
Block Plan with proposed roof plan
and site layout
PROJECT:
Conversion of Northbourne Medical Centre
to Funeral Directors & Chapel of Rest
DRAWING NUMBER:
1737 - 122
REVISION:
A
© Copyright RATHBONE MILLER LIMITED
RATHBONE • MILLER
architecture and project management
First Floor, 39 High Street,
Steyning, West Sussex, BN44 3YE
Telephone: 01903 879874
Facsimile: 01903 879874
SCALE:
1:500 @A3
DATE:
June 2016
DRAWN:
PF
NOTES:
DRAWING FOR PLANNING PURPOSES ONLY
NOT FOR CONSTRUCTION
DO NOT SCALE OFF DRAWING
CHECK ALL DIMENSIONS ON SITE
PRIOR TO CARRYING OUT ANY WORK
ANY DISCREPANCIES, CHECK WITH THE ARCHITECT