




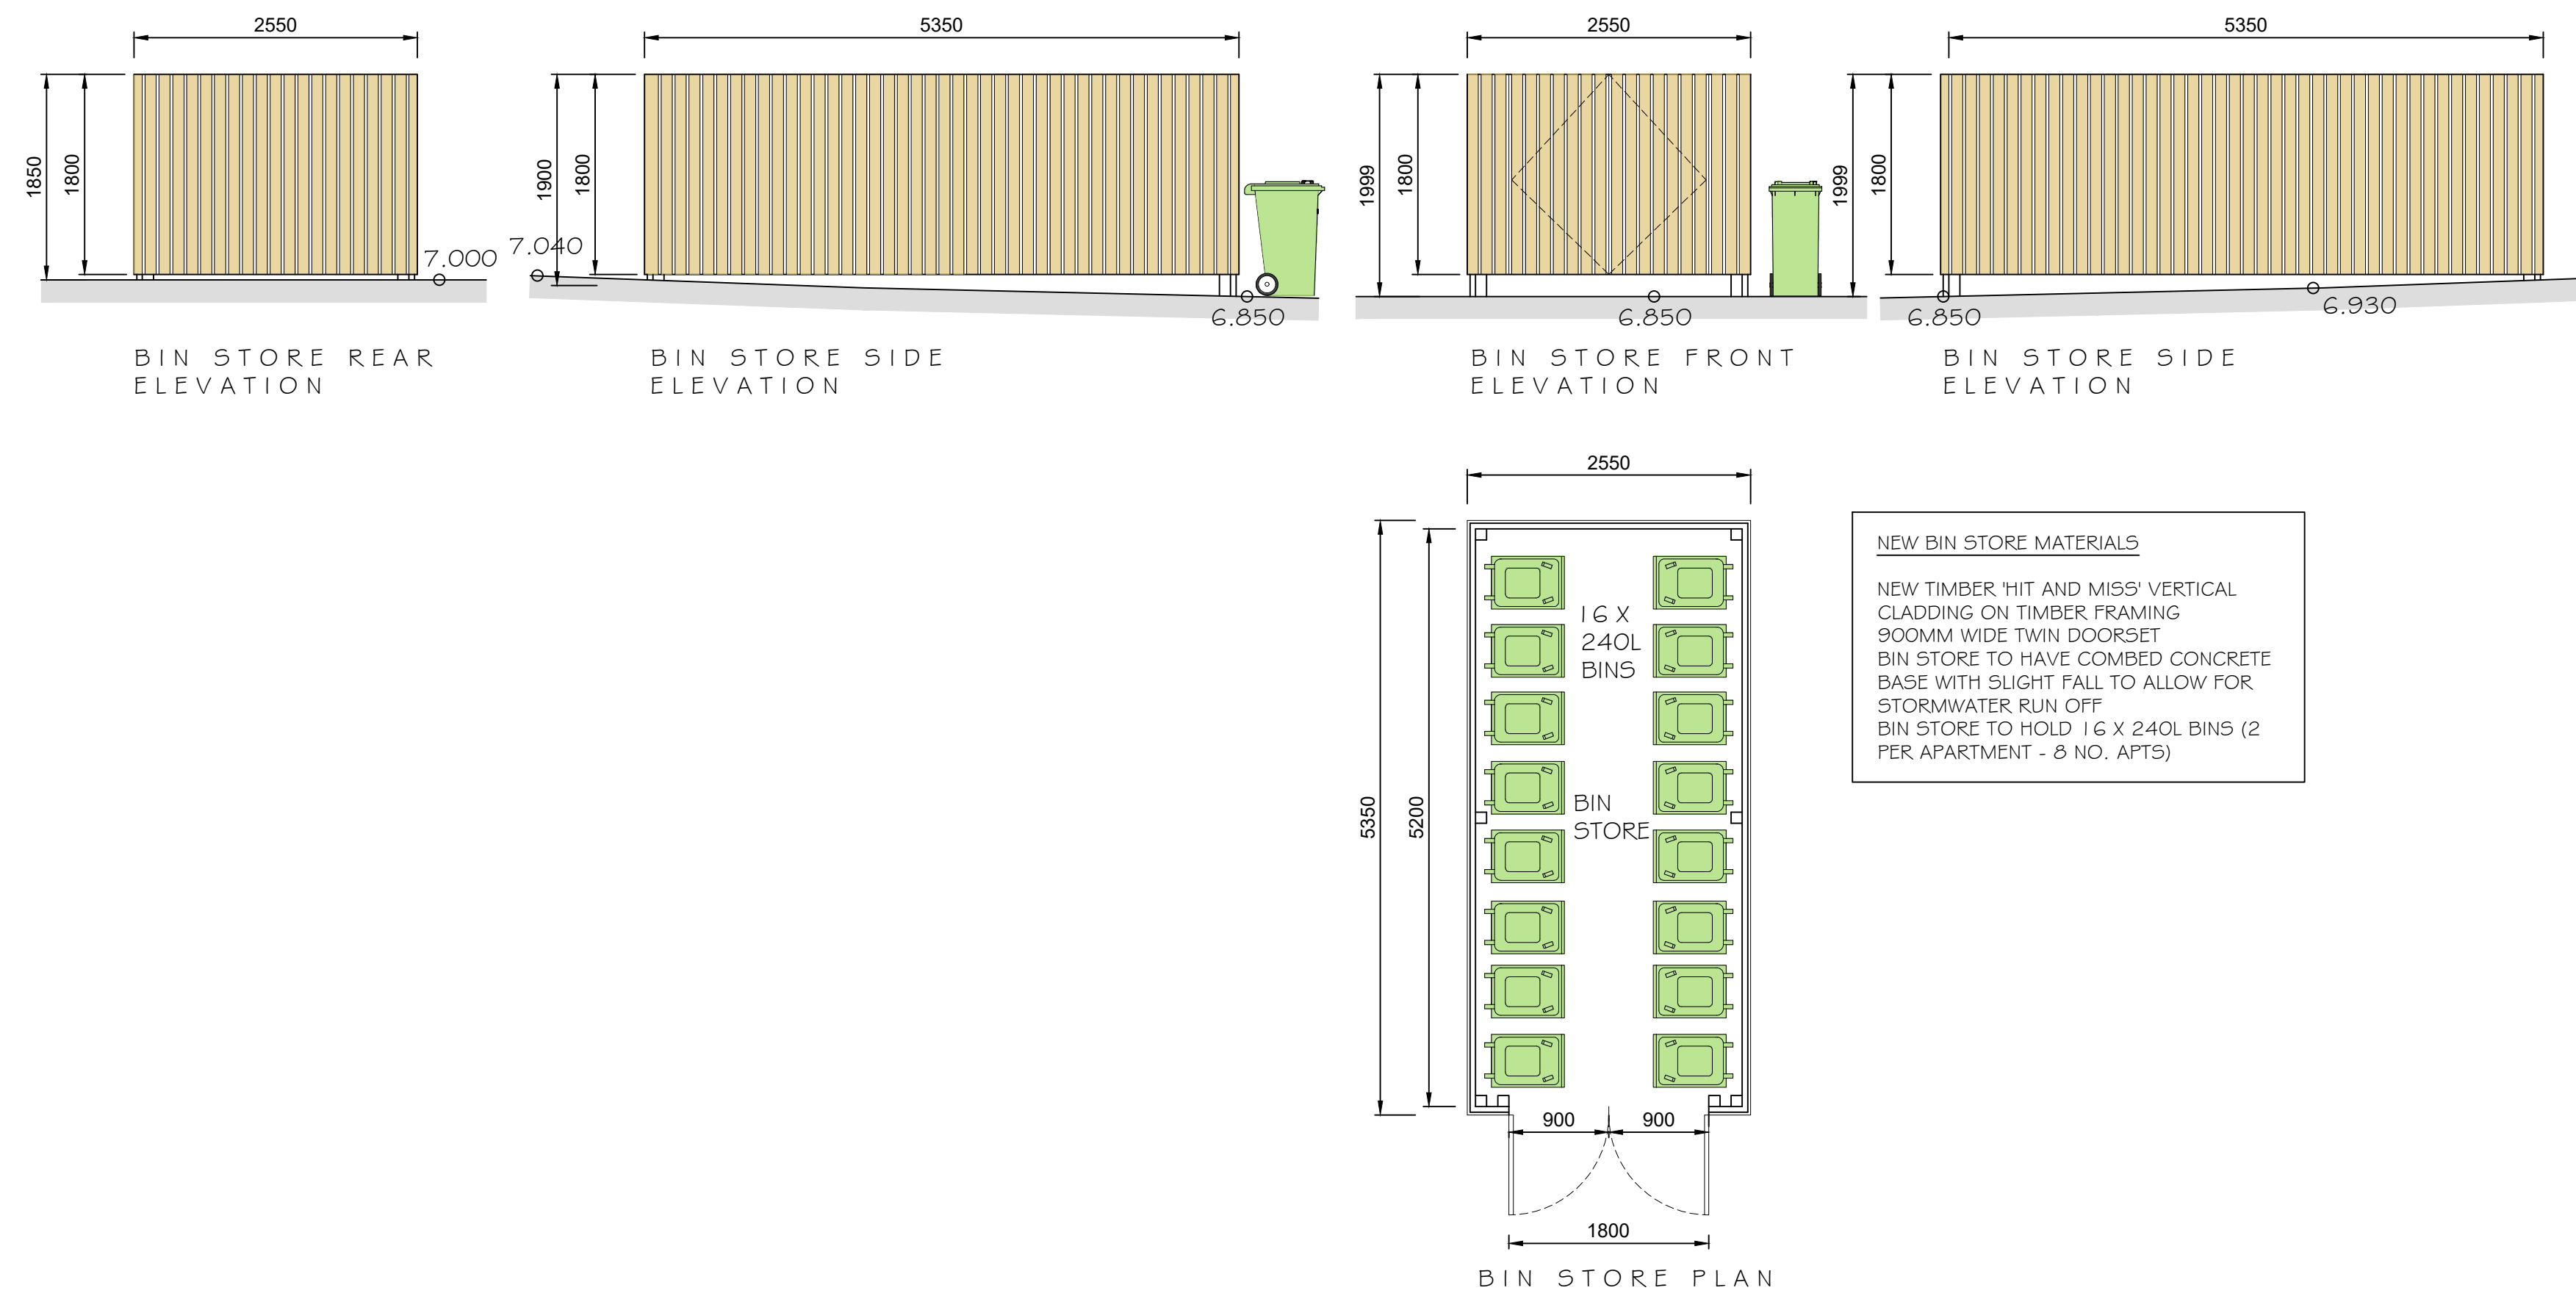

PROPOSED BIN STORE

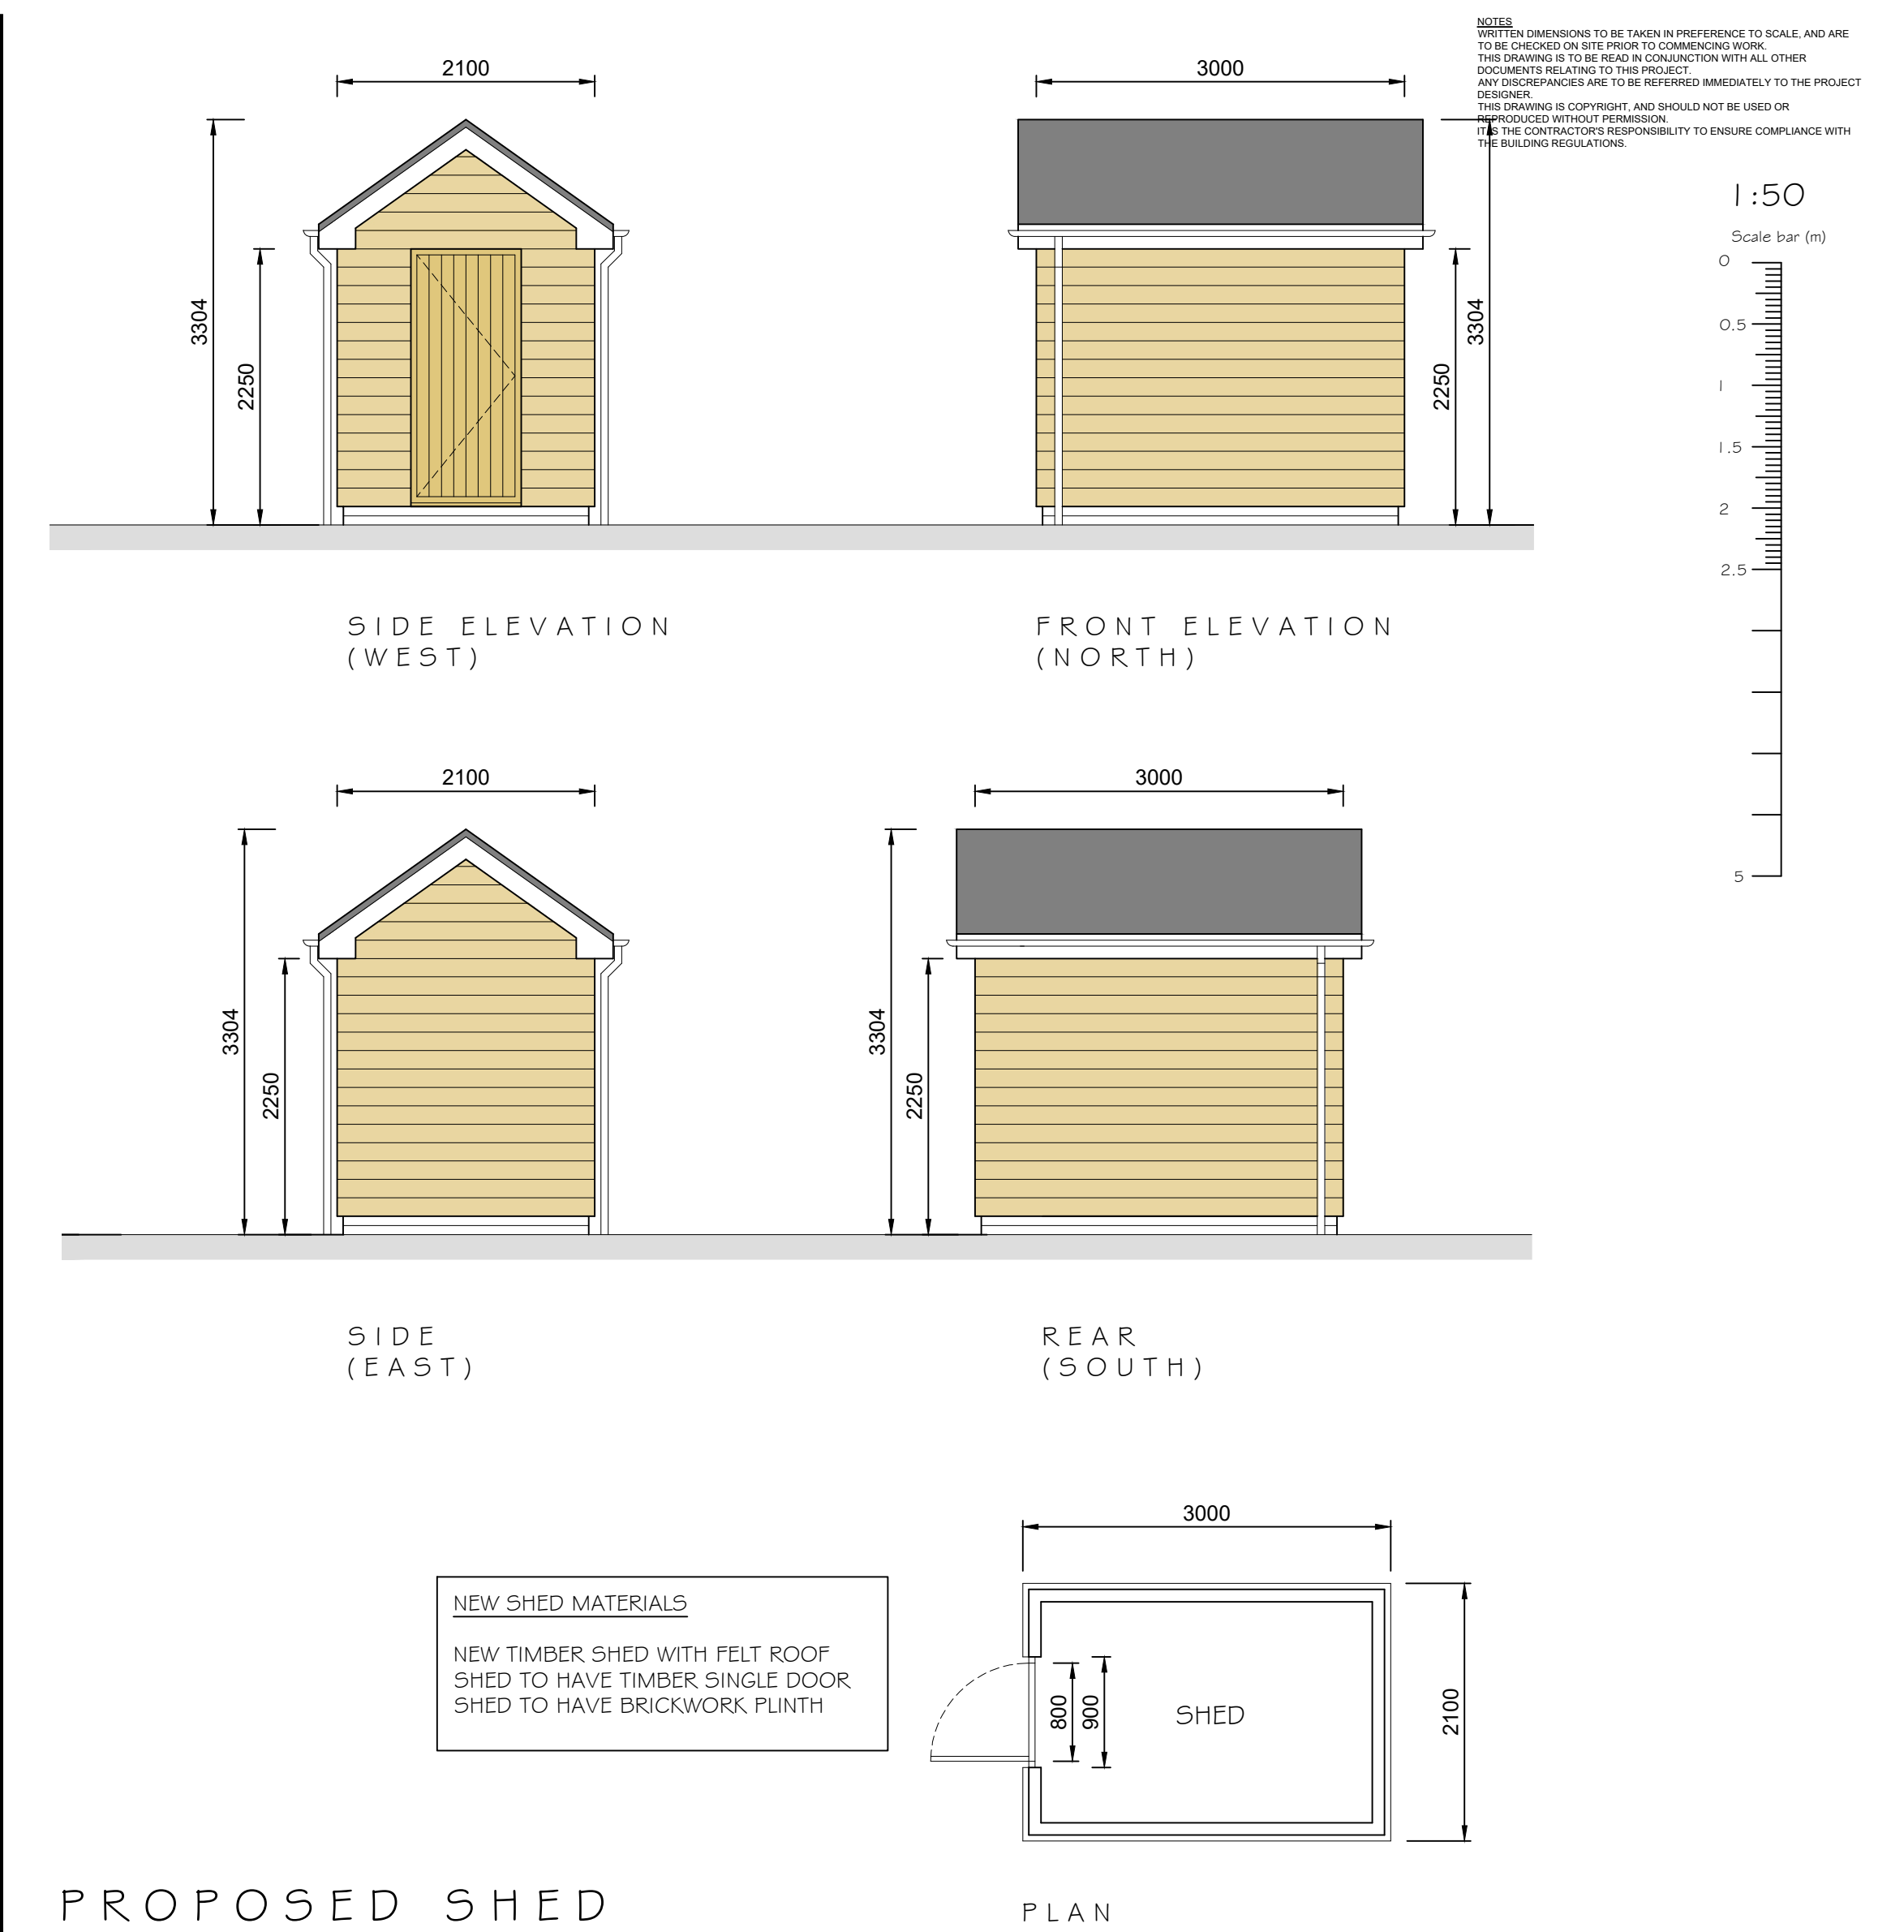

PROPOSED SHED

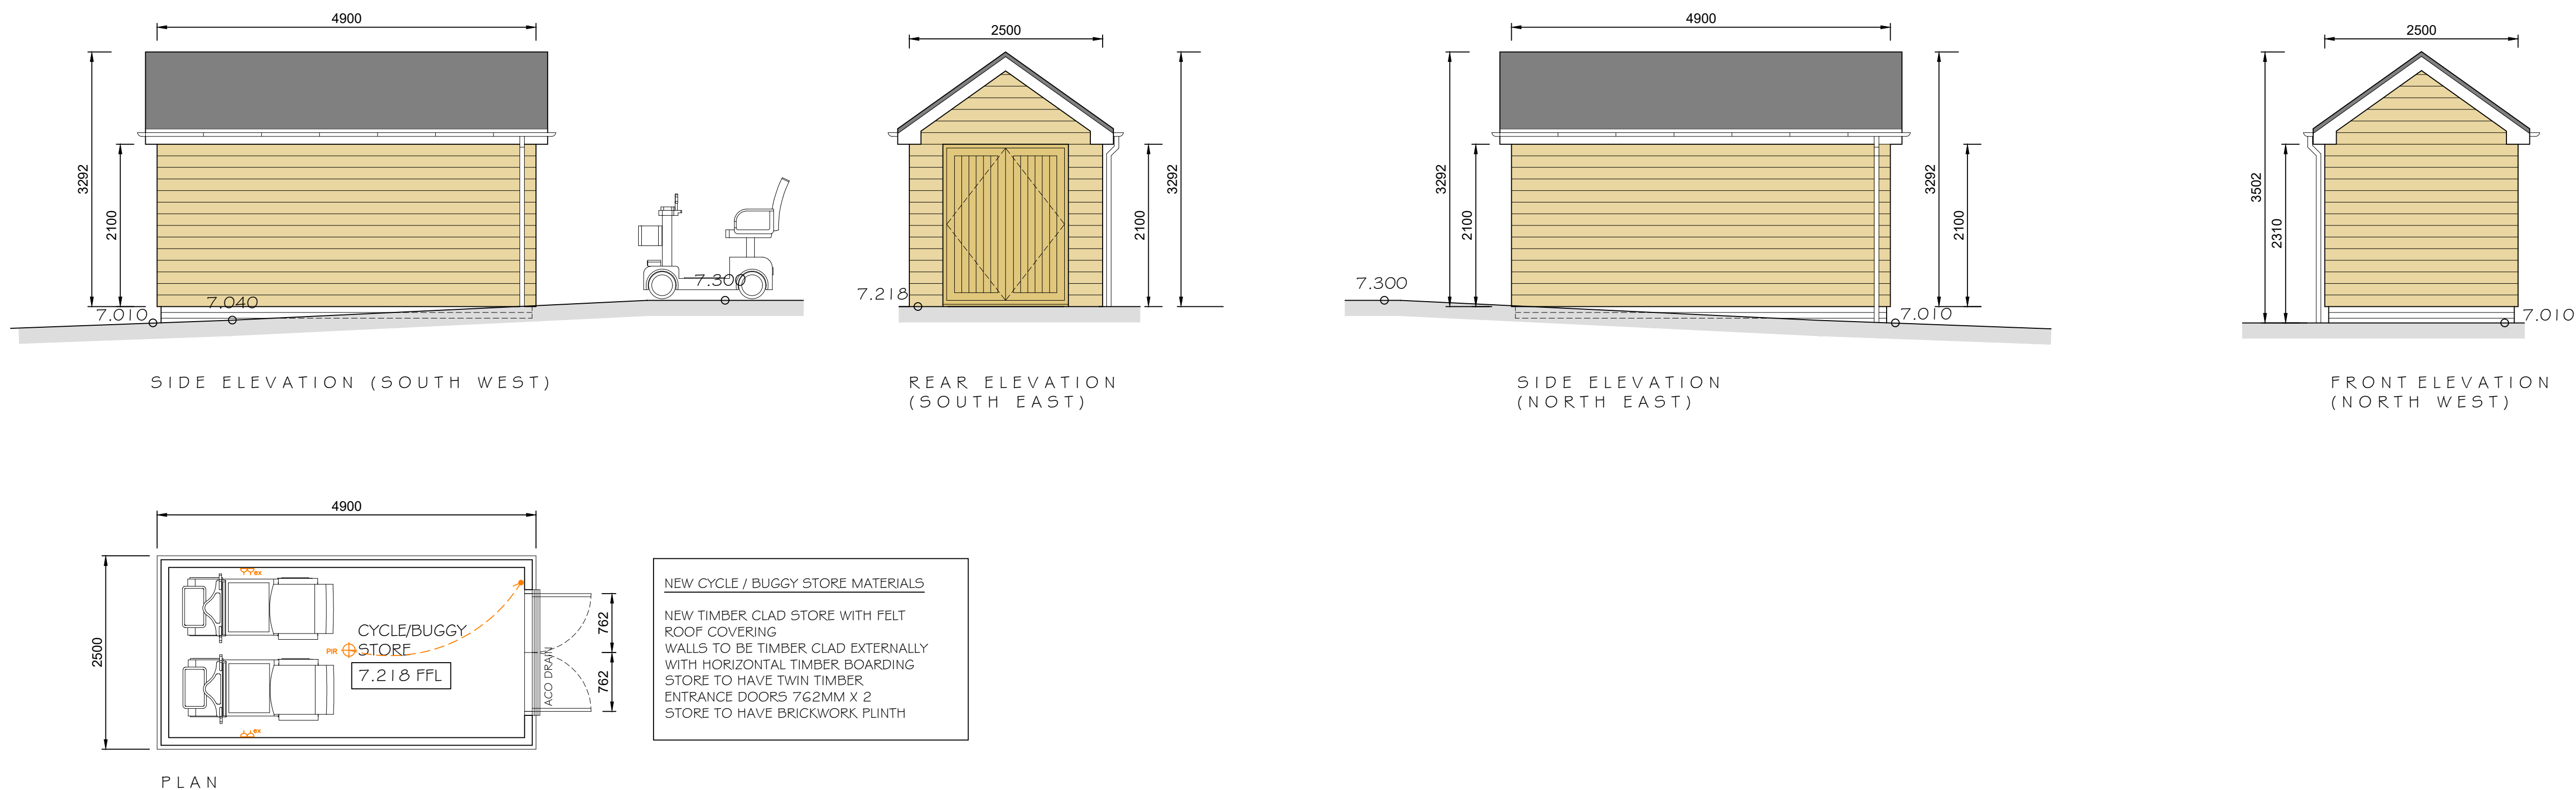

PROPOSED CYCLE / BUGGY STORE