


NOTES:
DIMENSIONS TO BE TAKEN IN PREFERENCE TO SCALE, AND ARE TO BE CHECKED ON SITE PRIOR TO COMMENCING WORK.
THIS DRAWING IS TO BE READ IN CONJUNCTION WITH ALL OTHER DOCUMENTS RELATING TO THIS PROJECT.
ANY DISCREPANCIES ARE TO BE REFERRED IMMEDIATELY TO THE PROJECT DESIGNER.
THIS DRAWING IS COPYRIGHT, AND SHOULD NOT BE USED OR REPRODUCED WITHOUT PERMISSION.
IT IS THE CONTRACTOR'S RESPONSIBILITY TO ENSURE COMPLIANCE WITH THE BUILDING REGULATIONS.


1:50




PLANTING AND LANDSCAPING KEY

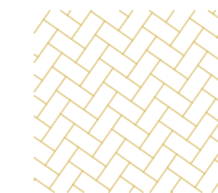


HARD LANDSCAPING TO RE-LAID
RAMPED SURFACE TO BE IN
'MARSHALLS' BRICK PAVIERS, COLOUR
TO BE AGREED WITH CLIENT

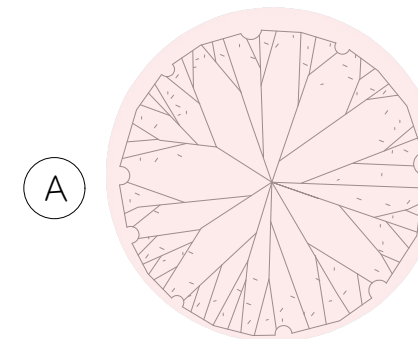

TREE - CHERRY BLOSSOM (PRUNUS
SERRULATA)

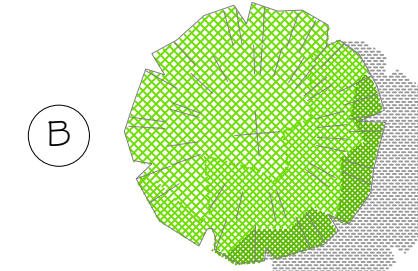

TREE - FRAGRANT CATKINS (ITEA
ILICIFOLIA)

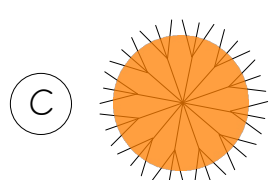


'DOGWOOD' (CORNUS SANGUINEA)



JUNIPER (JUNIPERUS COMMUNIS)



GORSE (ULEX EUROPAEUS)

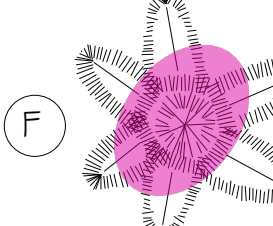

SPINDLE (EUONYMUS EUROPAEUS)

PLANTING SCHEDULE FOR NEW PLANTING BEDS


THE FOLLOWING PLANTING TYPES ARE TO BE USED IN AREAS WHERE INDICATED.

THESE NATIVE SHRUB SPECIES ARE TO PROVIDE A RANGE OF COLOURWAYS INCLUDING GREENS, PURPLE AND BLUES WITH A VARIETY OF TEXTURES AND TO SUIT VARIOUS HABITATS.

THE PLANTING CHOSEN IS TO PROVIDE FOOD SOURCES FOR BIRDS AND TO BE ALL YEAR ROUND SPECIES.

PROPOSED SPECIES ARE SHOWN BELOW:

- A. TREE TYPE 1 (TBC)
- B. TREE TYPE 2 (TBC)
- C. DOGWOOD (CORNUS SANGUINEA)
- D. JUNIPER (JUNIPERUS COMMUNIS)
- E. GORSE (ULEX EUROPAEUS)
- F. SPINDLE (EUONYMUS EUROPAEUS)

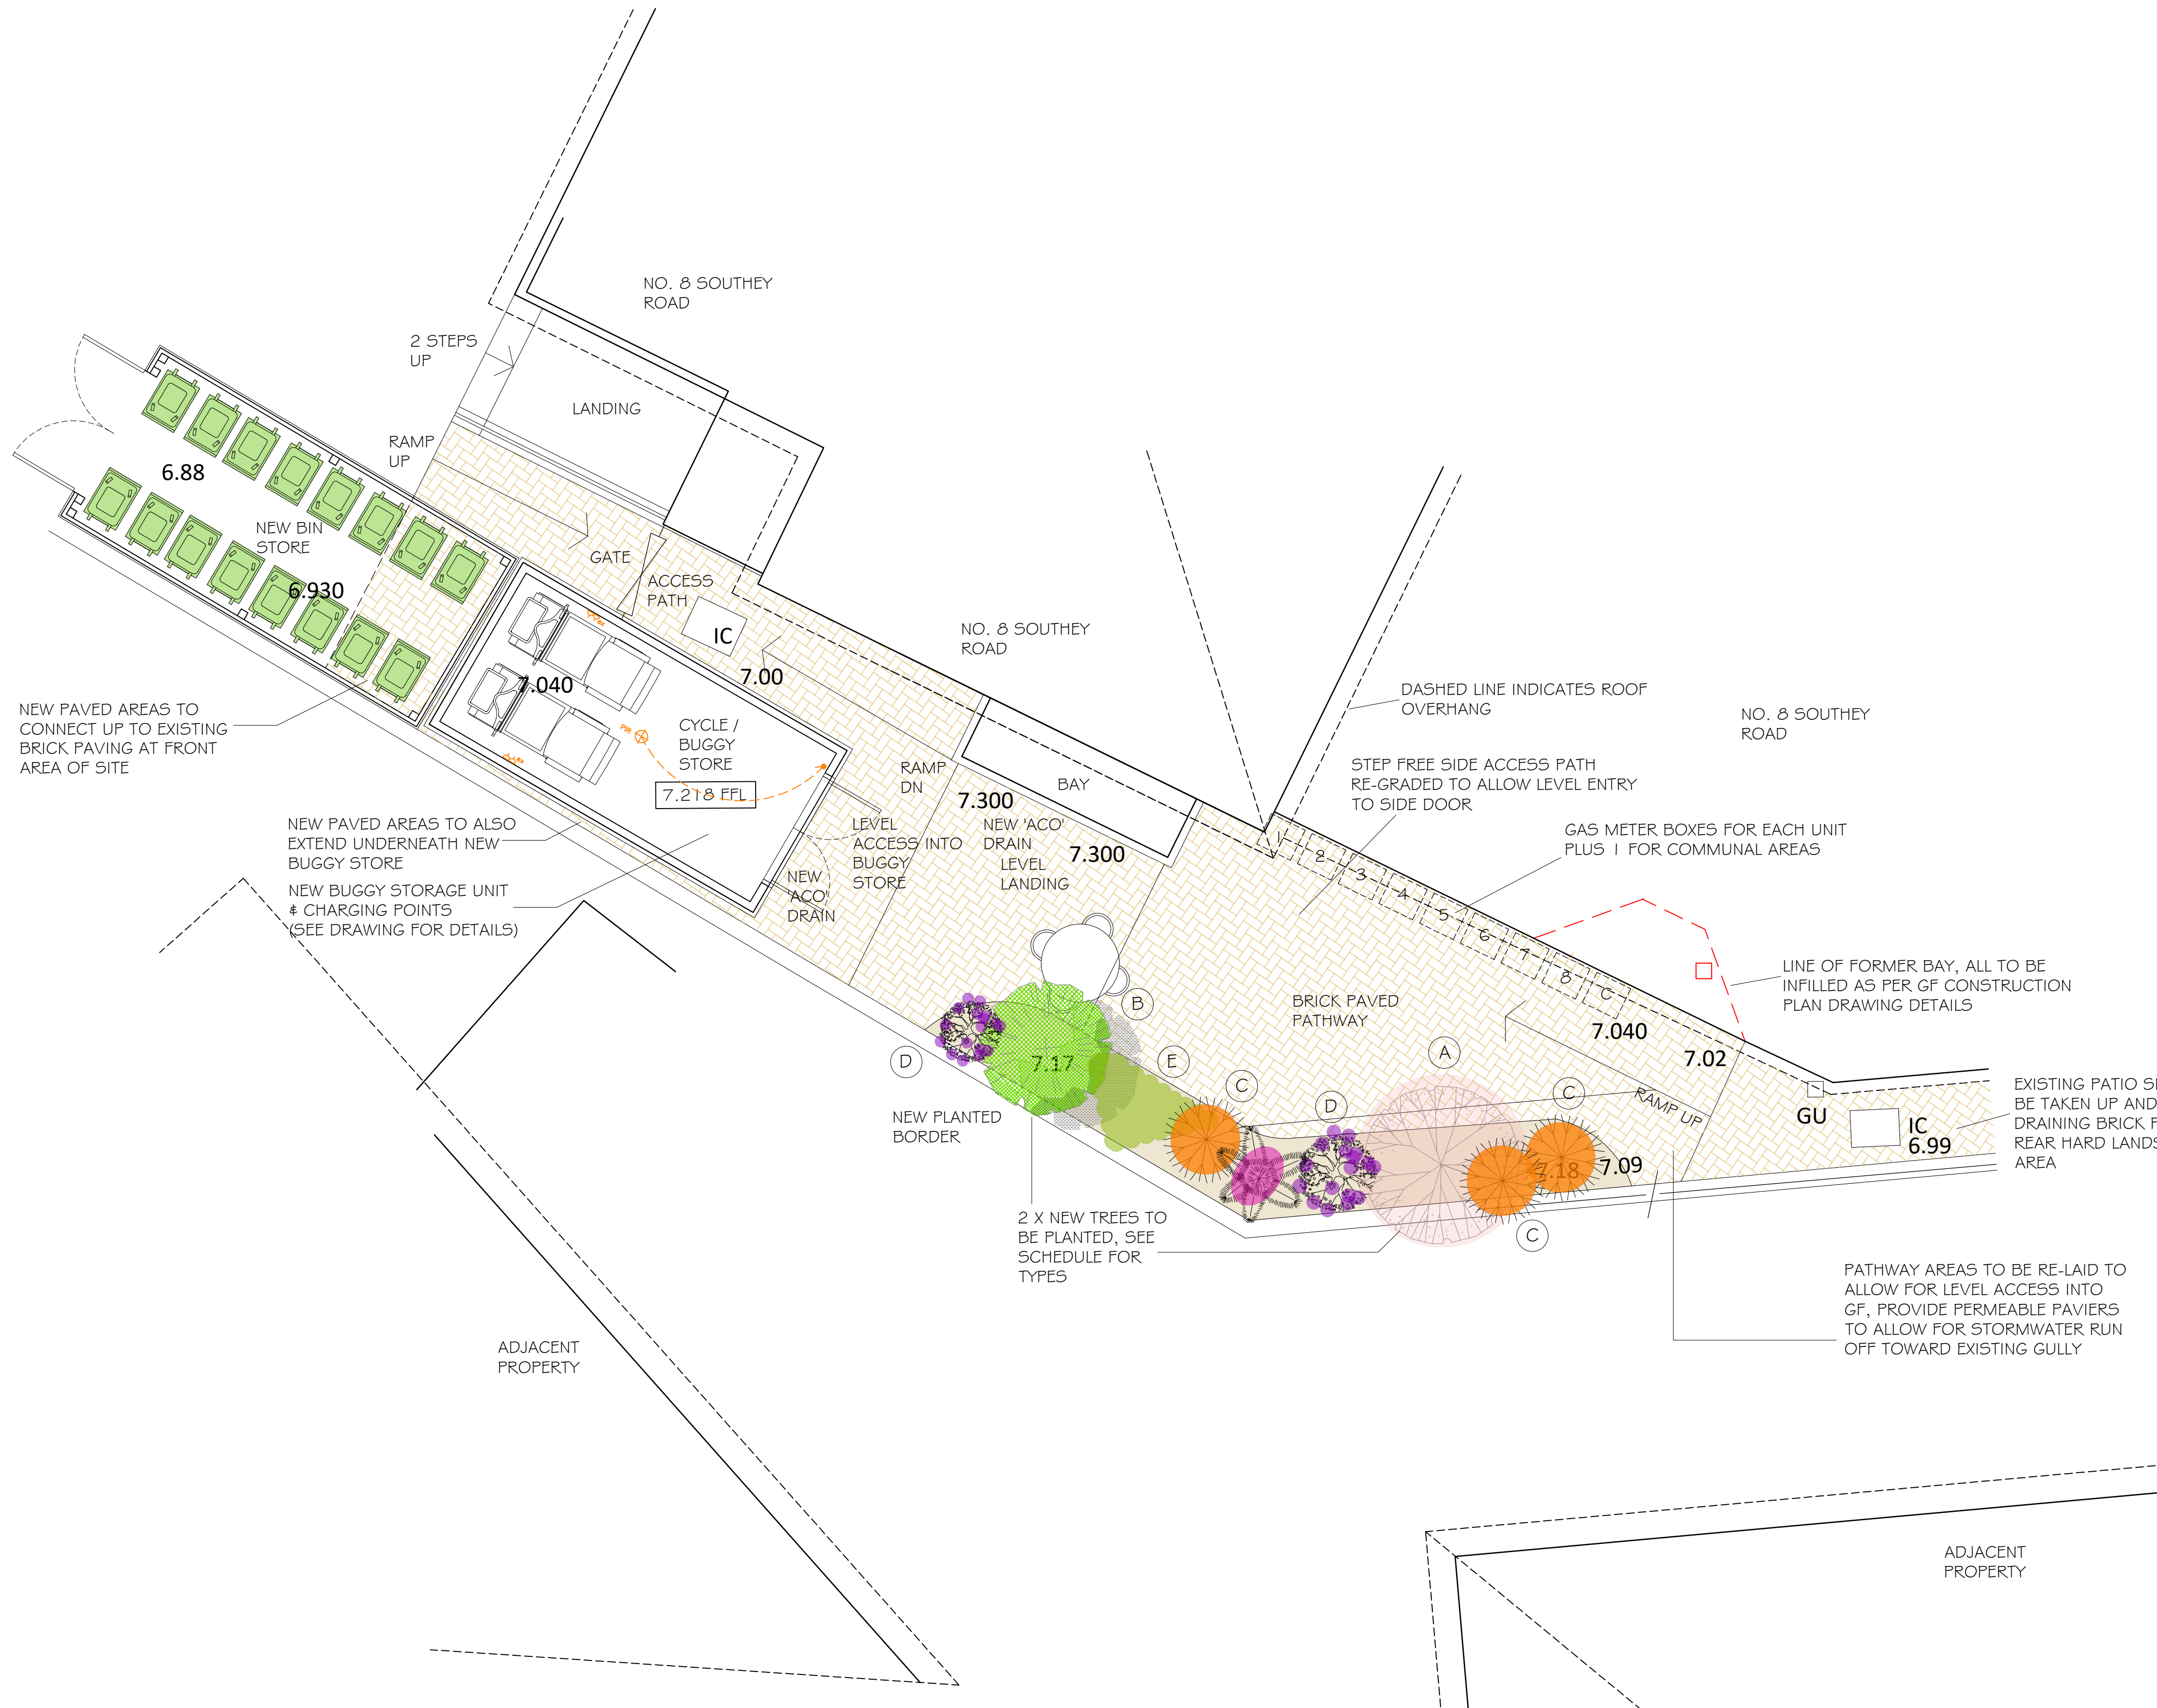

PROPOSED SIDE OF SITE SHOWING NEW PLANTING

REV. DESCRIPTION

DATE

PROJECT
8 SOUTHEY ROAD
WORTHING
WEST SUSSEX

DRAWING TITLE
PLANTING SCHEDULES AND DETAILS
(PROPOSED NEW PLANTING)

SCALE DRAWN BY DATE
1:50 @A1 SKW JUNE 2025

DWG NO 1414/45 REV. -

Unit 3b Woodhorn Business Centre
Woodhorn Lane
Oving Chichester
West Sussex PO20 2BX
Tel 01243 774764
www.sloaneandbrown.co.uk

CHARTERED BUILDING SURVEYORS
SLOANE & BROWN
ARCHITECTURAL SERVICES