

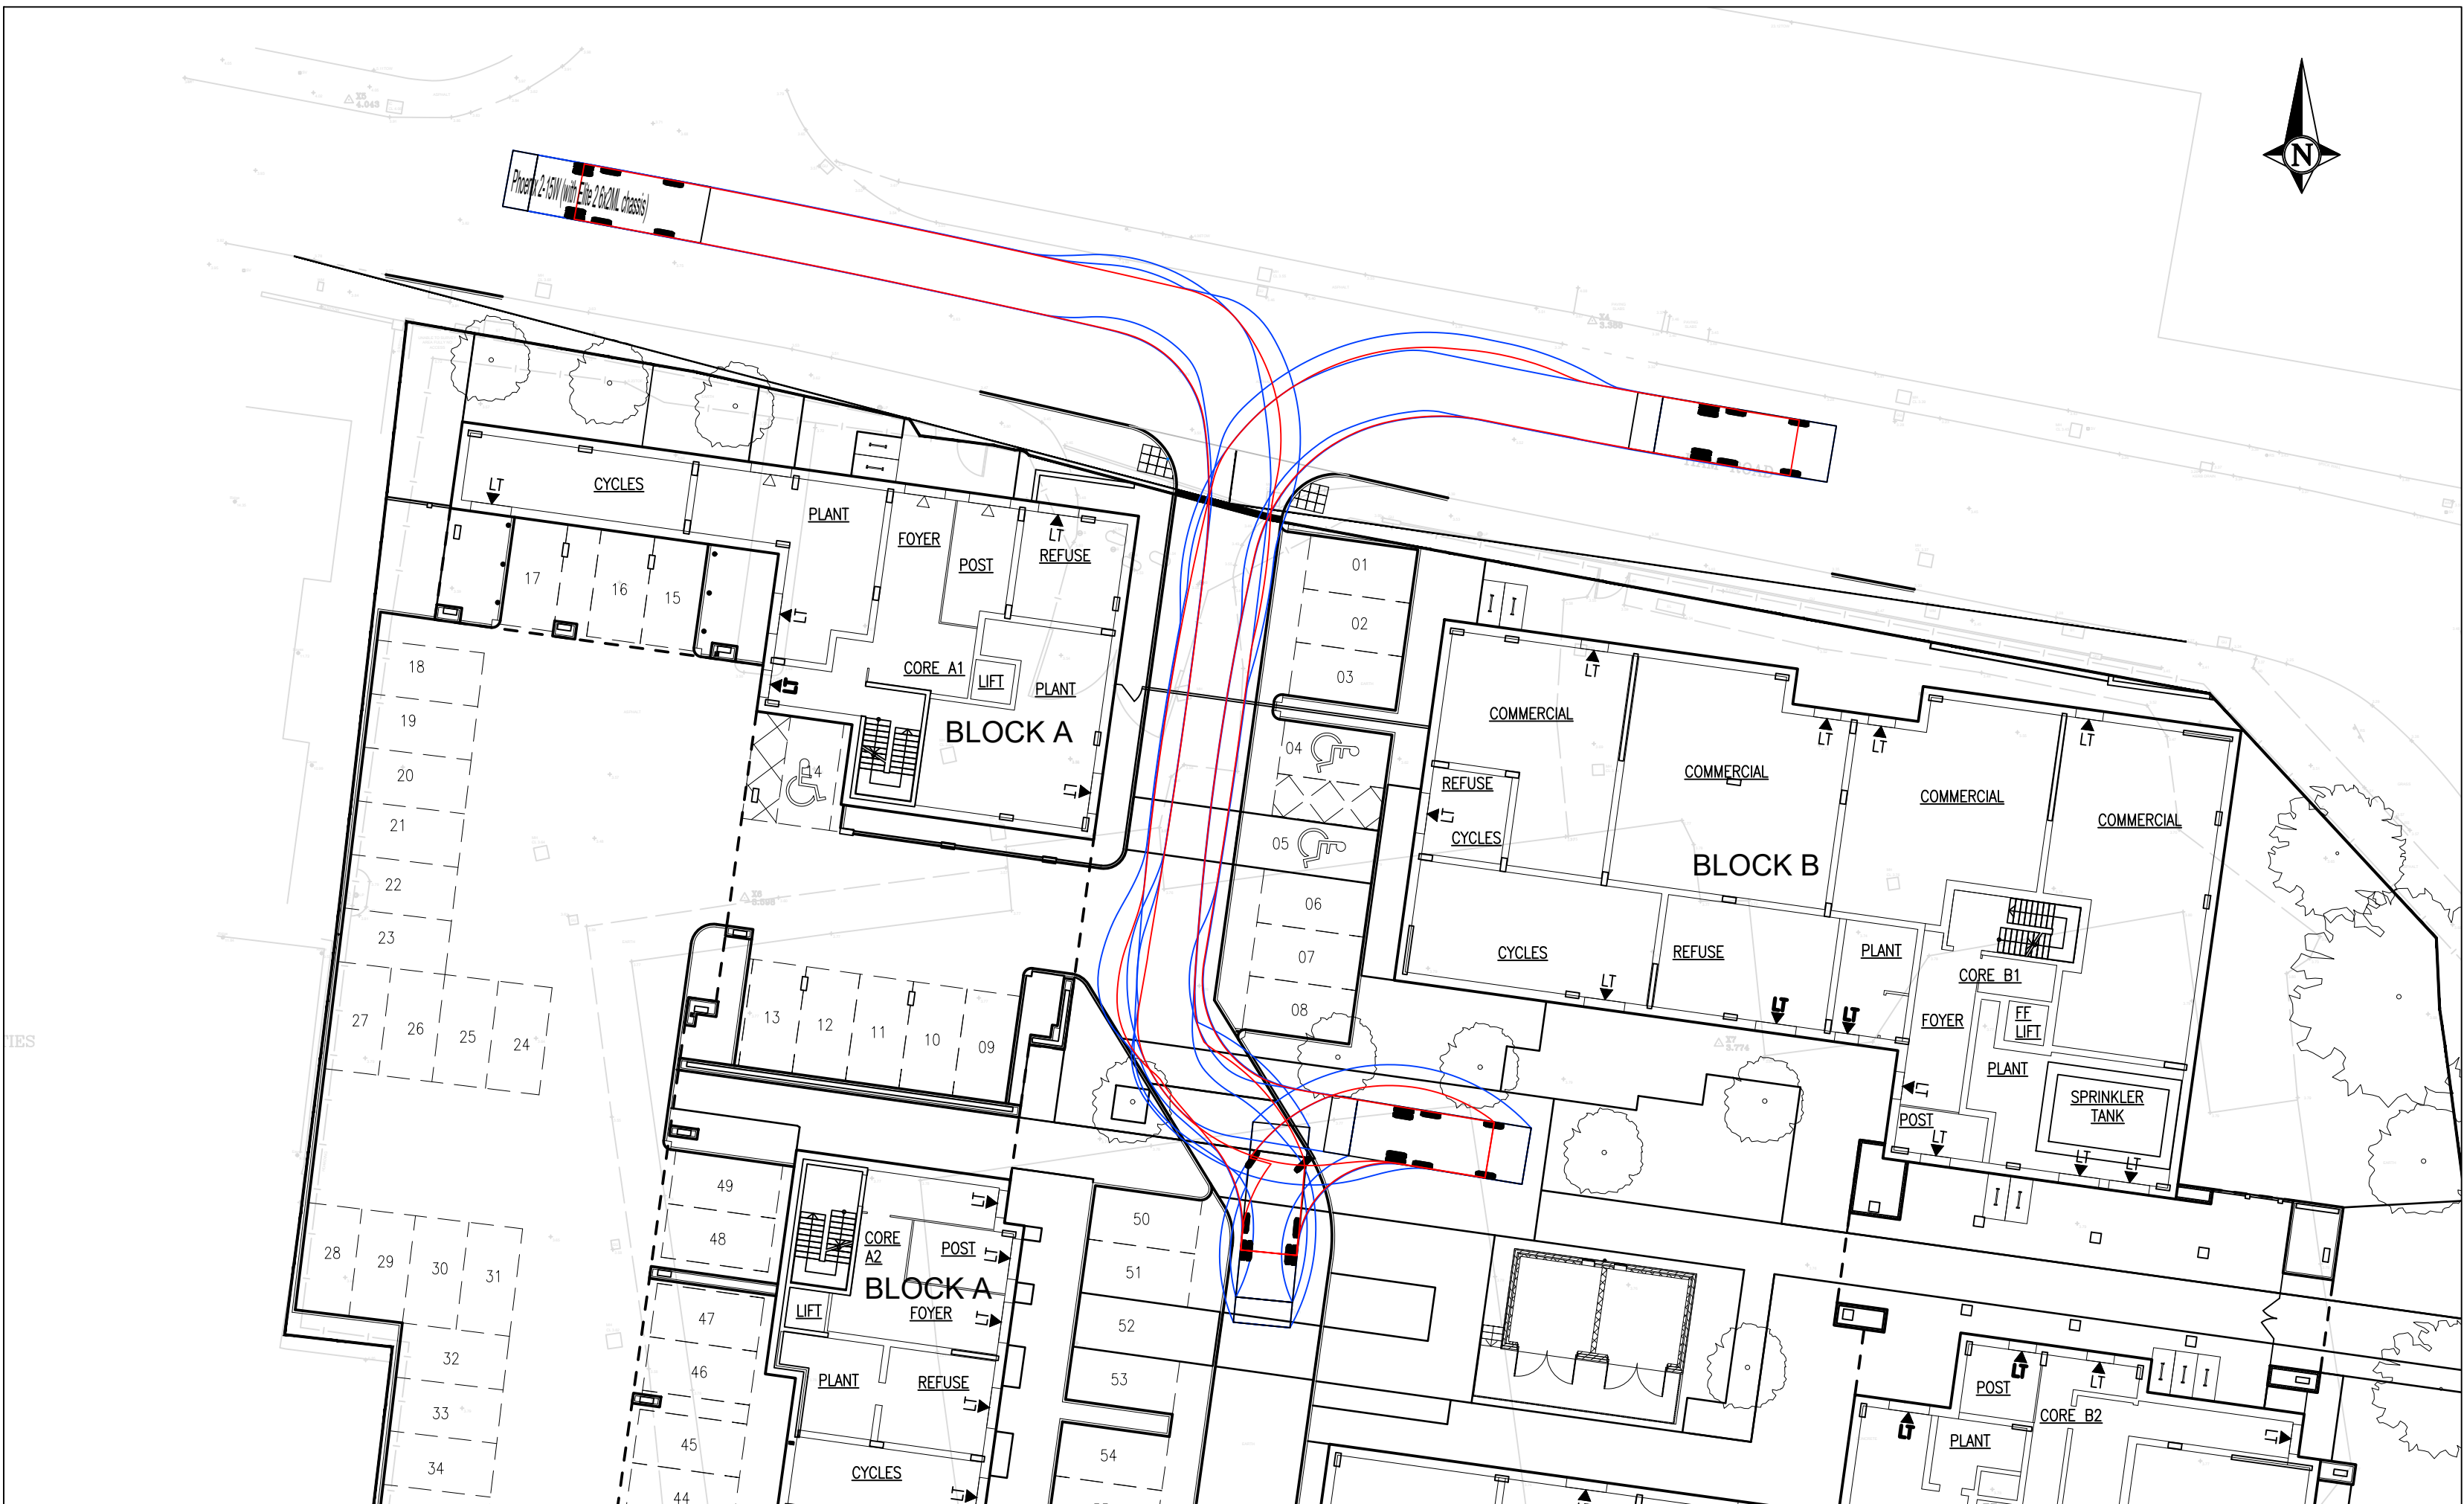


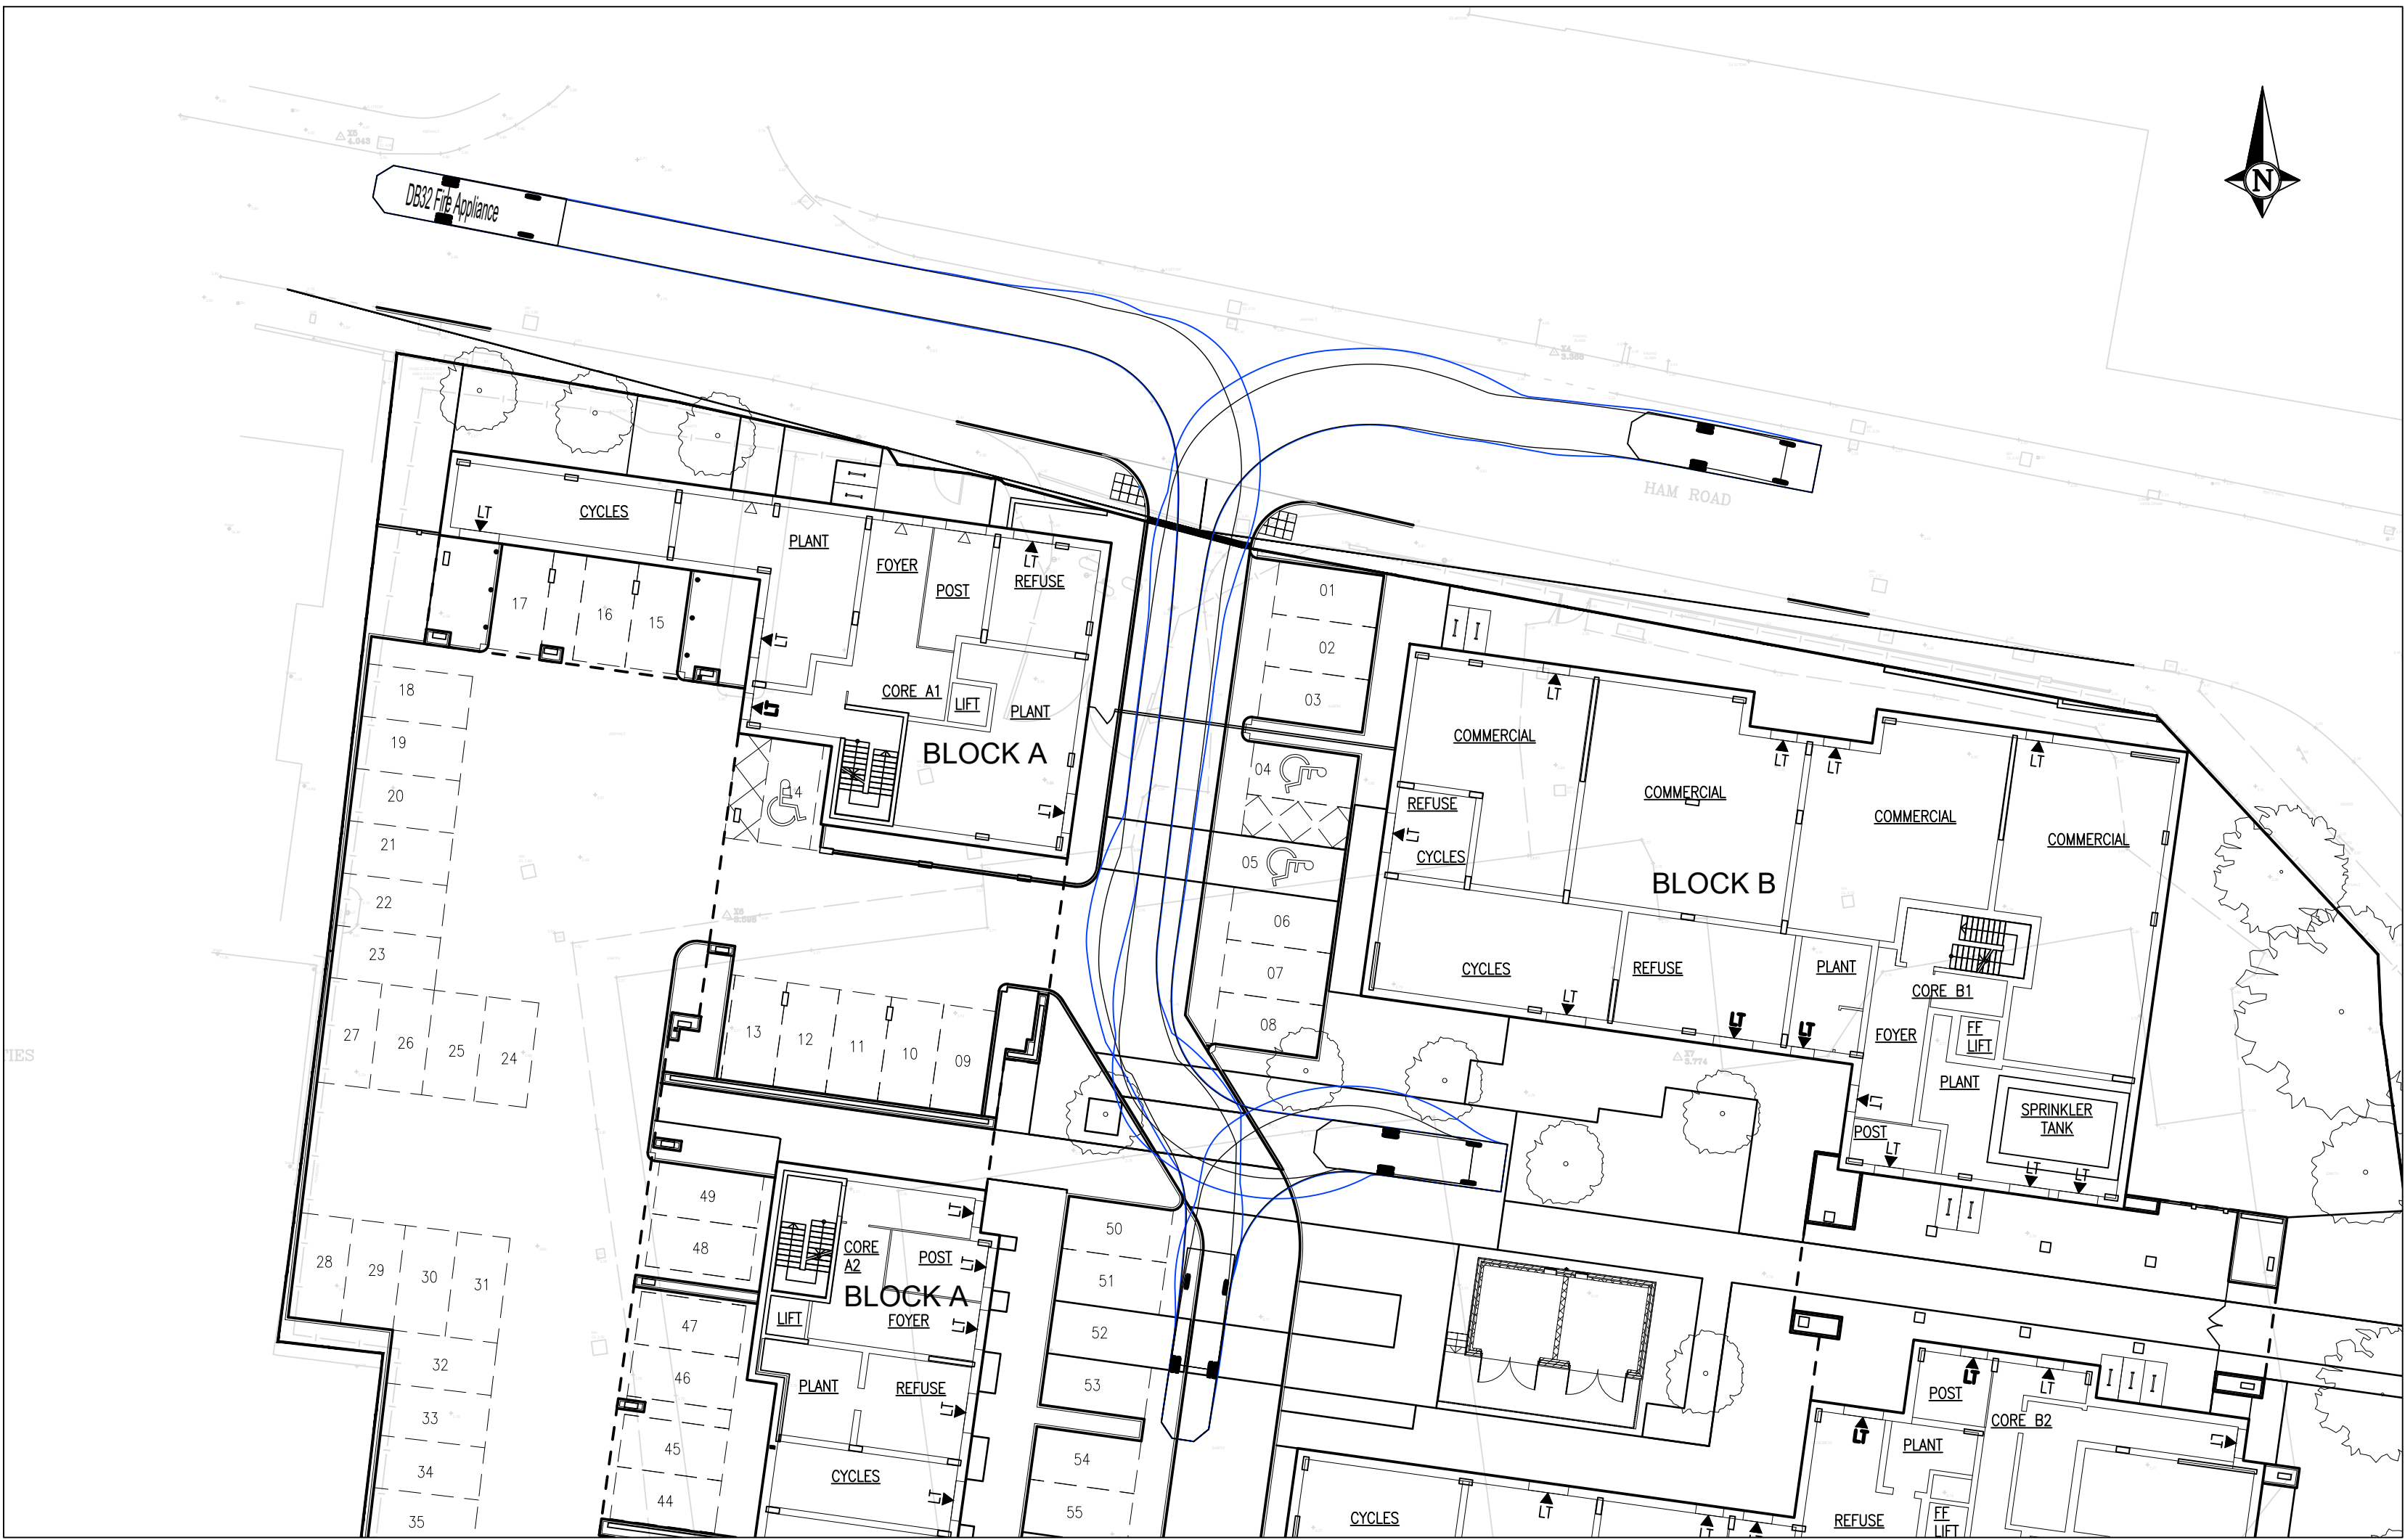


HEALTH & SAFETY:

ALL WORKS TO BE CARRIED OUT BY A CONTRACTOR COMPETENT TO UNDERTAKE THE CONSTRUCTION OF WORKS AS INDICATED ON THIS DRAWING. THIS DRAWING IS TO BE READ IN CONJUNCTION WITH THE JOB SPECIFIC RISK ASSESSMENT. THE HAZARDS NOTED ARE IN ADDITION TO THE NORMAL HAZARDS AND RISKS FACED BY A COMPETENT CONTRACTOR WHEN DEALING WITH THE TYPE OF WORKS DETAILED ON THIS DRAWING.

VEHICLE DETAILS AND LEGEND

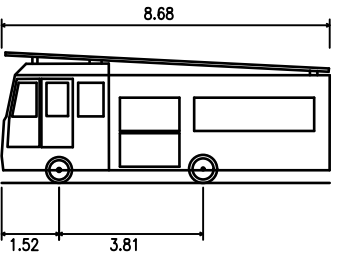

DB32 Fire Appliance
Overall Length 8.680m
Overall Width 2.180m
Overall Body Height 3.452m
Min Body Ground Clearance 0.337m
Max Track Width 2.121m
Lock to Lock Time 6.00s
Kerb to Kerb Turning Radius 7.910m

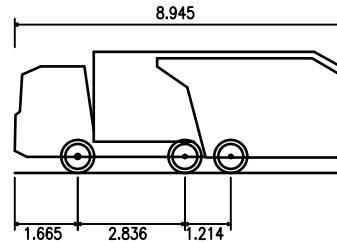

Phoenix 2-15W (with Elite 2 6x2ML chassis)
Overall Length 8.945m
Overall Width 2.530m
Overall Body Height 3.205m
Min Body Ground Clearance 0.410m
Track Width 2.500m
Lock to Lock Time 4.00s
Kerb to Kerb Turning Radius 7.500m

Wheel Outline
Body Outline

CONSTRUCTION
(SUBJECT TO TECHNICAL APPROVALS
AND FINAL CO-ORDINATION)

C1	14/03/24	STATUS UPDATED.	AJV
P3	18/12/23	FIRE AND REFUSE VEHICLE TURNING HEAD EXTENDED 700mm TO ARCHITECTS DRAWING 22.087-HGP-XX-00-D-A-7000 P2. TRACKING AMENDED TO SUIT.	AJV
P2	23/10/23	SITE / BUILDING LAYOUTS UPDATED TO ARCHITECTS DRAWINGS RECEIVED 09/10/2023.	AJV
P1	31/05/23	PRELIMINARY ISSUE	DC
rev	date	description	initials

Project ADUR CIVIC CENTRE, SHOREHAM

Client / Architect	Title
PMC	FIRE AND REFUSE VEHICLE
HGP	SWEEP PATH ANALYSIS



Hampshire Office:
Dewey House, 55 High Street,
Ringwood, Hampshire BH24 1AE
Telephone: 01425 484400
Facsimile: 01425 484409
Email: admin@reuby-stagg.co.uk

date	MAY 23	scale	1:250	size	A1	project no.	10721	drawing no.	220	revision	C1
drawn	DC	checked	MD								

