



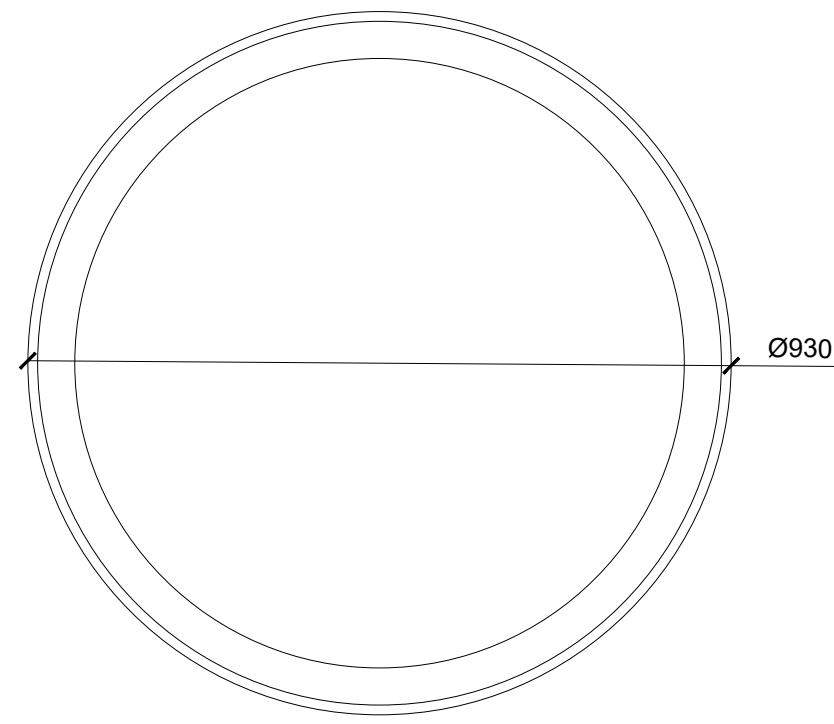


F1 - EW6
Stained Glazing
(Retain and Refurbish)

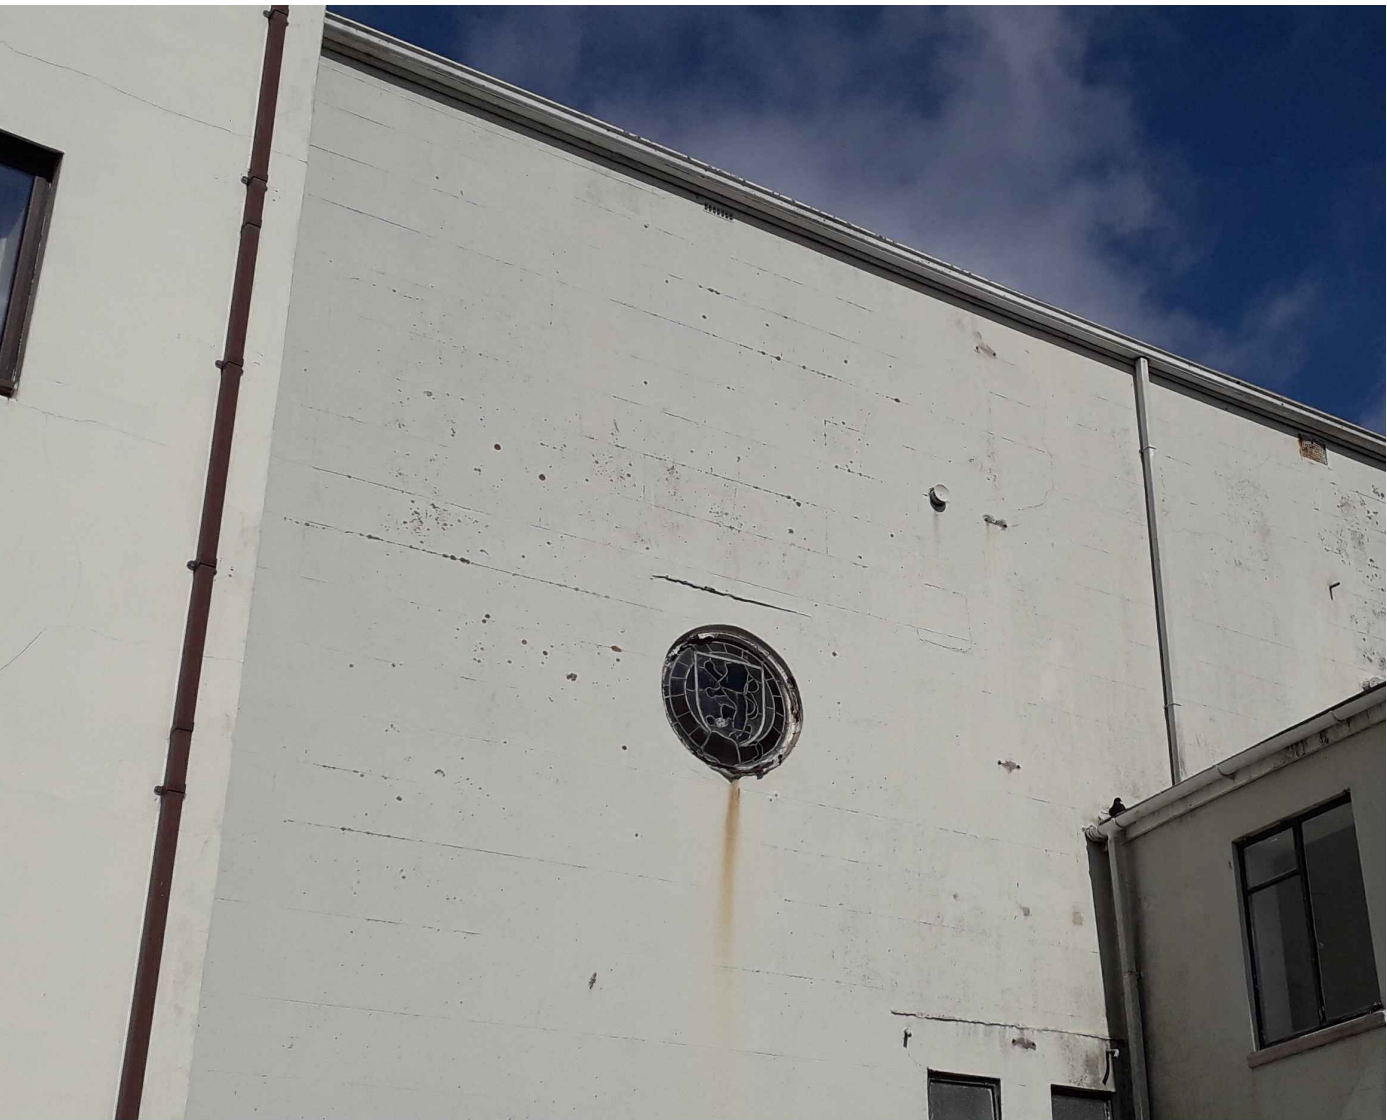


External Photograph

F1-EW6 Fixed Stained Secondary Glazing

F1 - EW6 External Window Elevation
1:10

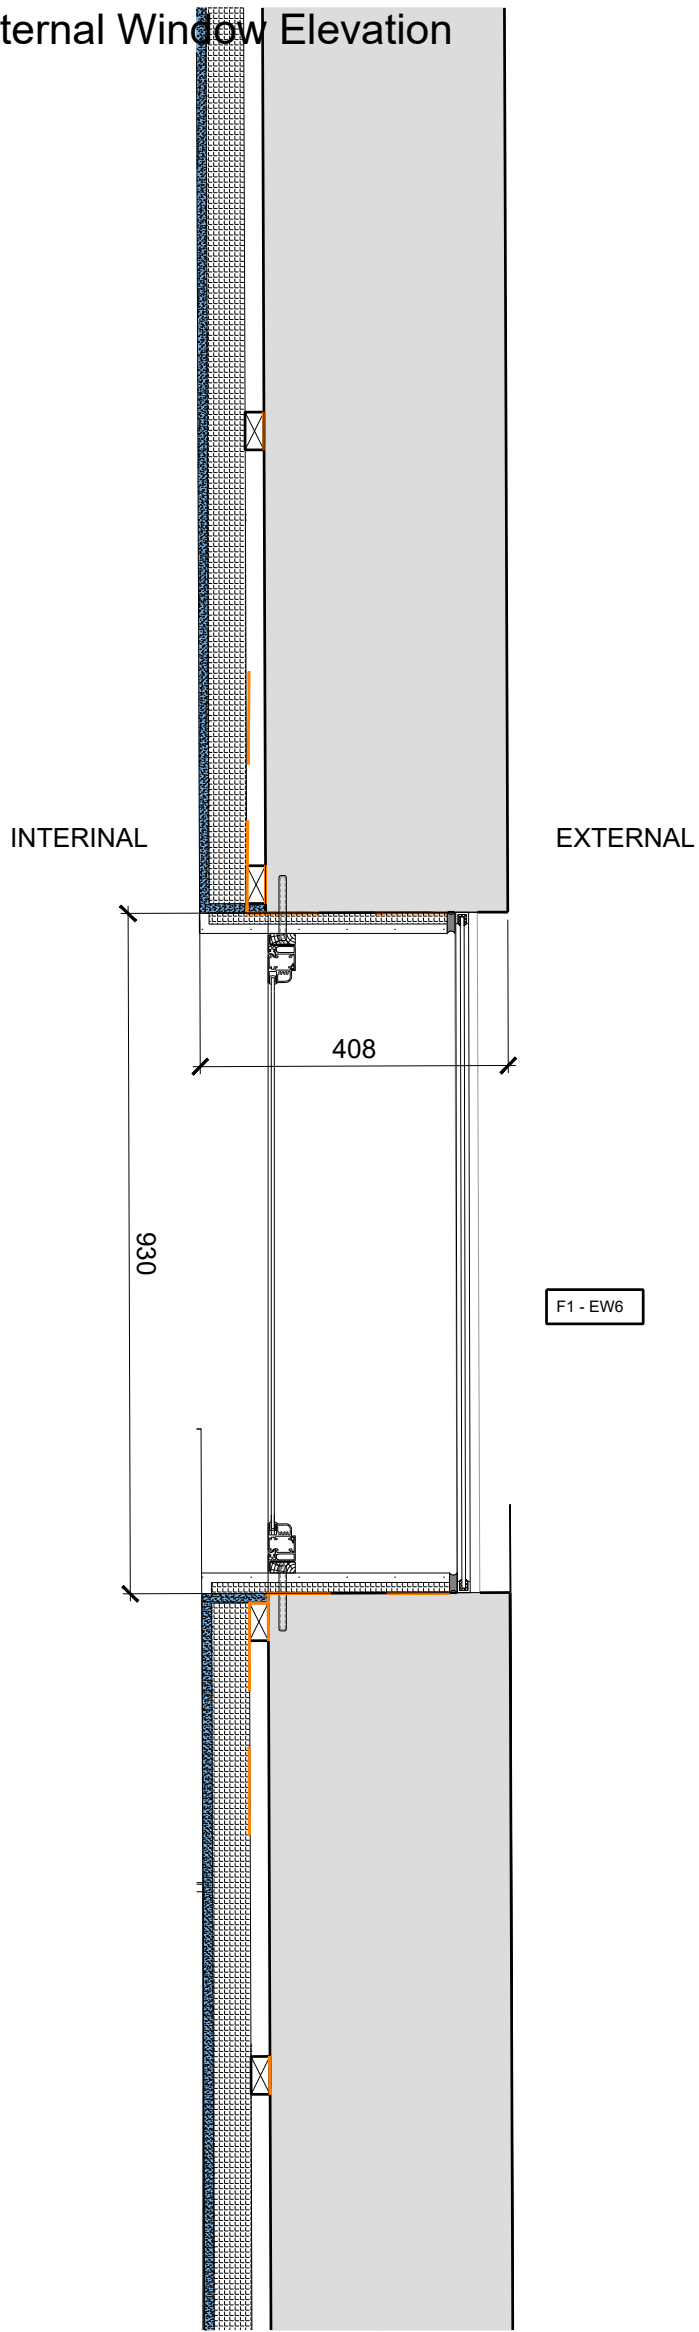

F1 - EW6 Window Plan
1:10

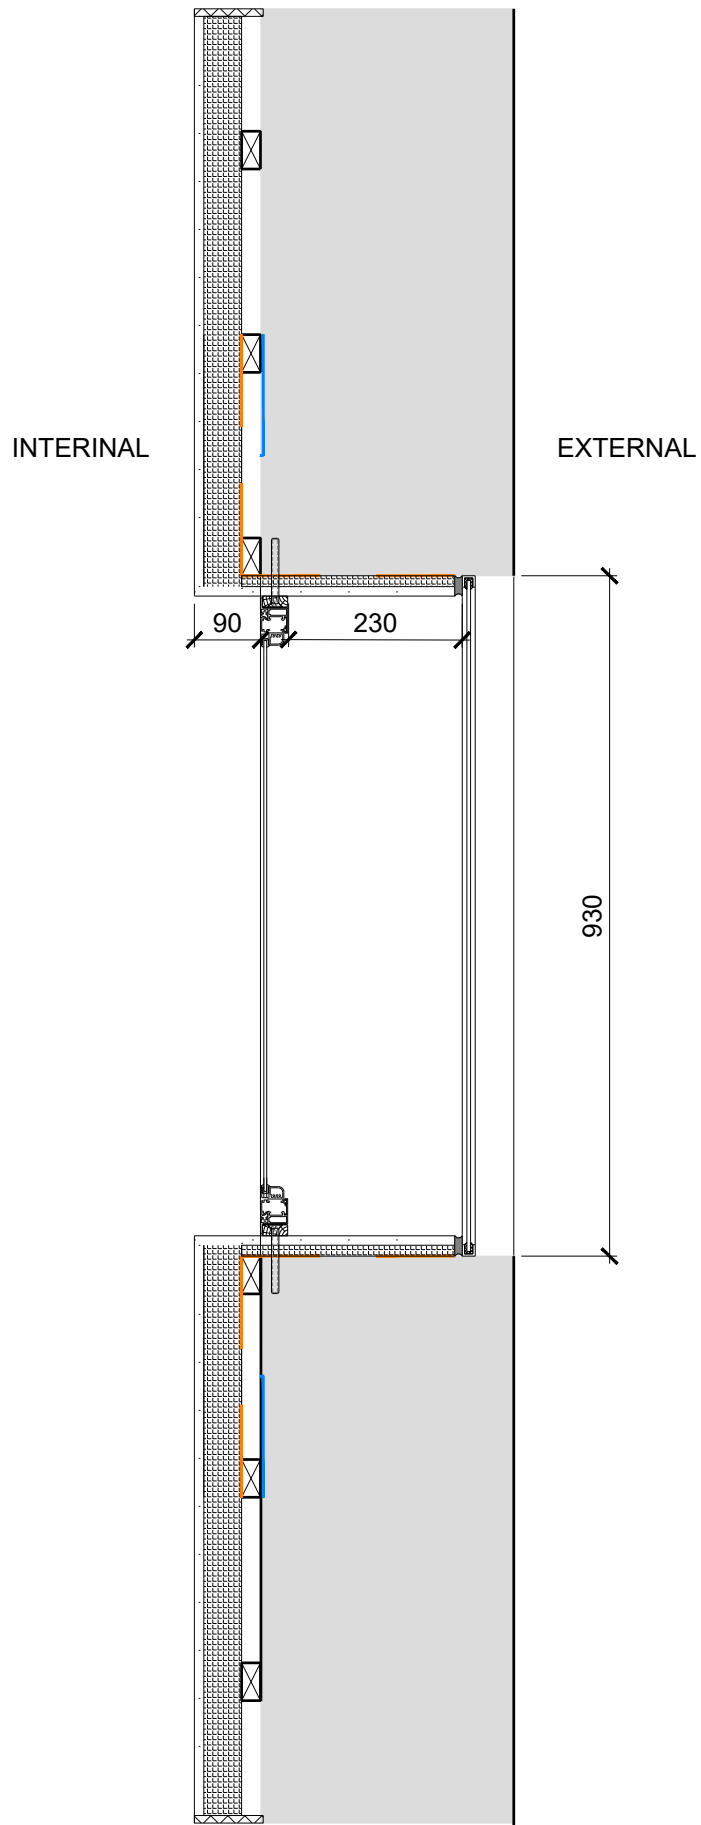

F1 - EW6 Window Section
1:10

STAIN GLASS TO BE REFURBISHED BY A SPECIALIST
AND RESTORED BACK TO ORIGINAL CONDITION

NOT FOR CONSTRUCTION
SIZES TBC BY MANUFACTURE

Series 45 Slimline - Lift Out

Secondary glazing (refurbishment): Provide Selectagaze Series 45 Slimline – Lift-Out Casement (LO / LP) secondary glazing as removable lift-out panel system for circular window opening Ø900 mm, purpose-made to site survey and schedule. System is based on the Series 45 casement profile without hinges, suited to curved / circular (full circle) openings and locations where the primary window is rarely opened but occasional access for cleaning/maintenance is required.


Frames: Extruded aluminium frames, concealed fixings within frame; link frames with colour-matched mullion/transom sections only where required. Finish: Standard HIPCA semi-gloss white unless noted otherwise.

Glazing (standard): 4 mm clear float glass (Selectagaze Series 45 LO glazing range 4.0–6.8 mm).

Size / geometry: Circular unit Ø900 mm (within Selectagaze Slimline 45 LO guide max 2200 mm (h) x 1000 mm (w)). Confirm sectioning/handling for safe removal and reinstatement.

Seals / draughtproofing: Provide compression sealing to perimeter to reduce draughts and improve comfort; perimeter to be neatly sealed to suit existing fabric and maintain reversibility where required by conservation constraints.

Frame Color - Stock finish is white HIPCA 9910 semi-gloss

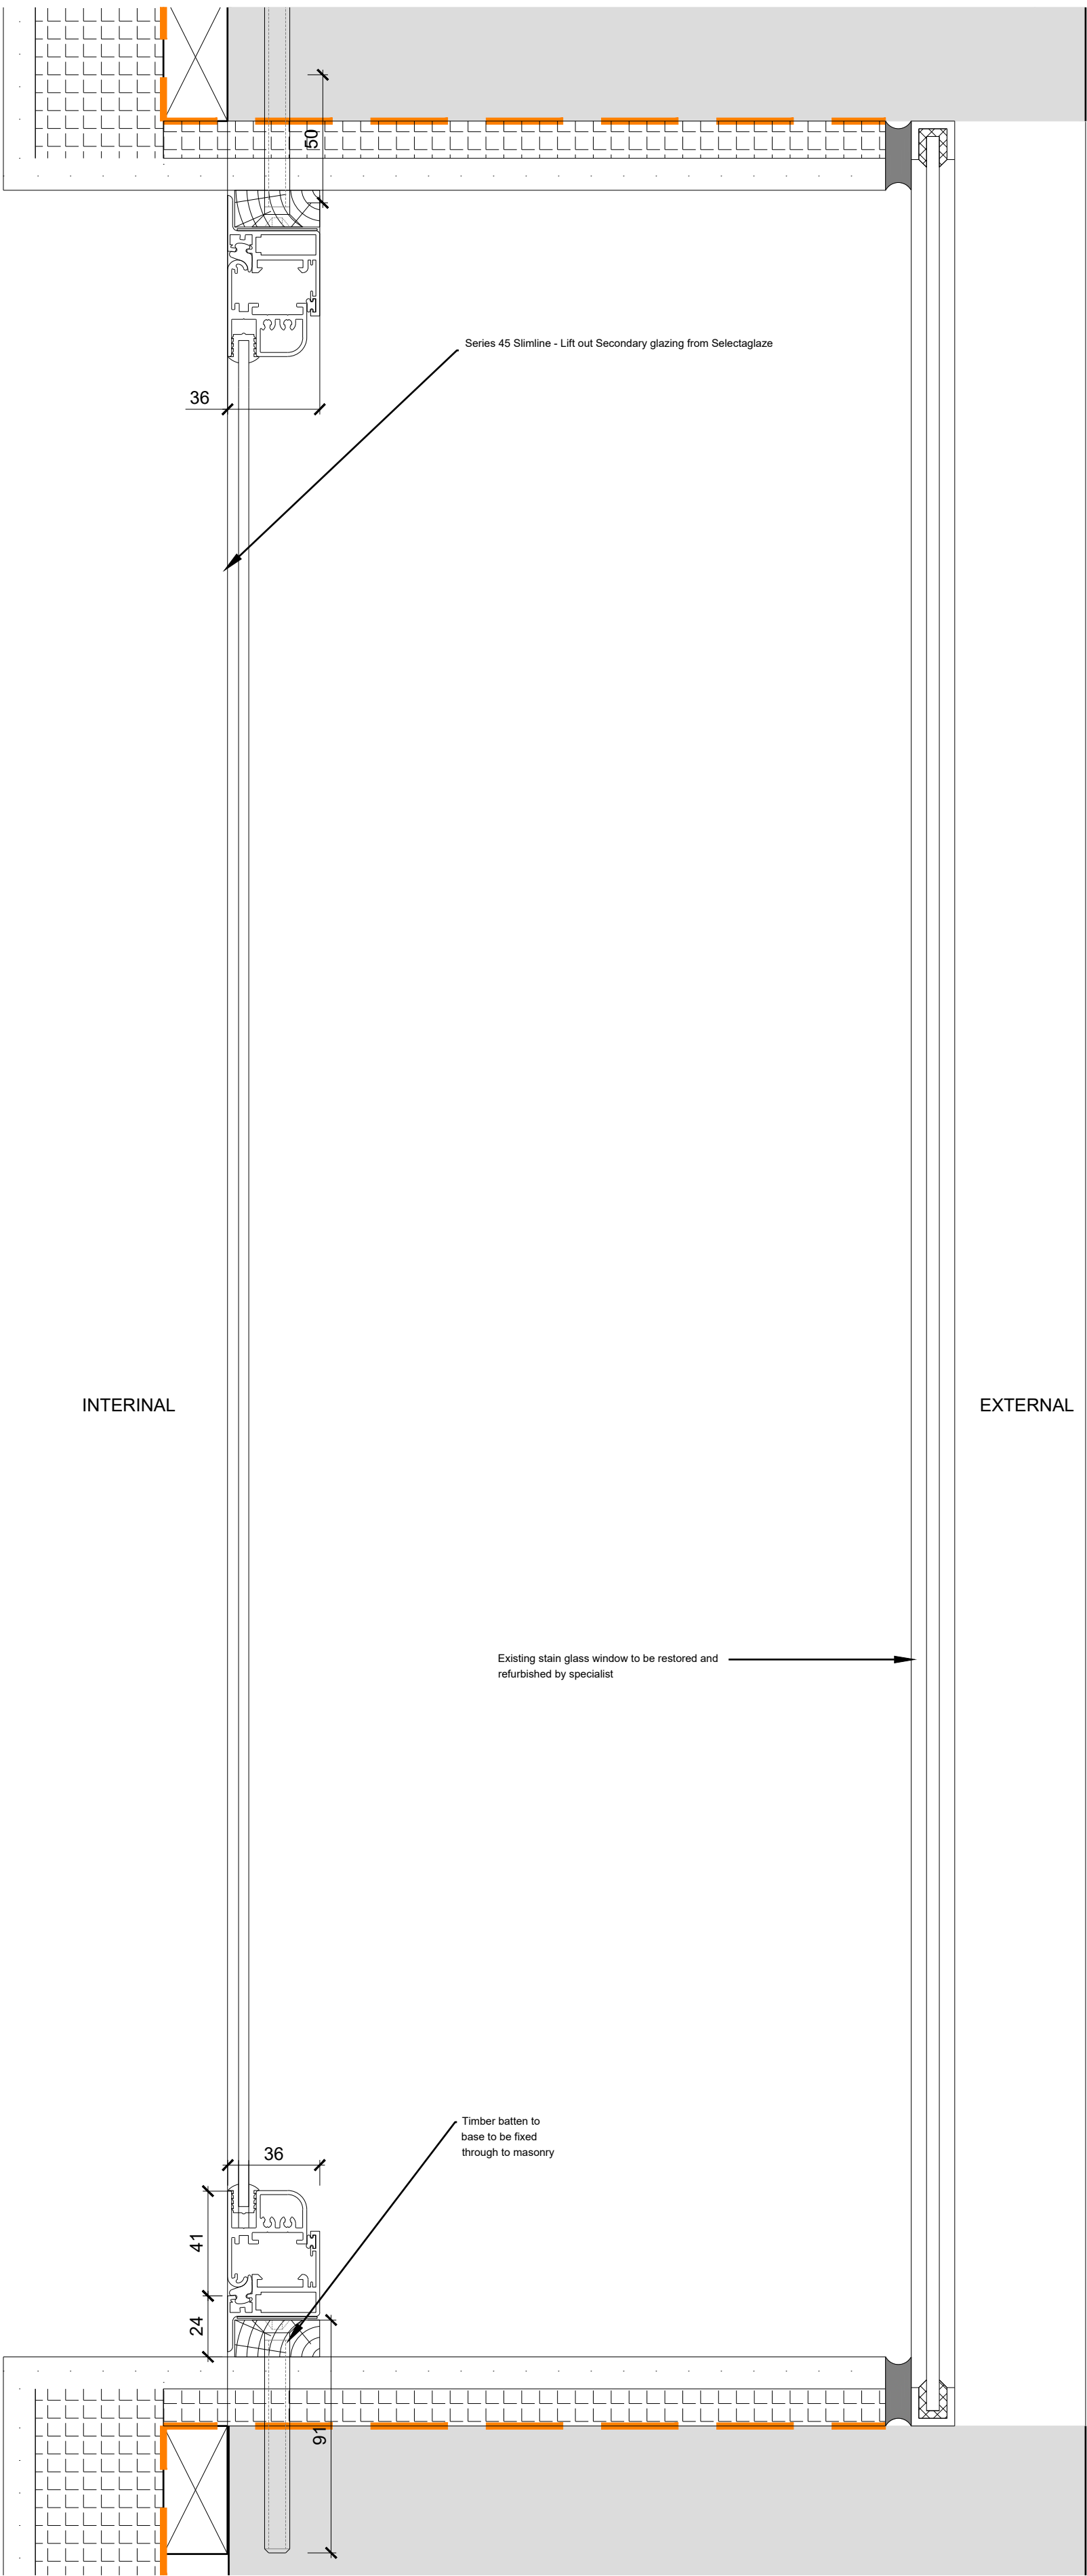

F1 - EW6 Window(Cill/Head) Detail
1:2

